

UBC BROCK COMMONS PHASE II - PUBLIC REALM

ISSUED FOR DEVELOPMENT PERMIT

DATE: NOVEMBER 26, 2019

UBC Properties Trust
Suite 200 - 3313 Shrum Lane, Vancouver, BC V5T 1E2
Tel | 604.731.3103 Fax | 604.731.2130

UBC Campus + Community Planning
2210 West Mall, Vancouver, BC V6T 1Z4
Tel | 604.822.6119 Fax | 604.822.2632

LANDSCAPE ARCHITECT
PFS Studio
1777 West 3rd Avenue
Vancouver, BC V6J 1K7
Tel | 604.736.5163

CIVIL ENGINEER
Core Group Civil Consultants Ltd.
#320-8988 Fraserston Court
Burnaby, BC V5J 5H8
Tel | 604.299.0605

ARCHITECT
HCMA Architecture + Design
#400-675 W Hastings Street
Vancouver, BC V6B 1N2
Tel | 604.732.6620

ARCHITECT
Leckie Studio
111 Smiths Street
Vancouver, BC V6B 4Z8
Tel | 604.661.4144

LANDSCAPE DRAWING LIST

- | | |
|------|----------------------------|
| L100 | TREE MANAGEMENT PLAN |
| L200 | MATERIALS PLAN |
| L201 | MATERIALS PLAN |
| L300 | LAYOUT PLAN |
| L400 | GRADING PLAN |
| L500 | PLANTING PLAN |
| L501 | PLANTING PLAN ENLARGEMENTS |
| L700 | DETAILS |
| L701 | DETAILS |
| L702 | DETAILS |
| L703 | DETAILS |
| L704 | DETAILS |
| L800 | SECTIONS |

GENERAL NOTES

THE CONTRACTOR SHALL VISIT THE SITE AND BECOME FAMILIAR WITH EXISTING SITE CONDITIONS PRIOR TO CONSTRUCTION.

THE CONTRACTOR IS RESPONSIBLE FOR OBTAINING ALL NECESSARY PERMITS AND FOR ADHERENCE TO ORDINANCES, REGULATIONS, LAWS AND CODES HAVING JURISDICTION OVER THE PROPERTY PRIOR TO COMMENCING WORK.

ALL MATERIALS, CONSTRUCTION, AND WORKMANSHIP SHALL MEET THE UNIVERSITY OF BRITISH COLUMBIA SPECIFICATIONS AND DESIGN STANDARDS .


EXISTING UTILITIES SHOWN ARE APPROXIMATE AND SHALL BE VERIFIED IN THE FIELD PRIOR TO BEGINNING WORK. THE CONTRACTOR SHALL EXERCISE CAUTION WHEN WORKING AROUND EXISTING UTILITIES TO REMAIN.

THE CONTRACTOR IS RESPONSIBLE FOR INSTALLING SLEEVING FOR ELECTRIC, DRAINAGE, IRRIGATION, AND UTILITIES PRIOR TO THE INSTALLATION OF COMPACTED SUB-GRADE, SUB-BASE AND PAVEMENT AS NECESSARY. SLEEVES TO BE INSTALLED AT A MINIMUM DEPTH BELOW GRADE AS PER UNIVERSITY STANDARDS.

ROADWAYS AND BUILDINGS MUST BE CAPABLE OF SUPPORTING FIRE AND EMERGENCY APPARATUS DURING CONSTRUCTION.

SEE CIVIL FOR SEDIMENTATION AND EROSION CONTROL MEASURES.

SEE CIVIL FOR UTILITY AND UNDERGROUND STORM DRAINAGE

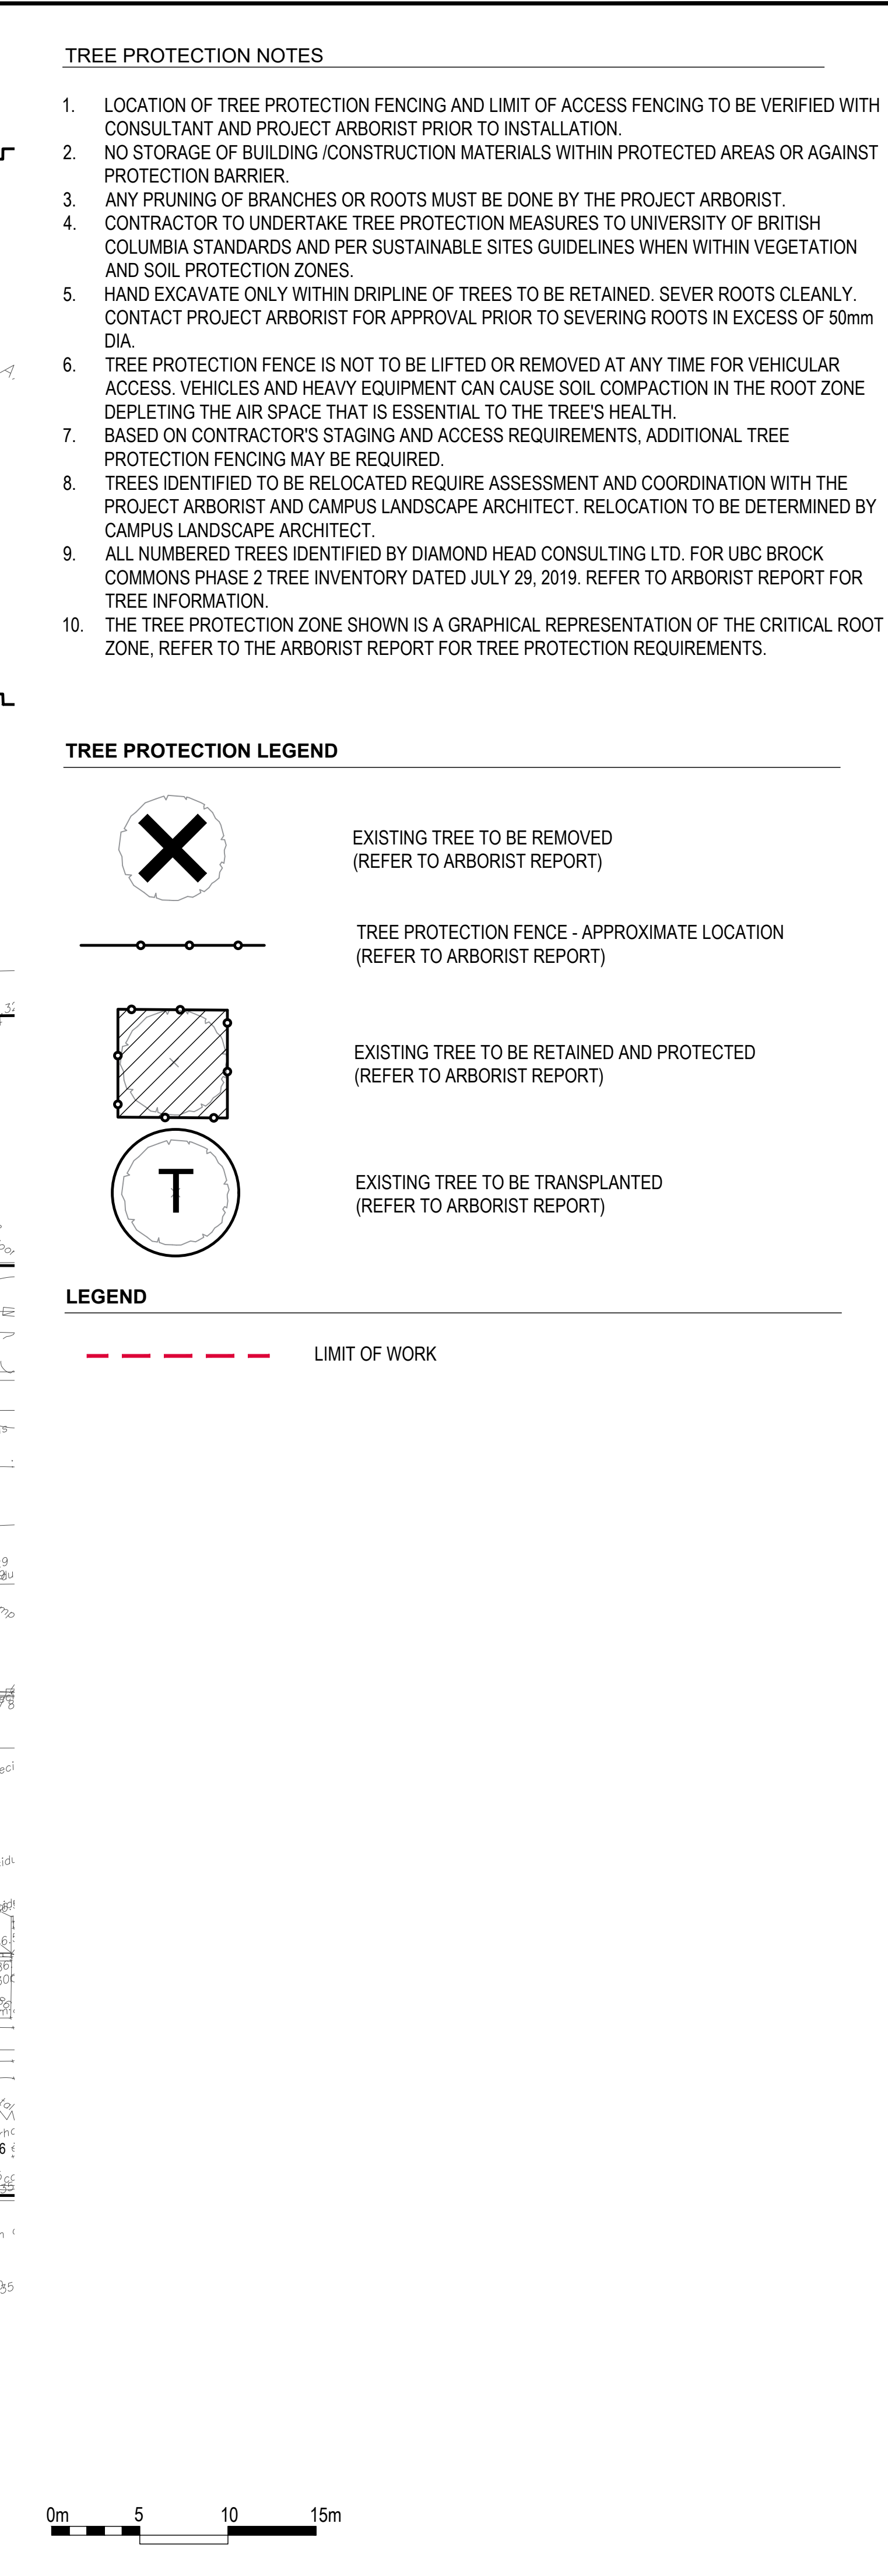

1. LOCATION OF TREE PROTECTION FENCING AND LIMIT OF ACCESS FENCING TO BE VERIFIED WITH CONSULTANT AND PROJECT ARBORIST PRIOR TO INSTALLATION.
2. NO STORAGE OF BUILDING /CONSTRUCTION MATERIALS WITHIN PROTECTED AREAS OR AGAINST PROTECTION BARRIER.
3. ANY PRUNING OF BRANCHES OR ROOTS MUST BE DONE BY THE PROJECT ARBORIST.
4. CONTRACTOR TO UNDERTAKE TREE PROTECTION MEASURES TO UNIVERSITY OF BRITISH COLUMBIA STANDARDS AND PER SUSTAINABLE SITES GUIDELINES WHEN WITHIN VEGETATION AND SOIL PROTECTION ZONES.
5. HAND EXCAVATE ONLY WITHIN DRIPLINE OF TREES TO BE RETAINED. SEVER ROOTS CLEANLY. CONTACT PROJECT ARBORIST FOR APPROVAL PRIOR TO SEVERING ROOTS IN EXCESS OF 50mm DIA.
6. TREE PROTECTION FENCE IS NOT TO BE LIFTED OR REMOVED AT ANY TIME FOR VEHICULAR ACCESS. VEHICLES AND HEAVY EQUIPMENT CAN CAUSE SOIL COMPACTION IN THE ROOT ZONE DEPLETING THE AIR SPACE THAT IS ESSENTIAL TO THE TREE'S HEALTH.
7. BASED ON CONTRACTOR'S STAGING AND ACCESS REQUIREMENTS, ADDITIONAL TREE PROTECTION FENCING MAY BE REQUIRED.
8. TREES IDENTIFIED TO BE RELOCATED REQUIRE ASSESSMENT AND COORDINATION WITH THE PROJECT ARBORIST AND CAMPUS LANDSCAPE ARCHITECT. RELOCATION TO BE DETERMINED BY CAMPUS LANDSCAPE ARCHITECT.
9. ALL NUMBERED TREES IDENTIFIED BY DIAMOND HEAD CONSULTING LTD. FOR UBC BROCK COMMONS PHASE 2 TREE INVENTORY DATED JULY 29, 2019. REFER TO ARBORIST REPORT FOR TREE INFORMATION.
10. THE TREE PROTECTION ZONE SHOWN IS A GRAPHICAL REPRESENTATION OF THE CRITICAL ROOT ZONE, REFER TO THE ARBORIST REPORT FOR TREE PROTECTION REQUIREMENTS.

	EXISTING TREE TO BE REMOVED (REFER TO ARBORIST REPORT)
	TREE PROTECTION FENCE - APPROXIMATE LOCATION (REFER TO ARBORIST REPORT)
	EXISTING TREE TO BE RETAINED AND PROTECTED (REFER TO ARBORIST REPORT)
	EXISTING TREE TO BE TRANSPLANTED (REFER TO ARBORIST REPORT)

— — — — — LIMIT OF WORK

COPYRIGHT RESERVED:

This plan and design are, and at all times remain the exclusive property of PFS Studio and cannot be used or reproduced without written consent. Contractors shall verify and be responsible for all dimensions and conditions on the job. This office shall be informed of any discrepancies from the dimensions and conditions shown on the drawing.

NORTH:

N




PROJECT NORTH

TRUE NORTH

STAMP: _____

PROJECT NAME:
BROCK COMMONS PHASE II
PUBLIC REALM

DWG. NO.:
L100

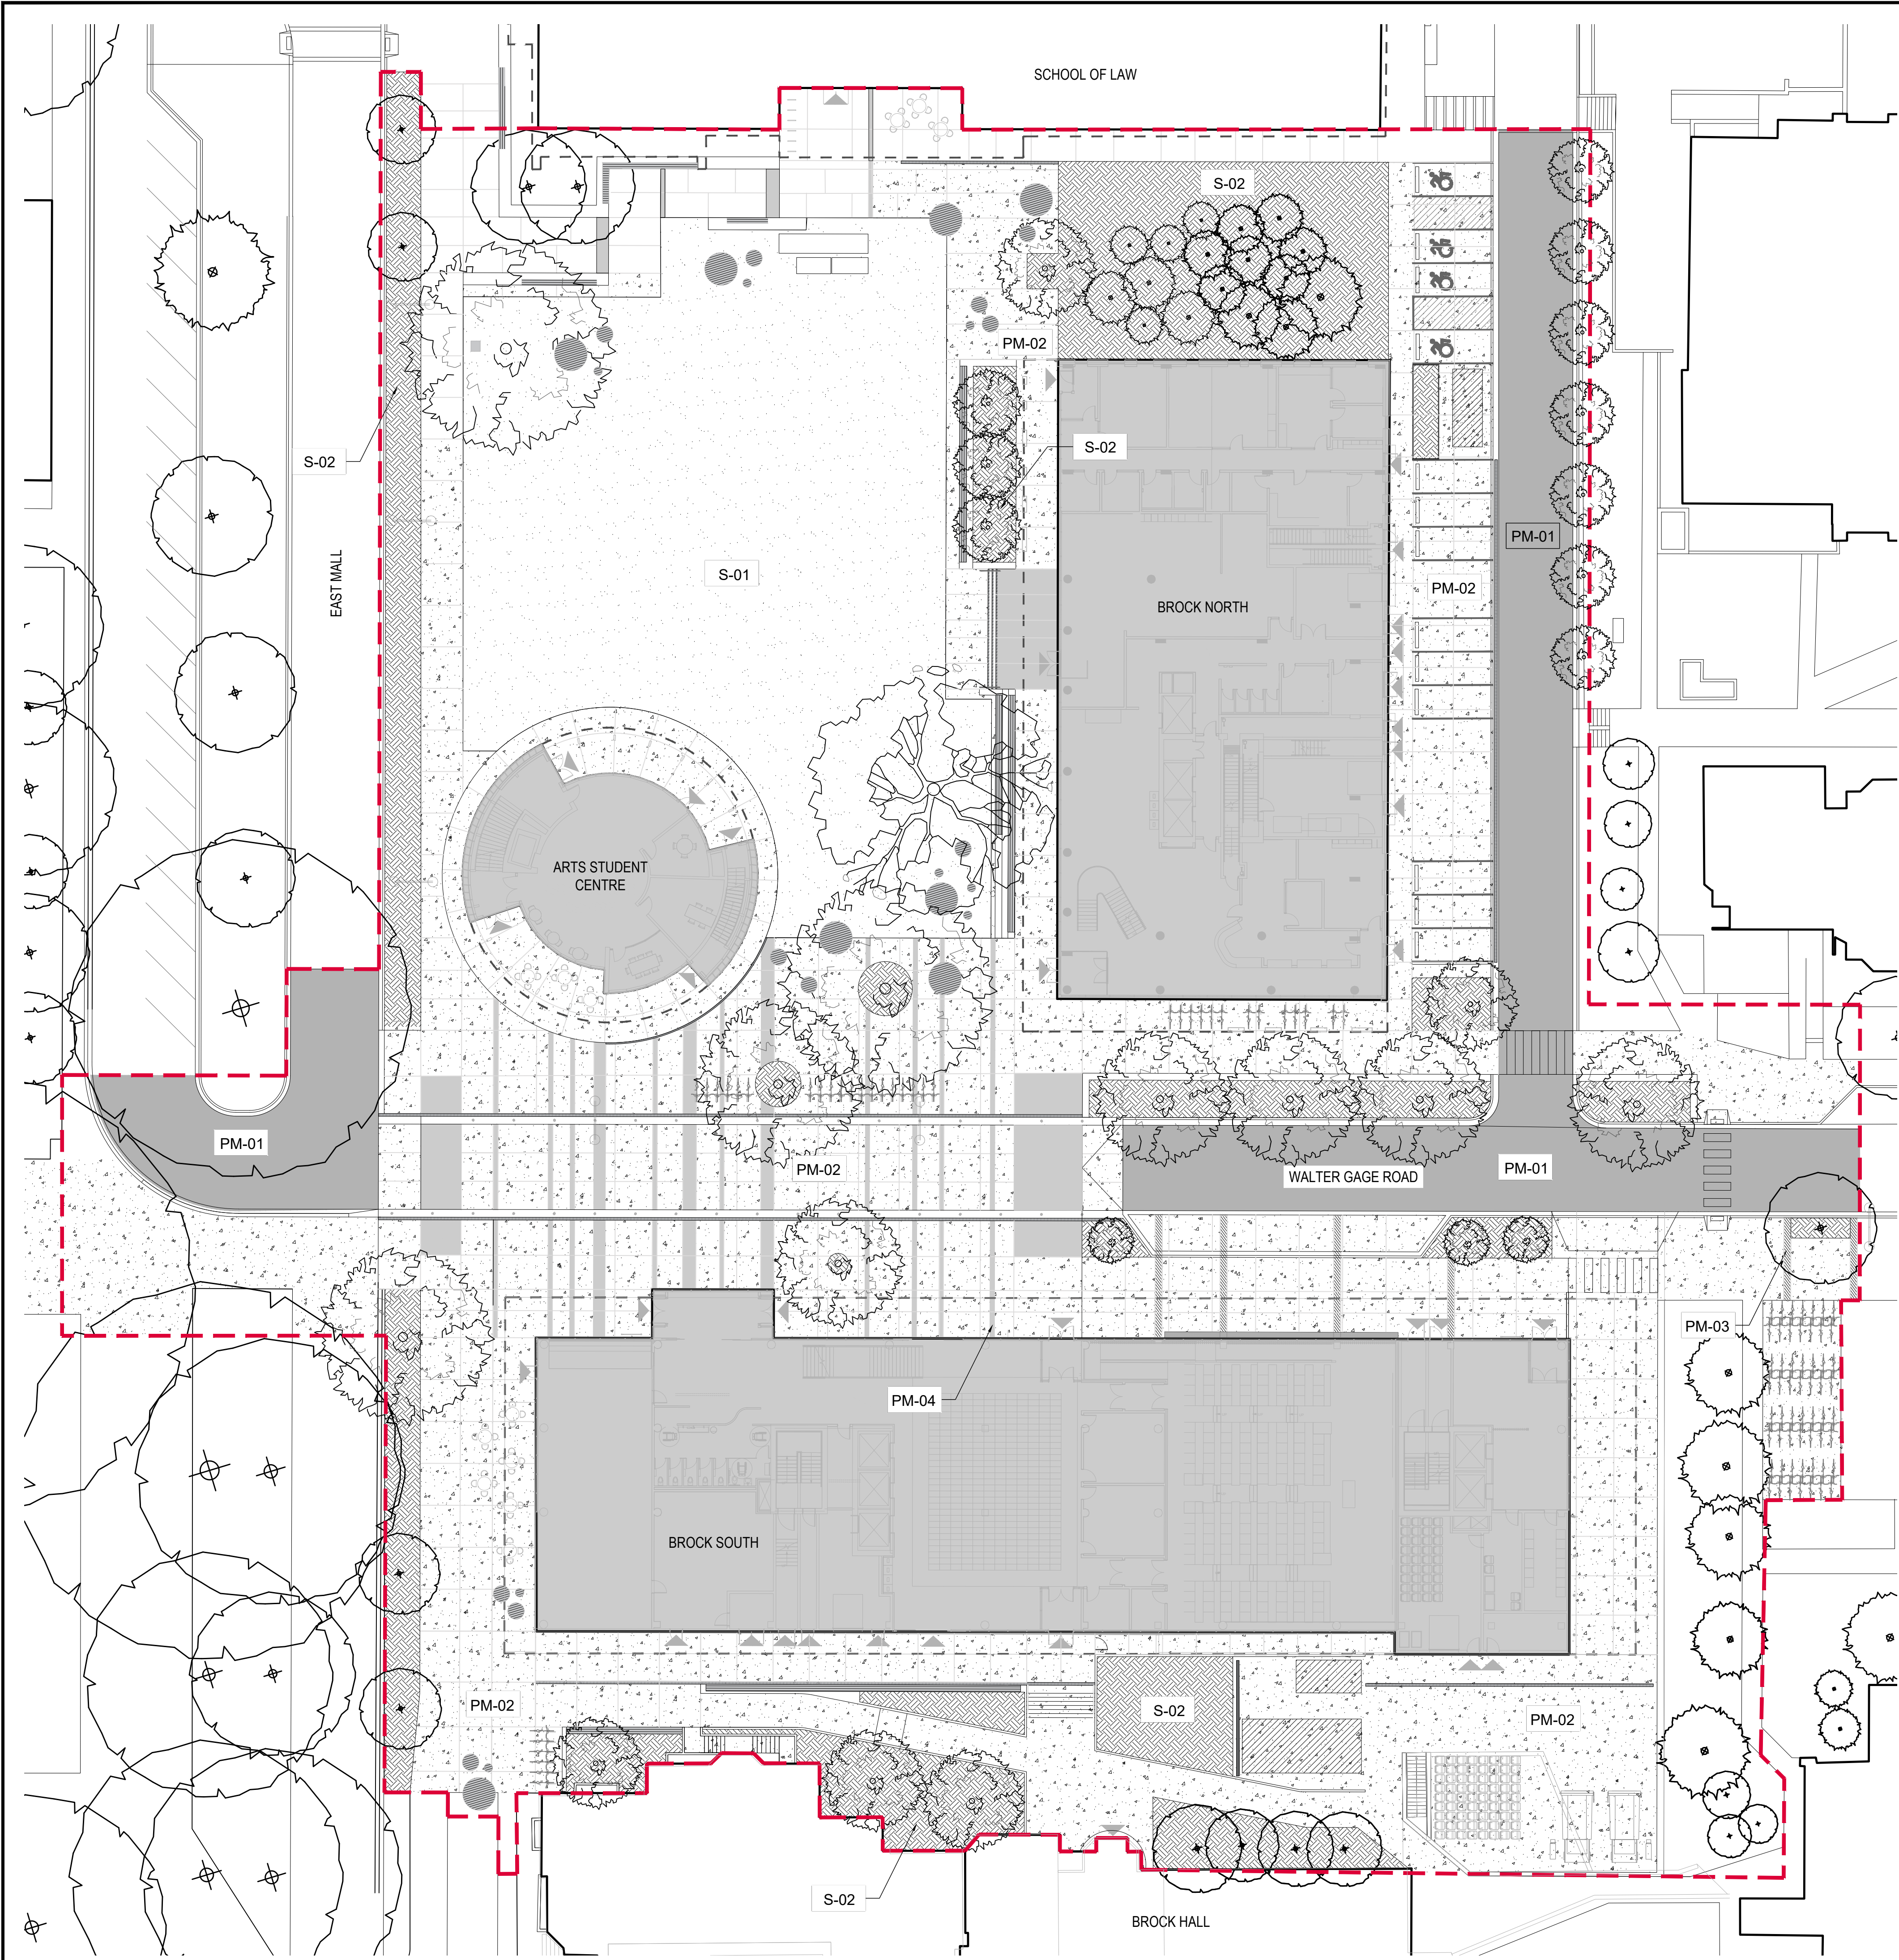

MATERIAL NOTES

1. MATERIAL DRAWINGS ARE TO BE READ IN CONJUNCTION WITH SPECIFICATIONS.

MATERIALS LEGEND

- PM-01

PAVING TYPE 1
ASPHALT - SEE CIVIL
- PM-02

PAVING TYPE 1A
CIP CONCRETE - PEDESTRIAN / VEHICULAR (SEE CIVIL)
DTL 1/L700
- PM-03

PAVING TYPE 1B
COLORED CONCRETE BANDS AS SPECIFIED
DTL 1/L700
- PM-04

PAVING TYPE 3
BASALT STONE PAVING BANDS
MORTARED ON CONCRETE BASE DTL 4/L700
- S-01

SOIL PROFILE A
SODDED LAWN
DTL 3/L 704
- S-02

SOIL PROFILE B
PLANTING BEDS
DTL 3/L704

LEGEND

- LIMIT OF WORK



CLIENT:



PROJECT TEAM:

LANDSCAPE ARCHITECT

PFS Studio
1777 West 3rd Avenue
Vancouver, BC V6J 1K7

CIVIL ENGINEER

Core Group Civil Consultants, Ltd.
#320 - 8988 Fraserton Court
Burnaby, BC V5J 5H8

ARCHITECT

HCMA Architecture + Design
#400-675 W Hastings Street
Vancouver, BC V6B 1N2
TEL | 604.732.6620

ARCHITECT

Leckie Studio
111 Smithe Street
Vancouver, BC V6B 4Z8
TEL | 604.661.4144


COPYRIGHT RESERVED:

This plan and design are, and at all times remain the exclusive property of PFS Studio and cannot be used or reproduced without written consent. Contractors shall verify and be responsible for all dimensions and conditions on the job. This office shall be informed of any discrepancies from the dimensions and conditions shown on the drawing.

ISSUANCE:

No	Date	Details	By
1	2019.11.26	ISSUED FOR DEVELOPMENT PERMIT	DD

NORTH:

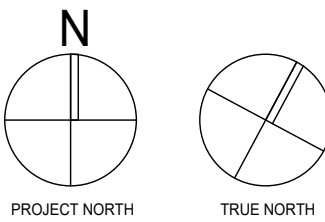

STAMP:

PROJECT NAME:

BROCK COMMONS PHASE II
PUBLIC REALM

DRAWING TITLE:

MATERIALS PLAN

PFS PROJECT NUMBER:
18061

DATE:
2019/11/26

DRAWN BY:
DD


CHECKED BY:

SCALE:
1:250

DWG. NO.:

L200

NOT FOR CONSTRUCTION

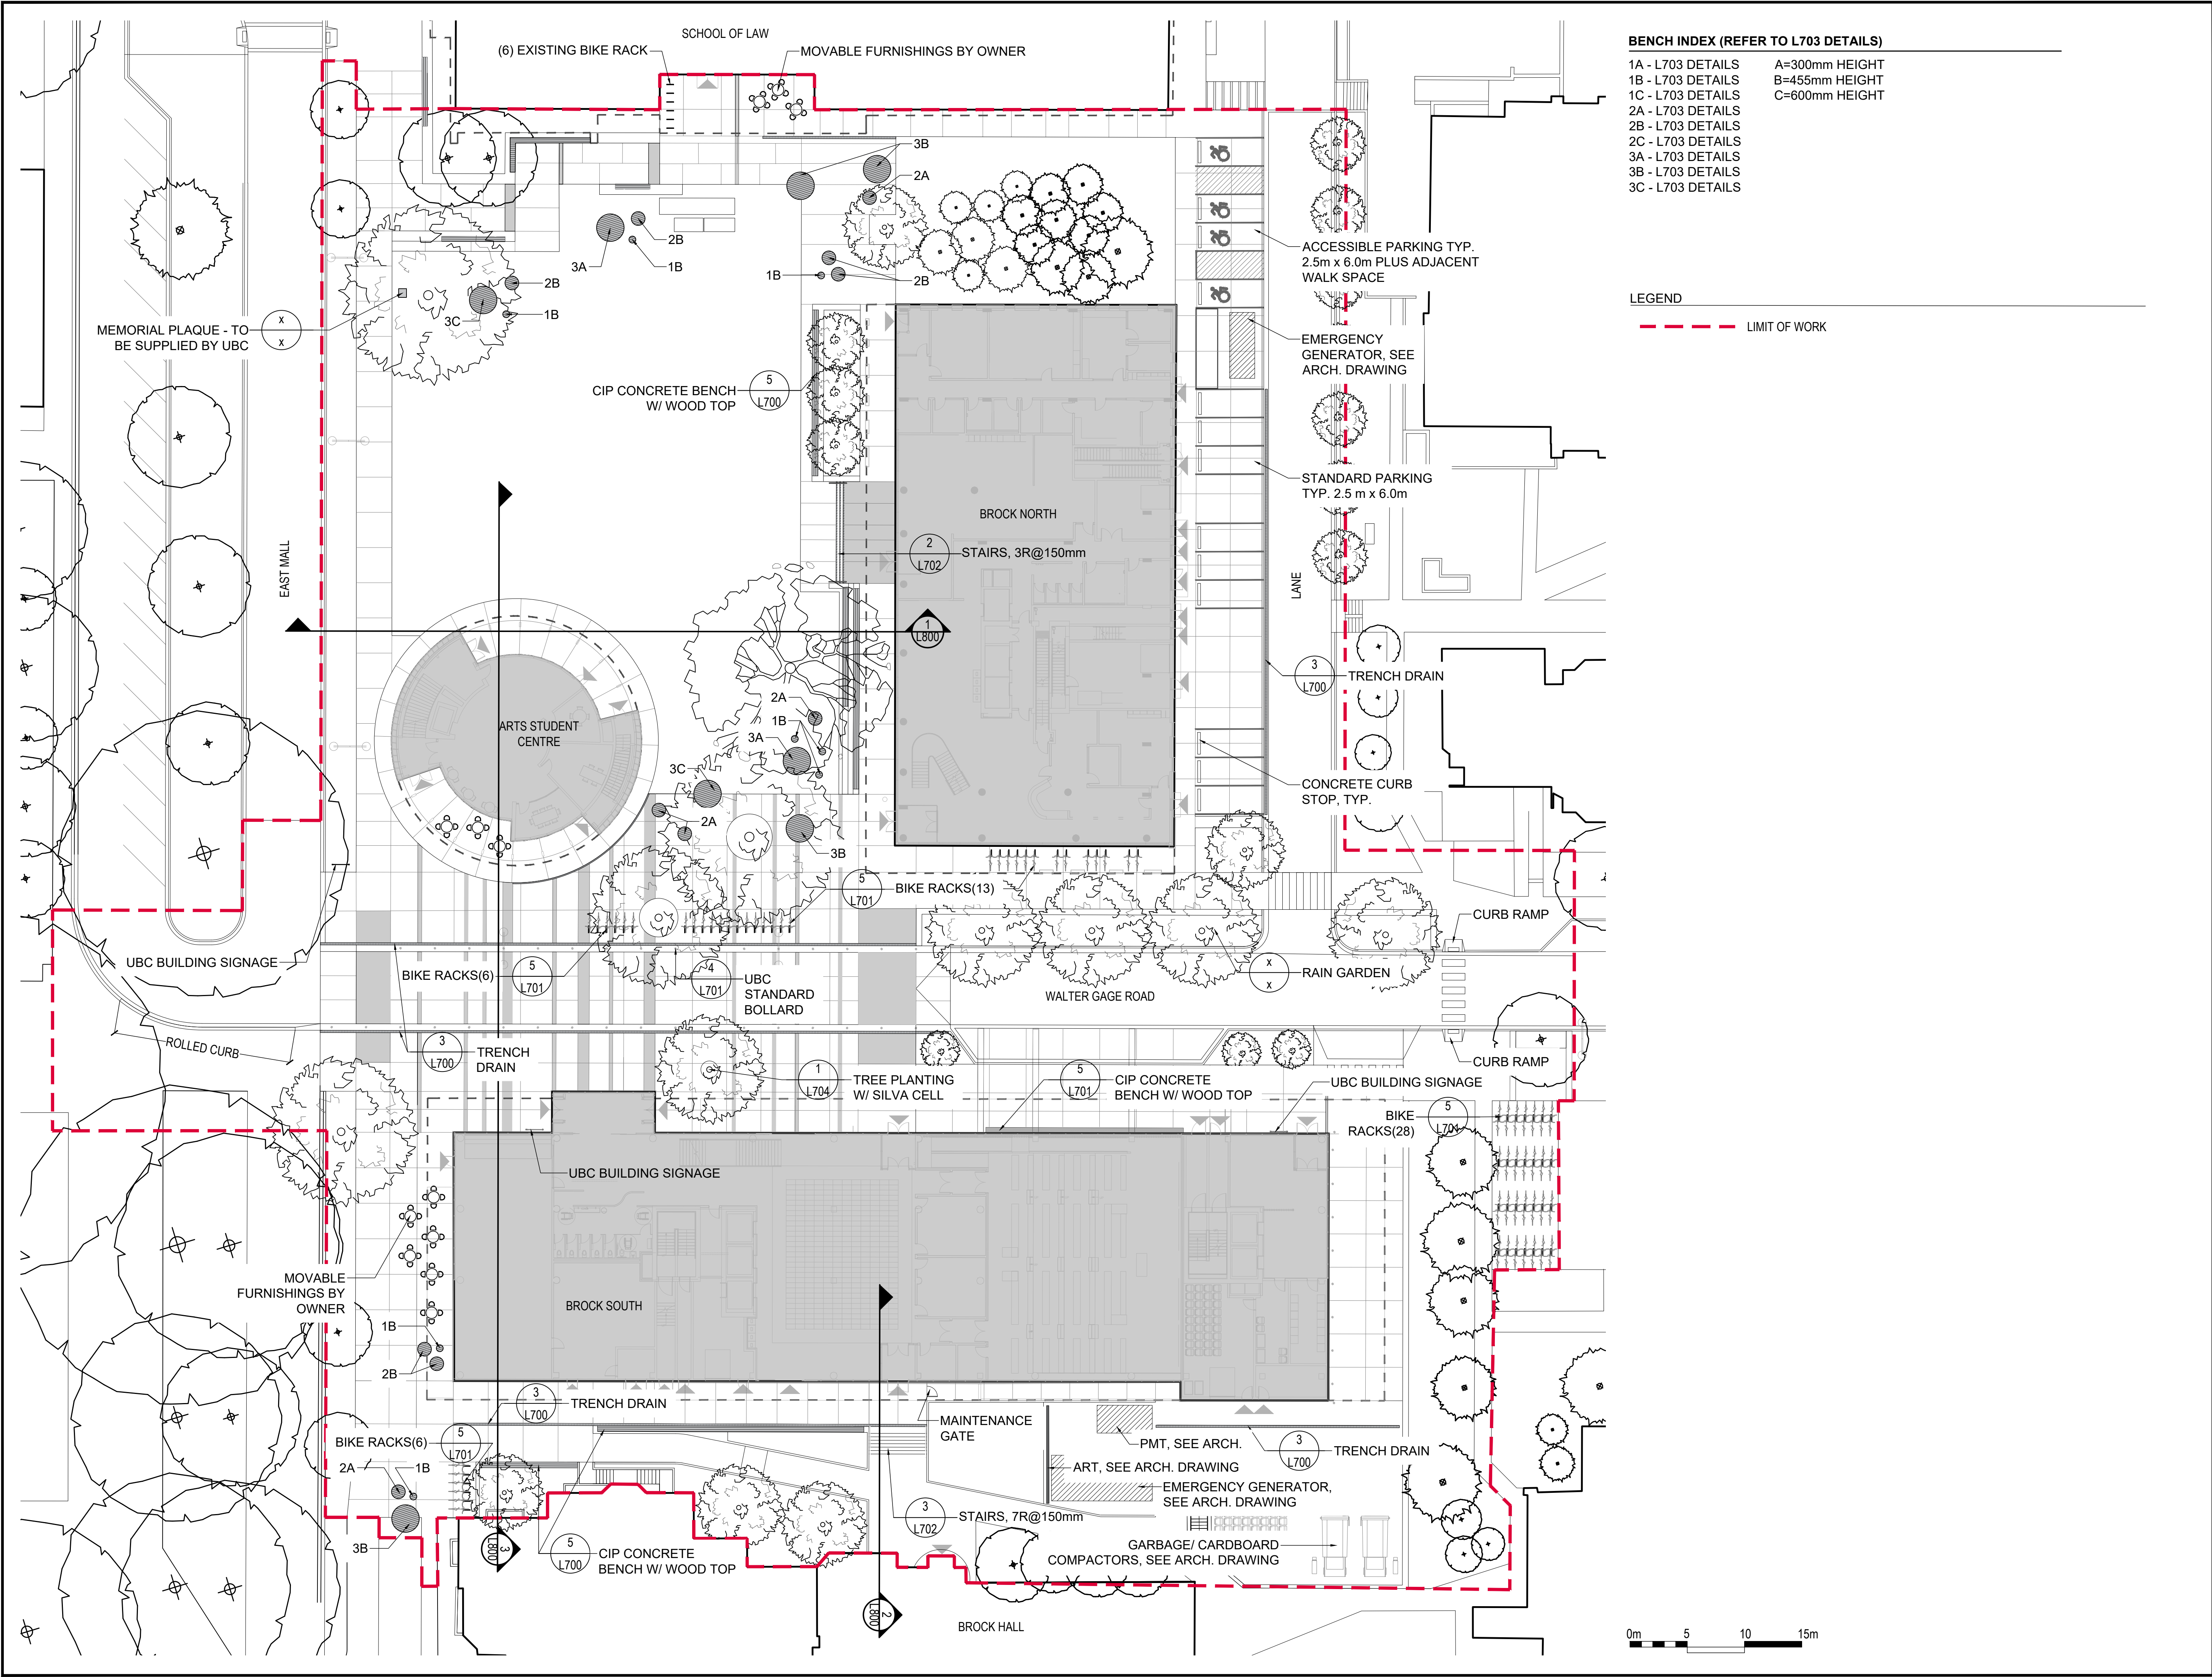

BENCH INDEX (REFER TO L703 DETAILS)

- 1A - L703 DETAILS

1B - L703 DETAILS

1C - L703 DETAILS

2A - L703 DETAILS

2B - L703 DETAILS

2C - L703 DETAILS

3A - L703 DETAILS

3B - L703 DETAILS

3C - L703 DETAILS
- A=300mm HEIGHT

B=455mm HEIGHT

C=600mm HEIGHT

LEGEND

--- LIMIT OF WORK

CLIENT:



PROJECT TEAM:

LANDSCAPE ARCHITECT

PFS Studio
1777 West 3rd Avenue
Vancouver, BC V6J 1K7

CIVIL ENGINEER

Core Group Civil Consultants, Ltd.
#320 - 8988 Fraserton Court
Burnaby, BC V5J 5H8

ARCHITECT

HCMA Architecture + Design
#400-675 W Hastings Street
Vancouver, BC V6B 1N2
TEL | 604.732.6620

ARCHITECT

Leckie Studio
111 Smithe Street
Vancouver, BC V6B 4Z8
TEL | 604.661.4144


COPYRIGHT RESERVED:

This plan and design are, and at all times remain the exclusive property of PFS Studio and cannot be used or reproduced without written consent. Contractors shall verify and be responsible for all dimensions and conditions on the job. This office shall be informed of any discrepancies from the dimensions and conditions shown on the drawing.

ISSUANCE:

No.	Date	Details	By
1	2019.11.26	ISSUED FOR DEVELOPMENT PERMIT	DD

NORTH:

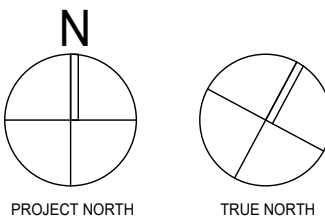

STAMP:

PROJECT NAME:

BROCK COMMONS PHASE II
PUBLIC REALM

DRAWING TITLE:

MATERIALS PLAN

PFS PROJECT NUMBER:

18061

DATE:

2019/11/26

DRAWN BY:

DD


CHECKED BY:

SCALE:

1:250

DWG. NO.:

L201

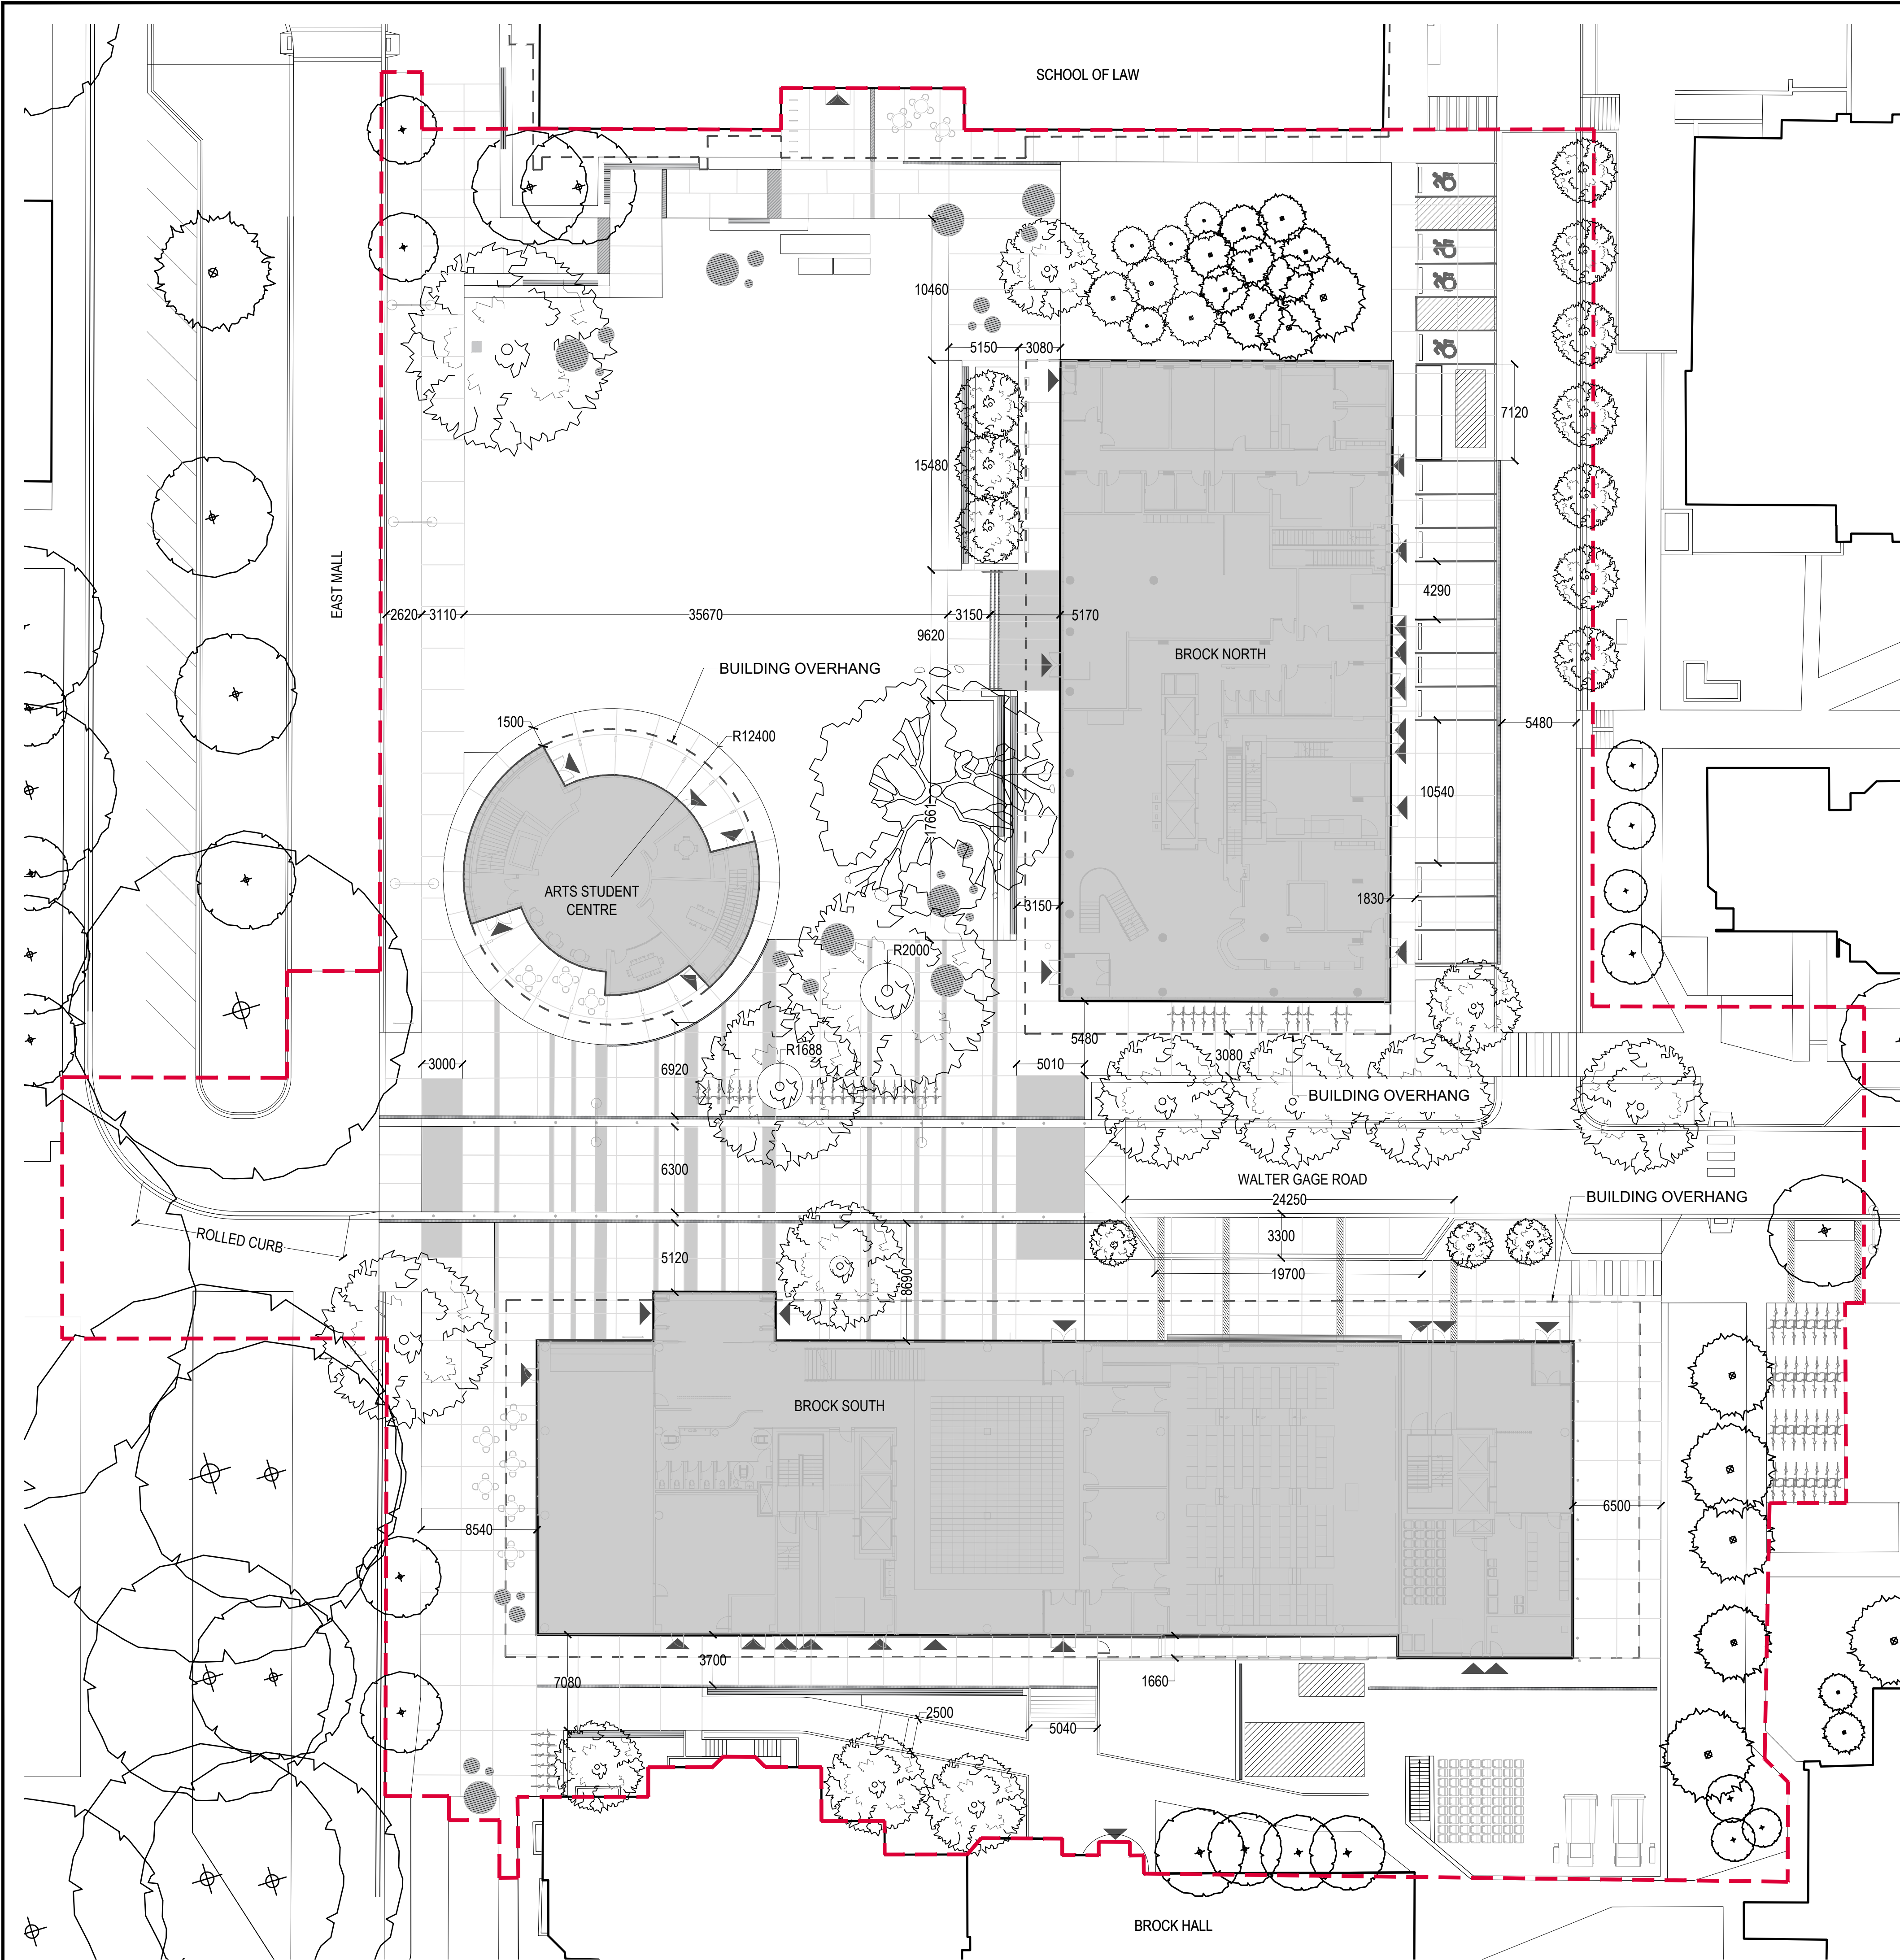

- LAYOUT NOTES
1. DO NOT SCALE DRAWINGS. LAYOUT AS PER DIMENSIONS NOTED ON LANDSCAPE PLANS. REPORT ANY DISCREPANCIES TO THE CONSULTANT FOR REVIEW AND RESPONSE.
 2. LAYOUT AND MATERIALS DRAWINGS ARE TO BE READ IN CONJUNCTION WITH LANDSCAPE SPECIFICATIONS FOR COMPLIANCE.
 3. LANDSCAPE DRAWINGS ARE TO BE READ IN CONJUNCTION WITH ARCHITECTURAL AND ENGINEERING DRAWINGS. REPORT ANY DISCREPANCIES TO THE CONSULTANT FOR REVIEW AND RESPONSE.
 4. VERIFY ALL DIMENSIONS WITH FIELD CONDITIONS. REPORT ANY DISCREPANCIES TO THE CONSULTANT FOR REVIEW AND RESPONSE.
 5. UTILITY AND LIGHTING ARE INDICATED FOR REFERENCE ONLY. REFER TO ENG. DRAWINGS FOR LOCATIONS, DETAILS, AND SPECIFICATIONS.
 6. REFER TO ENGINEERING DRAWINGS FOR DETAILS, SUBGRADE, AND REINFORCING OF ALL PAVED SURFACES IN ROADWAYS.
 7. ALL ANGLES ARE 90 DEGREES UNLESS OTHERWISE INDICATED.
 8. ALL DIMENSIONS LABELED 'EQ' ARE TO INDICATE EQUAL MEASUREMENTS BETWEEN THE DIMENSIONS END POINTS ON THE DRAWING.
 9. THE CONTRACTOR SHALL STAKE THE LAYOUT AND ALIGNMENT OF ALL PAVEMENTS, WALLS, AND OTHER SITE FEATURES IN THE FIELD FOR APPROVAL BY THE LANDSCAPE ARCHITECT PRIOR TO START OF CONSTRUCTION.
 10. THE CONTRACTOR SHALL PROVIDE SMOOTH LAYOUT ALIGNMENTS BETWEEN EXISTING CONDITIONS AND PROPOSED SITE IMPROVEMENTS.
 11. UNLESS OTHERWISE NOTED, CONCRETE SCORE AND EXPANSION JOINTS SHALL BE ALIGNED WITH BUILDING FEATURES AND WITH CORNERS OF PAVEMENT. SPACE ADDITIONAL JOINTS BETWEEN THESE POINTS EQUALLY.

LEGEND

--- LIMIT OF WORK

CLIENT:

UBC PROPERTIES TRUST

PROJECT TEAM:

LANDSCAPE ARCHITECT
PFS Studio
1777 West 3rd Avenue
Vancouver, BC V6J 1K7

CIVIL ENGINEER
Core Group Civil Consultants, Ltd.
#320 - 8988 Fraserton Court
Burnaby, BC V5J 5H8

ARCHITECT
HCMA Architecture + Design
#400-675 W Hastings Street
Vancouver, BC V6B 1N2
TEL | 604.732.6620


ARCHITECT
Leckie Studio
111 Smithe Street
Vancouver, BC V6B 4Z8
TEL | 604.661.4144

COPYRIGHT RESERVED:

This plan and design are, and at all times remain the exclusive property of PFS Studio and cannot be used or reproduced without written consent. Contractors shall verify and be responsible for all dimensions and conditions on the job. This office shall be informed of any discrepancies from the dimensions and conditions shown on the drawing.

ISSUANCE:

No.	Date	Details	By
1	2019.11.26	ISSUED FOR DEVELOPMENT PERMIT	DD

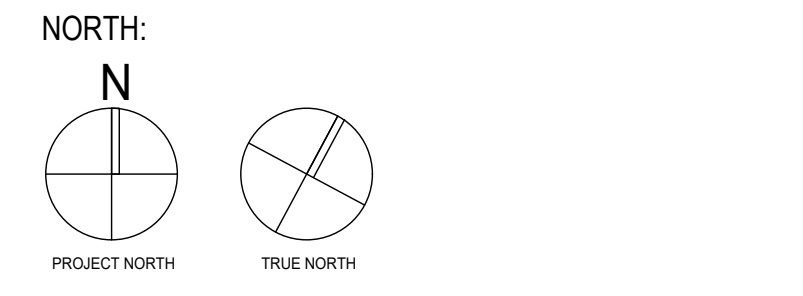

PFS STUDIO 1777 West 3rd Avenue
Vancouver BC V6J 1K7
PLANNING • URBAN DESIGN • LANDSCAPE ARCHITECTURE
604.736.5168
pfs@pfs.bc.ca
www.pfs.bc.ca

STAMP:

NOT FOR CONSTRUCTION

PROJECT NAME:

**BROCK COMMONS PHASE II
PUBLIC REALM**

DRAWING TITLE:

LAYOUT PLAN


PFS PROJECT NUMBER: 18061 DATE: 2019/11/18

DRAWN BY: DD CHECKED BY:

SCALE: 1:250

DWG. NO.:

L300

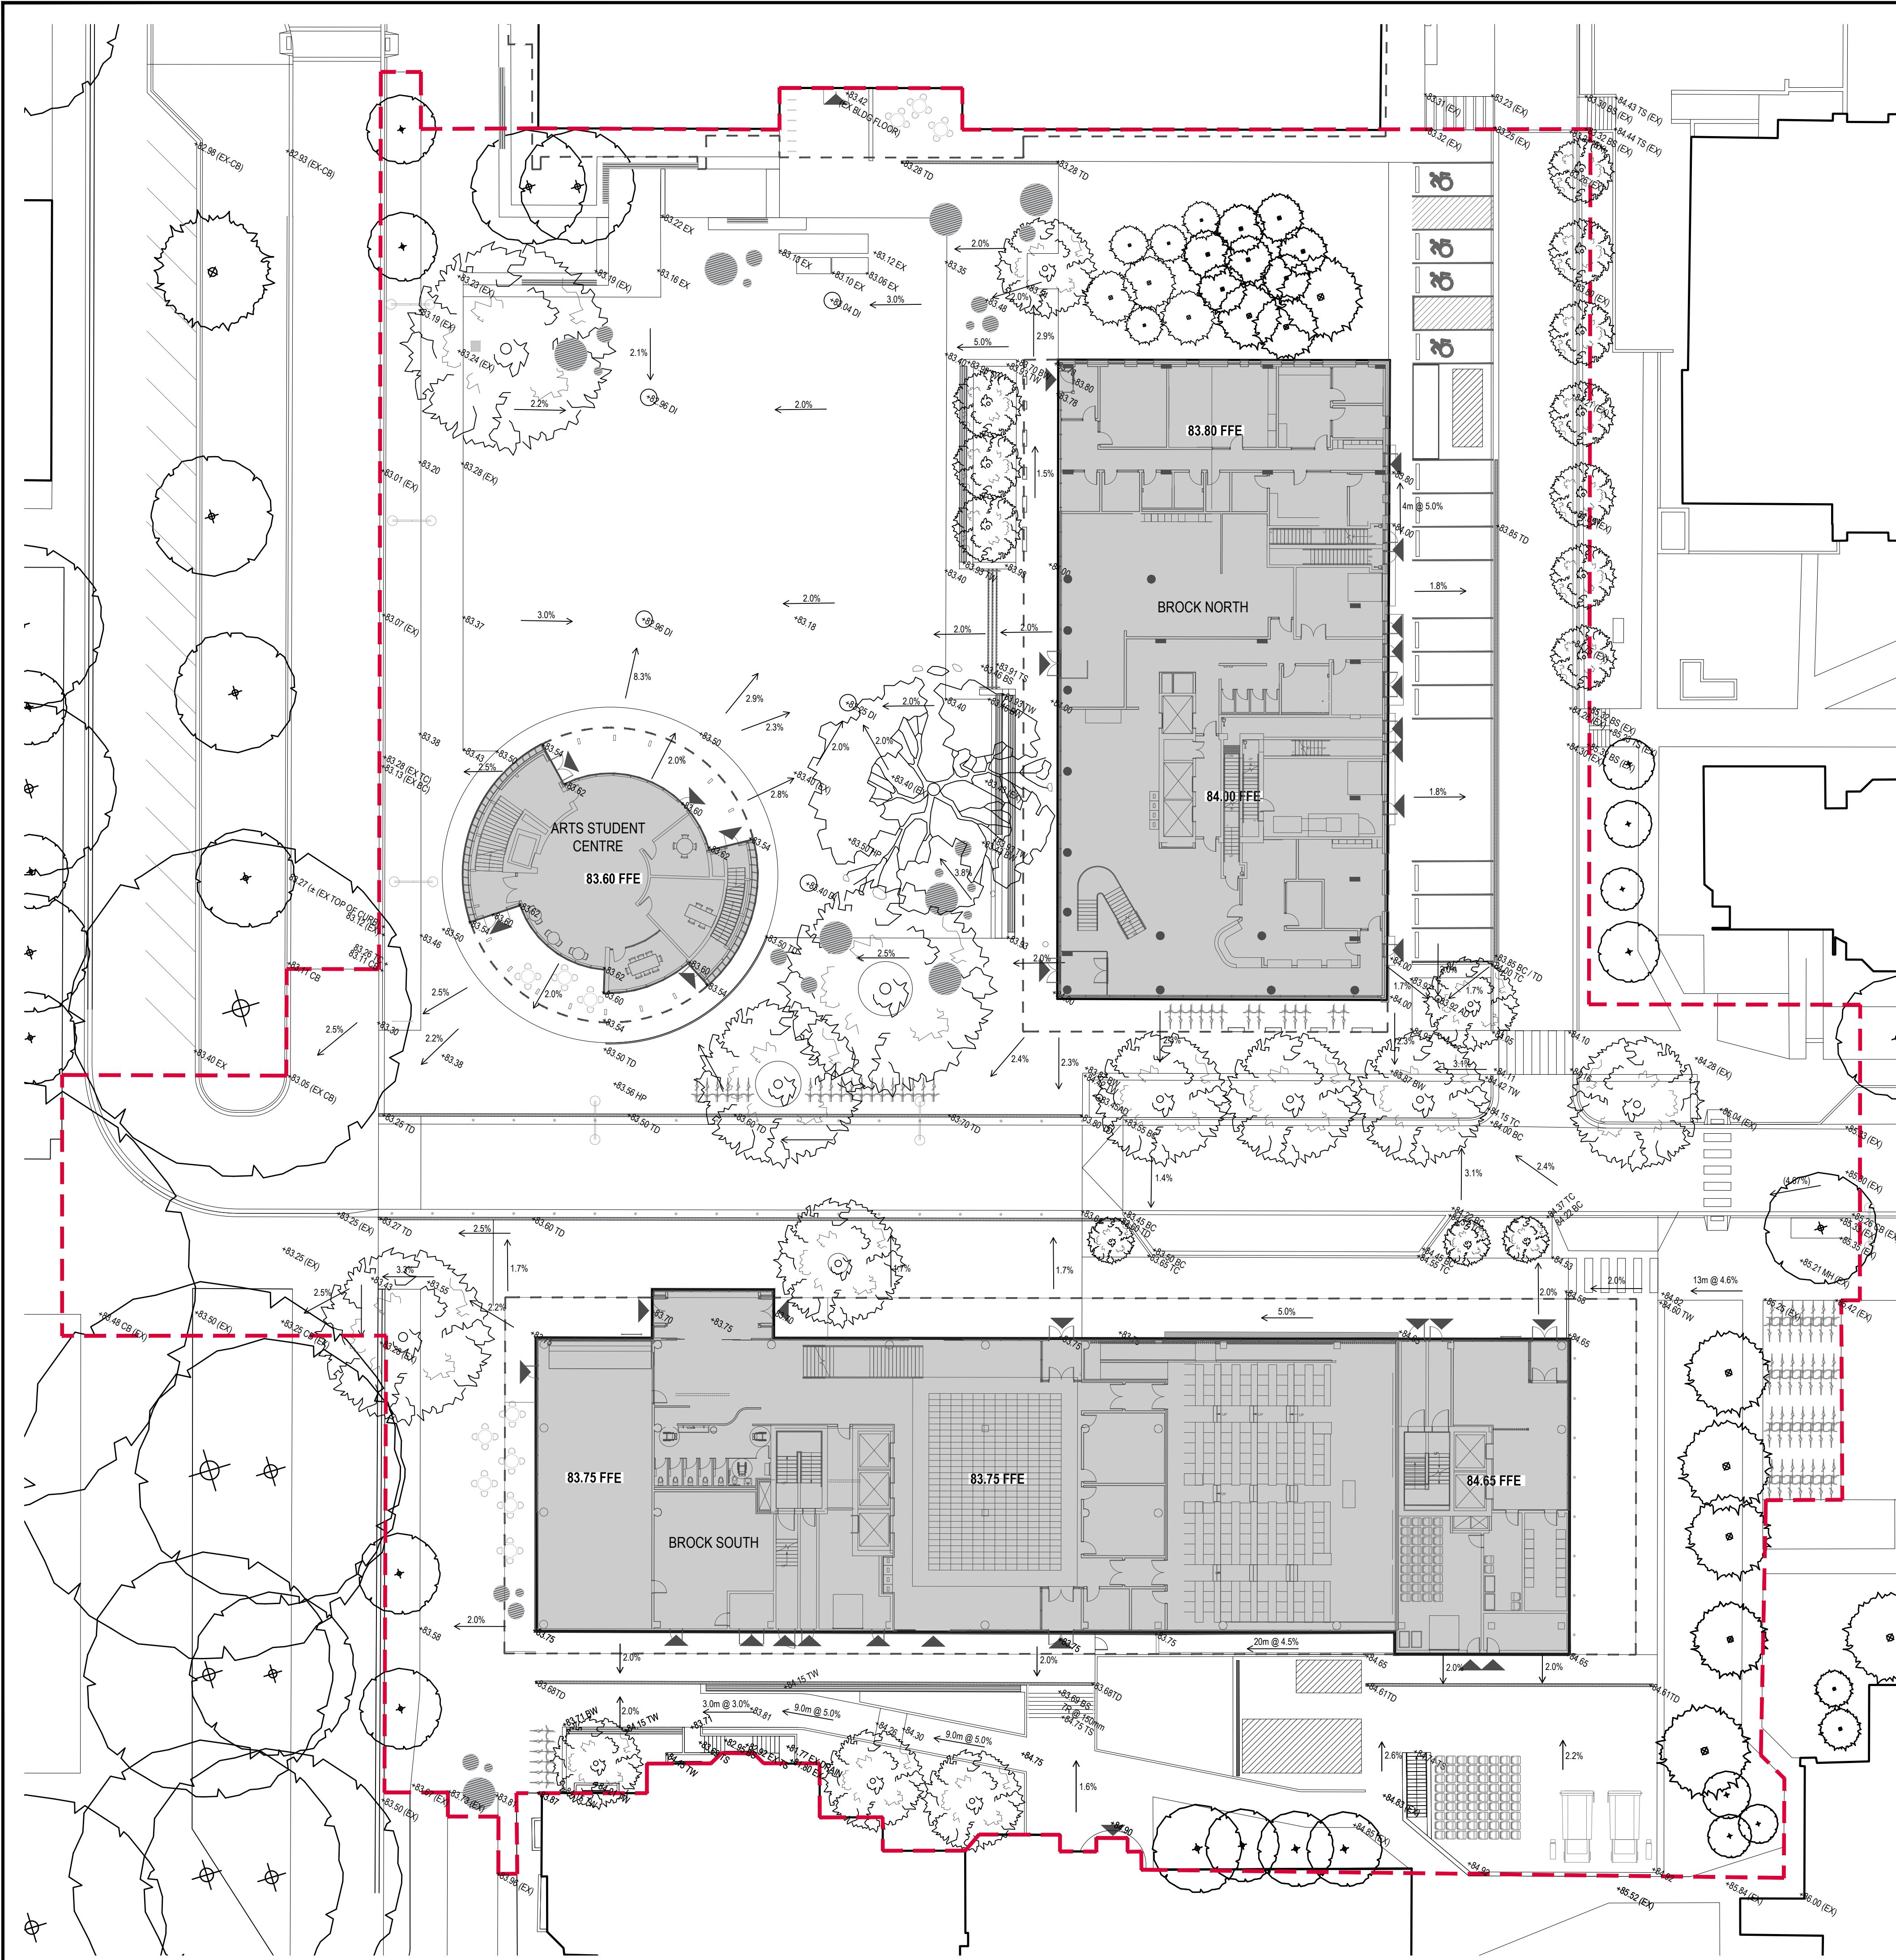

GRADING NOTES

1. REFER TO SURVEY PLAN FOR EXISTING ELEVATIONS.
2. ALL SPOT ELEVATIONS IN METRIC METER MEASUREMENT UNITS UNLESS OTHERWISE INDICATED.
3. REFER TO CIVIL DRAWINGS FOR ALL SUBSURFACE DRAINAGE
4. ENSURE POSITIVE DRAINAGE AWAY FROM BUILDINGS AND TO STORM DRAINS.
5. UTILITY LIDS/COVERS TO BE PROTECTED DURING DEMOLITION, ADJUSTED TO FINAL GRADE AND BE AT FOR FUTURE MAINTENANCE ACCESS. REFER TO CIVIL.

GRADING LEGEND

HP	HIGH POINT
LP	LOW POINT
TS	TOP OF STAIR
BS	BOTTOM OF STAIR
TW	TOP OF WALL
BW	BOTTOM OF WALL
TB	TOP OF BENCH
TC	TOP OF CURB
BC	BOTTOM OF CURB
TD	TRENCH DRAIN
AD	AREA DRAIN
CB	CATCH BASIN - SEE CIVIL
AD	AREA DRAIN
(EX)	EXISTING ELEVATION
< 2.0%	SLOPE

LEGEND

--- LIMIT OF WORK

CLIENT:



PROJECT TEAM:

LANDSCAPE ARCHITECT

PFS Studio
1777 West 3rd Avenue
Vancouver, BC V6J 1K7

CIVIL ENGINEER

Core Group Civil Consultants, Ltd.
#320 - 8988 Fraserton Court
Burnaby, BC V5J 5H8

ARCHITECT

HCMA Architecture + Design
#400-675 W Hastings Street
Vancouver, BC V6B 1N2
TEL | 604.732.6620

ARCHITECT

Leckie Studio
111 Smithe Street
Vancouver, BC V6B 4Z8
TEL | 604.661.4144


COPYRIGHT RESERVED:

This plan and design are, and at all times remain the exclusive property of PFS Studio and cannot be used or reproduced without written consent. Contractors shall verify and be responsible for all dimensions and conditions on the job. This office shall be informed of any discrepancies from the dimensions and conditions shown on the drawing.

ISSUANCE:

No.	Date	Details	By
1	2019.11.26	ISSUED FOR DEVELOPMENT PERMIT	DD

NORTH:

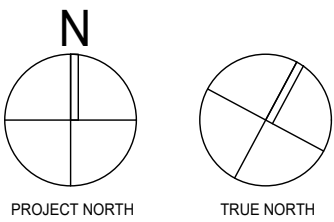

STAMP:

PROJECT NAME:

**BROCK COMMONS PHASE II
PUBLIC REALM**

DRAWING TITLE:

GRADING PLAN

PFS PROJECT NUMBER:

18061

DATE:

2019/11/26

DRAWN BY:

DD


CHECKED BY:

SCALE:

1:250

DWG. NO.:

L400

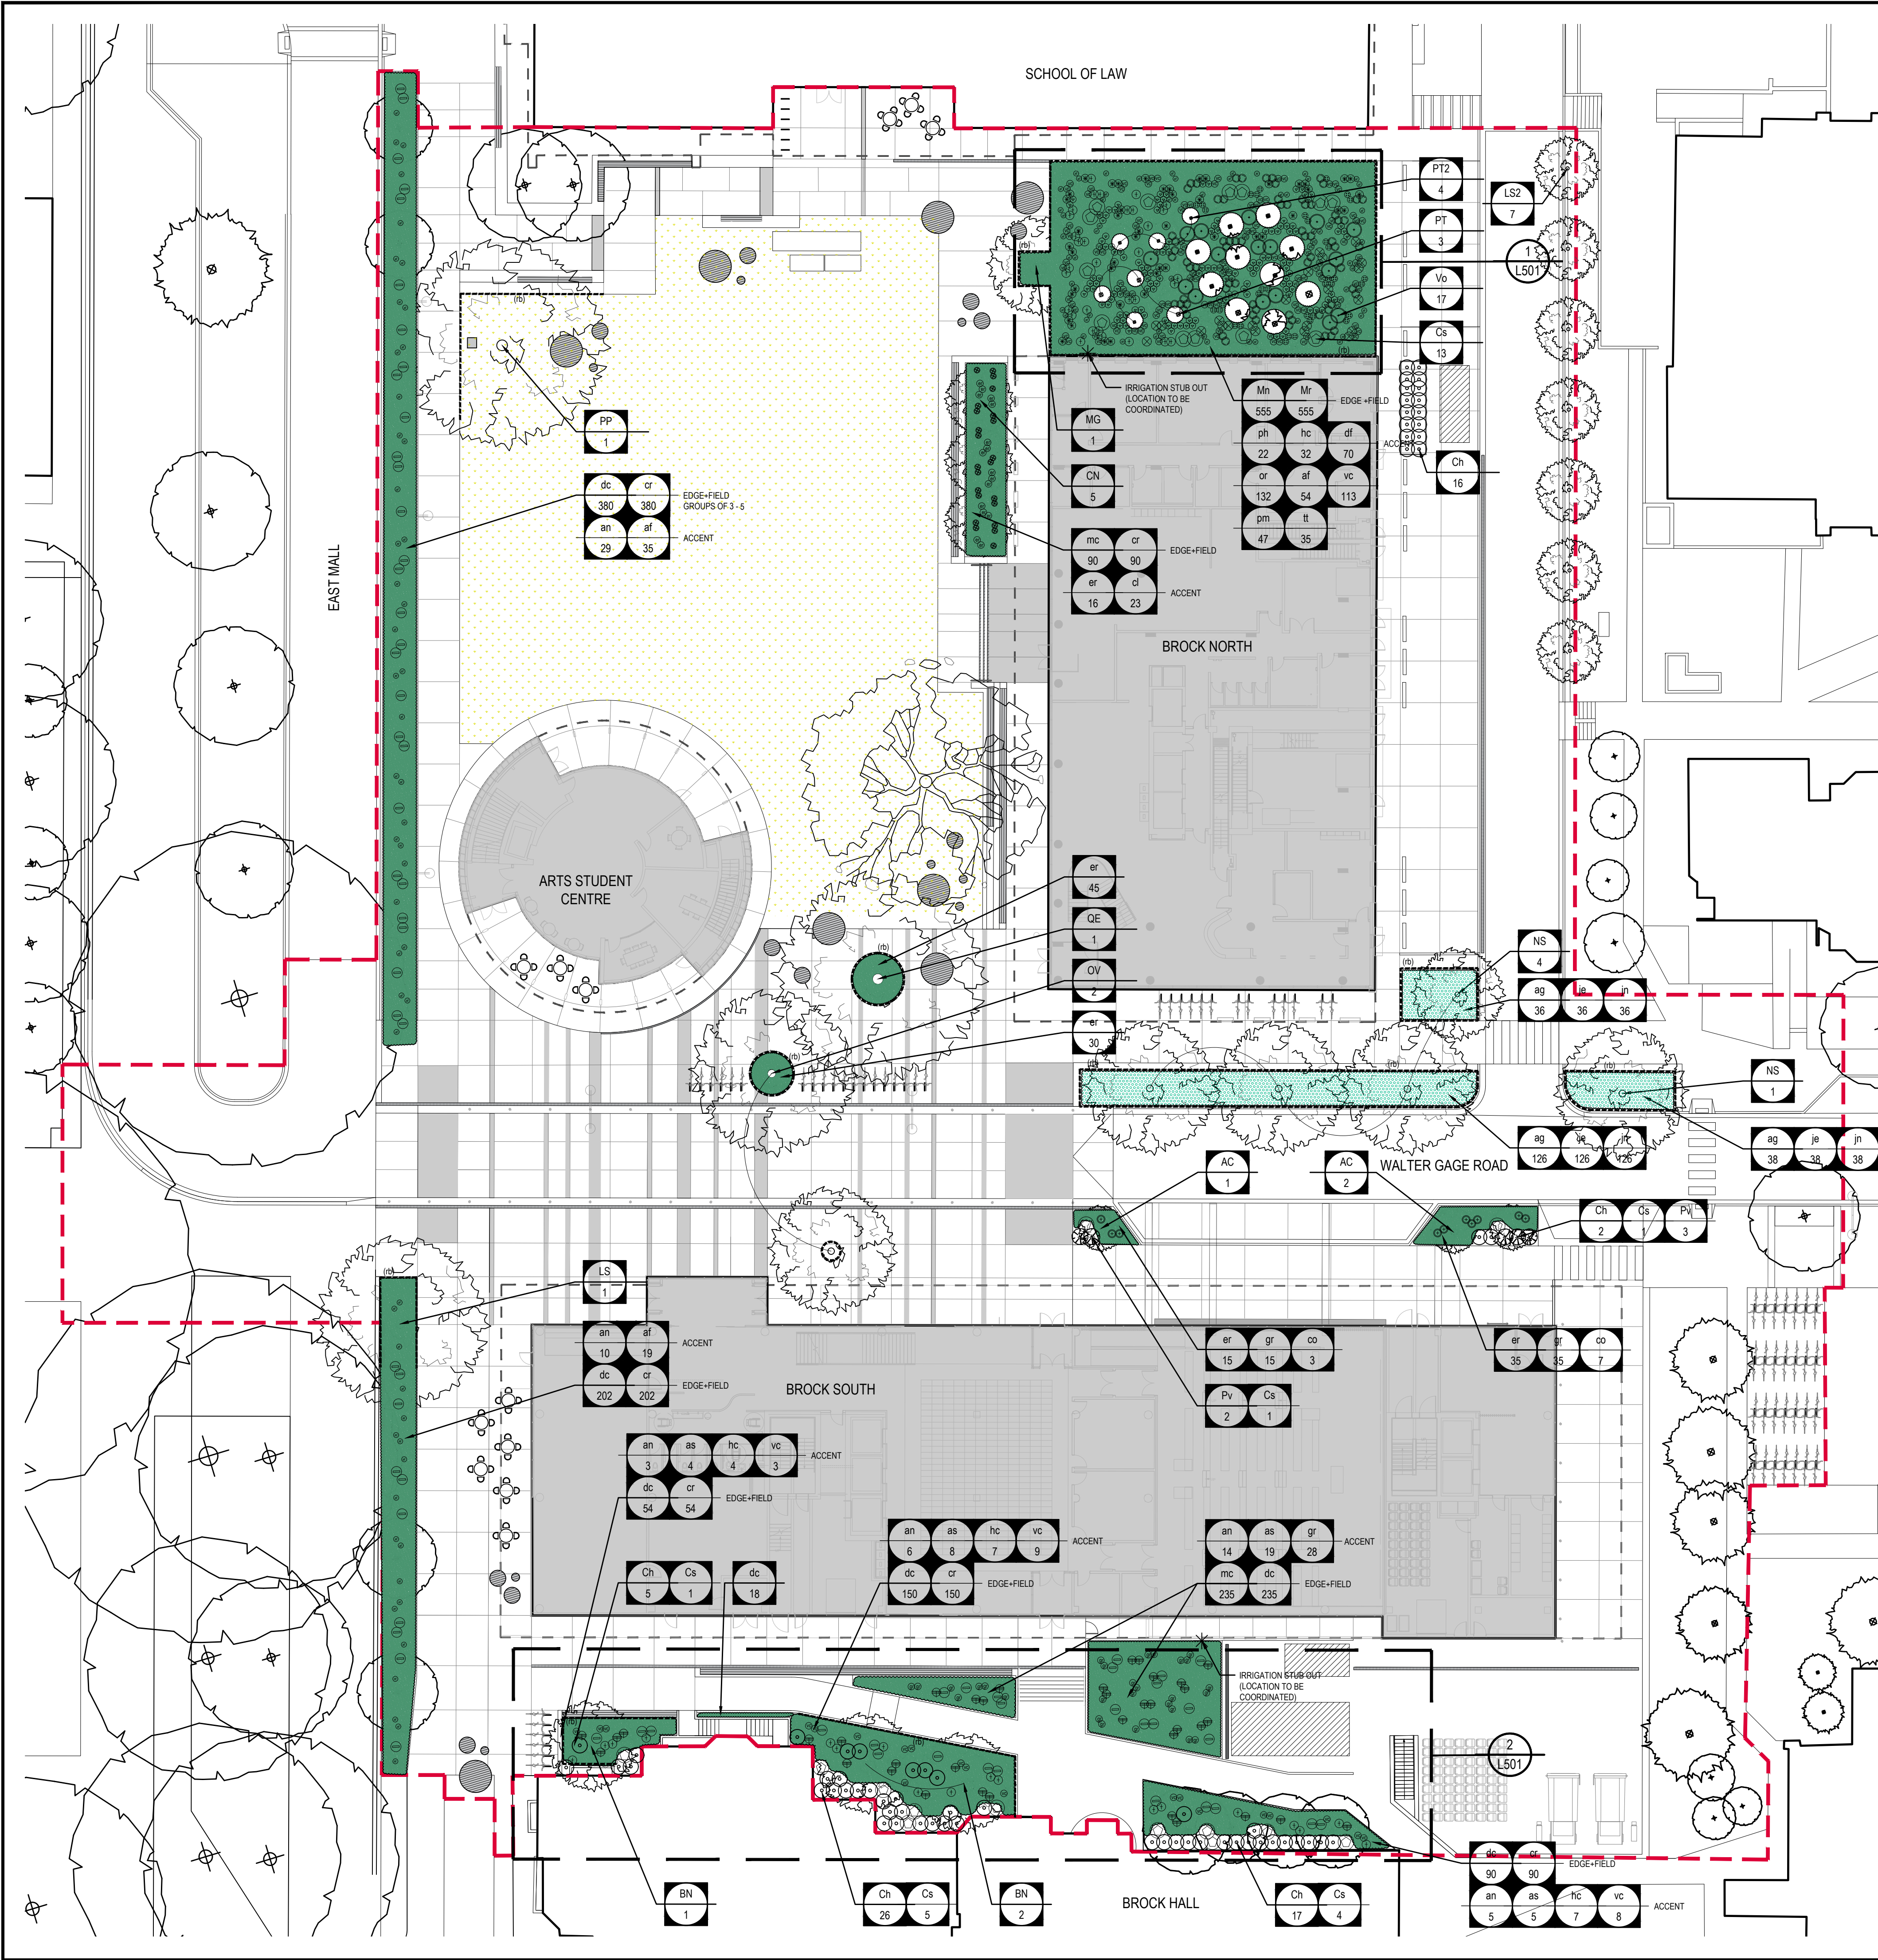

PLANTING NOTES

1. ALL NEW TREES TO BE PLANTED A MINIMUM OF 1M AWAY FROM UTILITIES (FROM EDGE OF ROOTBALL).
2. ANY LAWN AREAS DISTURBED BY CONSTRUCTION ACTIVITIES TO BE RAKED AND RE-SEEDED POST CONSTRUCTION ACTIVITIES.
3. ALL PLANT MATERIAL SHALL CONFORM TO THE STANDARD SPECIFIED IN THE CURRENT EDITION OF THE CANADIAN NURSERY STOCK STANDARD (CNSS) AND PER PROJECT SPECIFICATIONS.
4. SEARCH AREA FOR ALL PLANT MATERIAL MUST OCCUR WITHIN 402KM OF PROJECT SITE.
5. PLANT MATERIAL SIZES SPECIFIED ARE THE MINIMUM ACCEPTABLE SIZES TO BE SUPPLIED TO THIS PROJECT.
6. ALL PLANT MATERIAL SHALL BE WELL-ESTABLISHED AND UNIFORM IN SHAPE AND SIZE.
7. ALL PLANT MATERIAL SHALL BE NURSERY GROWN UNLESS OTHERWISE NOTED. ONLY CERTIFIED S.O.D. NURSERY STOCK WILL BE ACCEPTED.
8. THE CONTRACTOR SHALL PROVIDE A GROWING MEDIUM ANALYSIS FOR REVIEW BY THE CONSULTANT - AS PER SPECIFICATIONS - PRIOR TO THE START OF CONSTRUCTION. GROWING MEDIUM SUPPLIED TO THE SITE OR INSTALLED ON SITE PRIOR TO CONSULTANT APPROVAL SHALL BE REJECTED AT NO COST TO THE OWNER.
9. THE CONTRACTOR SHALL CONFIRM PLANT QUANTITIES ON THE DRAWINGS CORRESPOND TO THOSE INDICATED ON THE PLANT LIST. ANY DISCREPANCIES ARE TO BE VERIFIED BY THE CONSULTANT FOR REVIEW AND RESPONSE.
10. PLANT LIST TO BE READ IN CONJUNCTION WITH SPECIFICATIONS FOR COMPLIANCE.
11. PRIOR TO THE START OF CONSTRUCTION, THE CONTRACTOR SHALL CONFIRM THE AVAILABILITY OF THE PLANT MATERIAL SPECIFIED AS PER SPECIFICATIONS, ALLOWING FOR ANY AND ALL REQUIRED APPROVALS. PLANT SUBSTITUTIONS NOT CONFIRMED AND APPROVED BY THE CONSULTANT WILL BE REJECTED.
12. FINAL LOCATIONS OF PLANT MATERIAL TO BE CONFIRMED ON SITE BY CONSULTANT BEFORE INSTALLATION.
13. ALL PLANTING AREAS SHALL BE WATERED WITH AN IN-GROUND AUTOMATIC IRRIGATION SYSTEM.
14. PROVIDE ADEQUATE SUB-SURFACE DRAINAGE IN ALL PLANTED AREAS.
15. ENSURE POSITIVE DRAINAGE

LEGEND - PERTAINS TO ALL PLANTING SHEETS

EXISTING CONIFER TO REMAIN

EXISTING DECIDUOUS TO REMAIN

PROPOSED TREE

ROOT BARRIER
- REFER TO DETAIL XX

PLANTING PLAN ENLARGEMENT AREAS

PLANT SPECIES/QUANTITY

IRRIGATION STUB OUT
LOCATION TO BE CONFIRMED

MASTER PLANTING SCHEDULE

SYM	QTY	BOTANICAL NAME	COMMON NAME	SPACING / SIZE / DESCRIPTION
TREES				
3 AC		Acer circinatum	Vine Maple	As Shown / 50mm cal., Multistem (3 stems), B&B
3 BN		Betula nigra 'BNMTF'	Dura Heat River Birch	As Shown / 90mm cal., Multistem (3 stems), B&B
5 CN		Cornus nuttallii	Pacific Dogwood	As Shown / 70mm cal., min. 3.5m ht std., B&B
1 LS		Liquidambar styraciflua 'Worplesdon'	Worplesdon Sweetgum	As Shown / 90mm cal., B&B, Full
7 LS2		Liquidambar styraciflua 'Worplesdon'	Worplesdon Sweetgum	As Shown / 60mm cal., B&B, Full, Matching Form
5 NS		Nyssa sylvatica	Black Tupelo	As Shown / 100mm cal., B&B, Full, Matching Form
2 OV		Ostrya virginiana	American Hophornbeam	As Shown / 70mm cal., B&B, Full
1 MG		Magnolia grandiflora 'Little Gem'	Little Gem Southern Magnolia	As Shown / 90mm cal., B&B, Full
1 PP		Pinus Ponderosa	Ponderosa Pine	As Shown / 5m ht., B&B
3 PT		Pseudotsuga menziesii	Douglas Fir	As Shown / 4m ht., B&B, Full, Matching Form
4 PT2		Pseudotsuga menziesii	Douglas Fir	As Shown / 2.5m ht., B&B, Full, Matching Form
1 QE		Quercus ellipsoidalis	Pin Oak	As Shown / 120mm cal., B&B

SHRUBS				
66 Ch		Cephalotaxus harringtonia 'Prostrata'	Spreading Plum Yew	As Shown/900mm o.c. / #3 Pot
5 Pv		Prunus lauraceras 'Mount Veron'	Mount Vernon Laurel	As Shown/900mm o.c. / #3 Pot
25 Cs		Cornus sericea 'Kelsey'	Kelsey Red osier Dogwood	As Shown/900mm o.c. / #2 Pot
17 Vo		Vaccinium ovatum	Evergreen Huckleberry	As Shown/600mm o.c. / #2 Pot

GROUND COVER / PERENNIALS				
36 as		Anemone x hybrida 'Serenade'	Serenade Anemone	450mm o.c. / #2 Pot
67 an		Aster novae-angliae 'Purple Dome'	Purple Dome Aster	As Shown/600mm o.c. / #2 Pot
108 af		Aquilegia formosa	Western Red columbine	450mm o.c. / #2 Pot
10 co		Carex oshimensis 'Everlime'	Everlime Variegated Sedge	As Shown/600mm o.c. / #2 Pot
23 cl		Camassia leichtlinii	Great Camas	As Shown/225mm o.c. / #1 Pot
966 cr		Carex radiata	Eastern star sedge	450mm o.c. / #2 Pot
1129 dc		Deschampsia cespitosa	Tufted hairgrass	450mm o.c. / #2 Pot
70 df		Dicentra formosa	Pacific Bleeding Heart	As Shown/450mm o.c. / #2 Pot
141 er		Epimedium x rubrum	Red barrenwort	450mm o.c. / #2 Pot
78 gr		Geranium x 'Rozanne'	Rozanne Cranesbill	450mm o.c. / #2 Pot
50 hc		Heuchera cylindrica	Roundleaf Alumroot	As Shown/450mm o.c. / #2 Pot
325 mc		Molinia caerulea 'Moorhexe'	Purple Moor Grass	450mm o.c. / #2 Pot
555 Mr		Mahonia repens	Creeping Oregon Grape	450mm o.c. / #2 Pot
555 Mn		Mahonia nervosa	Dull Oregon Grape	450mm o.c. / #2 Pot
132 or		Oxalis oregana	Redwood Sorrel	225mm o.c. / #1 Pot
47 pm		Polystichum munitum	Sword fern	As Shown/450mm o.c. / #2 Pot
22 ph		Prosartes hookeri	Hooker's fairybells	As Shown/450mm o.c. / #1 Pot
35 tt		Tiarella trifoliata	Foamflower	As Shown/450mm o.c. / #1 Pot
133 vc		Vancouveria chrysantha	Siskiyou Inside-out-Flower	450mm o.c. / #2 Pot

BIOSWALE PLANTING				
200 ag		Acorus gramineus	Japanese Sweet Flag (green)	450mm o.c. / #2 Pot
200 je		Juncus effusus	Soft Rush	450mm o.c. / #2 Pot
200 jn		Juncus ensifolius	Dagger Leaf Rush	450mm o.c. / #2 Pot

- PLANTING NOTES:
1. "ACCENT" SPECIES TO BE PLANTED AS SHOWN.
 2. "FIELD + EDGE" SPECIES TO BE PLANTED IN GROUPS OF THREE (3) TO FIVE (5) OF EACH SPECIES ALONG EDGES OF PLANTING AREAS AND THROUGHOUT THE PLANTING AREA HATCH.
 3. PRIOR TO INSTALLATION OF PLANT MATERIAL: PLANTS MUST BE PLACED AND LANDSCAPE ARCHITECT CALLED TO SITE TO REVIEW AND APPROVE LAYOUT, CONSULTANT MAY PROVIDE DIRECTIONS FOR LAYOUT MODIFICATIONS UPON REVIEW.

CLIENT:

UBC PROPERTIES TRUST

PROJECT TEAM:

LANDSCAPE ARCHITECT
PFS Studio
1777 West 3rd Avenue
Vancouver, BC V6J 1K7

CIVIL ENGINEER
Core Group Civil Consultants, Ltd.
#320 - 8988 Fraserton Court
Burnaby, BC V5J 5H8

ARCHITECT
HCMA Architecture + Design
#400-675 W Hastings Street
Vancouver, BC V6B 1N2
TEL | 604.732.6620

ARCHITECT
Leckie Studio
111 Smith Street
Vancouver, BC V6B 4Z8
TEL | 604.661.4144

COPYRIGHT RESERVED:

This plan and design are, and at all times remain the exclusive property of PFS Studio and cannot be used or reproduced without written consent. Contractors shall verify and be responsible for all dimensions and conditions on the job. This office shall be informed of any discrepancies from the dimensions and conditions shown on the drawing.

ISSUANCE:

No.	Date	Details	By
1	2019.11.26	ISSUED FOR DEVELOPMENT PERMIT	DD

NORTH:

PROJECT NORTH

TRUE NORTH

PFS STUDIO
PLANNING • URBAN DESIGN • LANDSCAPE ARCHITECTURE

1777 West 3rd Avenue
Vancouver BC V6J 1K7
604.736.5568
pfs@pfsbc.ca
www.pfsbc.ca

STAMP:

NOT FOR CONSTRUCTION

PROJECT NAME:

**BROCK COMMONS PHASE II
PUBLIC REALM**

DRAWING TITLE:

**PLANTING PLAN
OVERALL**

PFS PROJECT NUMBER:

18061

DATE:

2019/11/26

DRAWN BY:

JW

CHECKED BY:

DD

SCALE:

1:250

DWG. NO.:

L500

MASTER PLANTING SCHEDULE

SYM	QTY.	BOTANICAL NAME	COMMON NAME	SPACING / SIZE / DESCRIPTION
TREES				
3	AC	Acer circinatum	Vine Maple	As Shown / 50mm cal., Multistem (3 stems), B&B
3	BN	Betula nigra 'BNMTF'	Dura Heat River Birch	As Shown / 90mm cal., Multistem (3 stems), B&B
5	CN	Cornus nuttallii	Pacific Dogwood	As Shown / 70mm cal., min. 3.5m ht std., B&B
1	LS	Liquidambar styraciflua 'Worplesdon'	Worplesdon Sweetgum	As Shown / 90mm cal., B&B, Full
7	LS2	Liquidambar styraciflua 'Worplesdon'	Worplesdon Sweetgum	As Shown / 60mm cal., B&B, Full, Matching Form
5	NS	Nyssa sylvatica	Black Tupelo	As Shown / 100mm cal., B&B, Full, Matching Form
2	OV	Ostrya virginiana	American Hophornbeam	As Shown / 70mm cal., B&B, Full
1	MG	Magnolia grandiflora 'Little Gem'	Little Gem Southern Magnolia	As Shown / 90mm cal., B&B, Full
1	PP	Pinus Ponderosa	Ponderosa Pine	As Shown / 5m ht., B&B
3	PT	Pseudotsuga menziesii	Douglas Fir	As Shown / 4m ht., B&B, Full, Matching Form
4	PT2	Pseudotsuga menziesii	Douglas Fir	As Shown / 2.5m ht., B&B, Full, Matching Form
1	QE	Quercus ellipsoidalis	Pin Oak	As Shown / 120mm cal., B&B
SHRUBS				
66	Ch	Cephalotaxus harringtonia 'Prostrata'	Spreading Plum Yew	As Shown/900mm o.c. / #3 Pot
5	Pv	Prunus lauraceras 'Mount Veron'	Mount Vernon Laurel	As Shown/900mm o.c. / #3 Pot
25	Cs	Cornus sericea 'Kelsey'	Kelsey Red osier Dogwood	As Shown/900mm o.c. / #2 Pot
17	Vo	Vaccinium ovatum	Evergreen Huckleberry	As Shown/600mm o.c. / #2 Pot
GROUND COVER / PERENNIALS				
36	as	Anemone x hybrida 'Serenade'	Serenade Anemone	450mm o.c. / #2 Pot
67	an	Aster novae-angliae 'Purple Dome'	Purple Dome Aster	As Shown/600mm o.c. / #2 Pot
108	af	Aquilegia formosa	Western Red columbine	450mm o.c. / #2 Pot
10	co	Carex oshimensis 'Everlime'	Everlime Variegated Sedge	As Shown/600mm o.c. / #2 Pot
23	cl	Camassia leichtlinii	Great Camas	As Shown/225mm o.c. / #1 Pot
966	or	Carex radiata	Eastern star sedge	450mm o.c. / #2 Pot
1129	dc	Deschampsia cespitosa	Tufted hairgrass	450mm o.c. / #2 Pot
70	df	Dicentra formosa	Pacific Bleeding Heart	As Shown/450mm o.c. / #2 Pot
141	er	Epimedium x rubrum	Red barrenwort	450mm o.c. / #2 Pot
78	gr	Geranium x 'Rozanne'	Rozanne Cranesbill	450mm o.c. / #2 Pot
50	hc	Heuchera cylindrica	Roundleaf Alumroot	As Shown/450mm o.c. / #2 Pot
325	mc	Molinia caerulea 'Moorhexe'	Purple Moor Grass	450mm o.c. / #2 Pot
555	Mr	Mahonia repens	Creeping Oregon Grape	450mm o.c. / #2 Pot
555	Mn	Mahonia nervosa	Dull Oregon Grape	450mm o.c. / #2 Pot
132	or	Oxalis oregana	Redwood Sorrel	225mm o.c. / #1 Pot
47	pm	Polystichum munitum	Sword fern	As Shown/450mm o.c. / #2 Pot
22	ph	Prosartes hookeri	Hooker's fairybells	As Shown/450mm o.c. / #1 Pot
35	tt	Tiarella trifoliata	Foamflower	As Shown/450mm o.c. / #1 Pot
133	vc	Vancouveria chrysantha	Siskiyou Inside-out-Flower	450mm o.c. / #2 Pot
BIOSWALE PLANTING				
200	ag	Acorus gramineus	Japanese Sweet Flag (green)	450mm o.c. / #2 Pot
200	je	Juncus effusus	Soft Rush	450mm o.c. / #2 Pot
200	jn	Juncus ensifolius	Dagger Leaf Rush	450mm o.c. / #2 Pot
SOD				



PLANTING NOTES:

- "ACCENT" SPECIES TO BE PLANTED AS SHOWN.
- "FIELD + EDGE" SPECIES TO BE PLANTED IN GROUPS OF THREE (3) TO FIVE (5) OF EACH SPECIES ALONG EDGES OF PLANTING AREAS AND THROUGHOUT THE PLANTING AREA HATCH.
- PRIOR TO INSTALLATION OF PLANT MATERIAL: PLANTS MUST BE PLACED AND LANDSCAPE ARCHITECT CALLED TO SITE TO REVIEW AND APPROVE LAYOUT, CONSULTANT MAY PROVIDE DIRECTIONS FOR LAYOUT MODIFICATIONS UPON REVIEW.

PLANTING NOTES


- ALL NEW TREES TO BE PLANTED A MINIMUM OF 1M AWAY FROM UTILITIES (FROM EDGE OF ROOTBALL).
- ANY LAWN AREAS DISTURBED BY CONSTRUCTION ACTIVITIES TO BE RAKED AND RE-SEEDED POST CONSTRUCTION ACTIVITIES.
- ALL PLANT MATERIAL SHALL CONFORM TO THE STANDARD SPECIFIED IN THE CURRENT EDITION OF THE CANADIAN NURSERY STOCK STANDARD (CNSS) AND PER PROJECT SPECIFICATIONS.
- SEARCH AREA FOR ALL PLANT MATERIAL MUST OCCUR WITHIN 402KM OF PROJECT SITE.
- PLANT MATERIAL SIZES SPECIFIED ARE THE MINIMUM ACCEPTABLE SIZES TO BE SUPPLIED TO THIS PROJECT.
- ALL PLANT MATERIAL SHALL BE WELL-ESTABLISHED AND UNIFORM IN SHAPE AND SIZE.
- ALL PLANT MATERIAL SHALL BE NURSERY GROWN UNLESS OTHERWISE NOTED. ONLY CERTIFIED S.O.D. NURSERY STOCK WILL BE ACCEPTED.
- THE CONTRACTOR SHALL PROVIDE A GROWING MEDIUM ANALYSIS FOR REVIEW BY THE CONSULTANT - AS PER SPECIFICATIONS - PRIOR TO THE START OF CONSTRUCTION. GROWING MEDIUM SUPPLIED TO THE SITE OR INSTALLED ON SITE PRIOR TO CONSULTANT APPROVAL SHALL BE REJECTED AT NO COST TO THE OWNER.
- THE CONTRACTOR SHALL CONFIRM PLANT QUANTITIES ON THE DRAWINGS CORRESPOND TO THOSE INDICATED ON THE PLANT LIST. ANY DISCREPANCIES ARE TO BE VERIFIED BY THE CONSULTANT FOR REVIEW AND RESPONSE.
- PLANT LIST TO BE READ IN CONJUNCTION WITH SPECIFICATIONS FOR COMPLIANCE.
- PRIOR TO THE START OF CONSTRUCTION, THE CONTRACTOR SHALL CONFIRM THE AVAILABILITY OF THE PLANT MATERIAL SPECIFIED AS PER SPECIFICATIONS, ALLOWING FOR ANY AND ALL REQUIRED APPROVALS. PLANT SUBSTITUTIONS NOT CONFIRMED AND APPROVED BY THE CONSULTANT WILL BE REJECTED.
- FINAL LOCATIONS OF PLANT MATERIAL TO BE CONFIRMED ON SITE BY CONSULTANT BEFORE INSTALLATION.
- ALL PLANTING AREAS SHALL BE WATERED WITH AN IN-GROUND AUTOMATIC IRRIGATION SYSTEM.
- PROVIDE ADEQUATE SUB-SURFACE DRAINAGE IN ALL PLANTED AREAS.
- ENSURE POSITIVE DRAINAGE

LEGEND - PERTAINS TO ALL PLANTING SHEETS

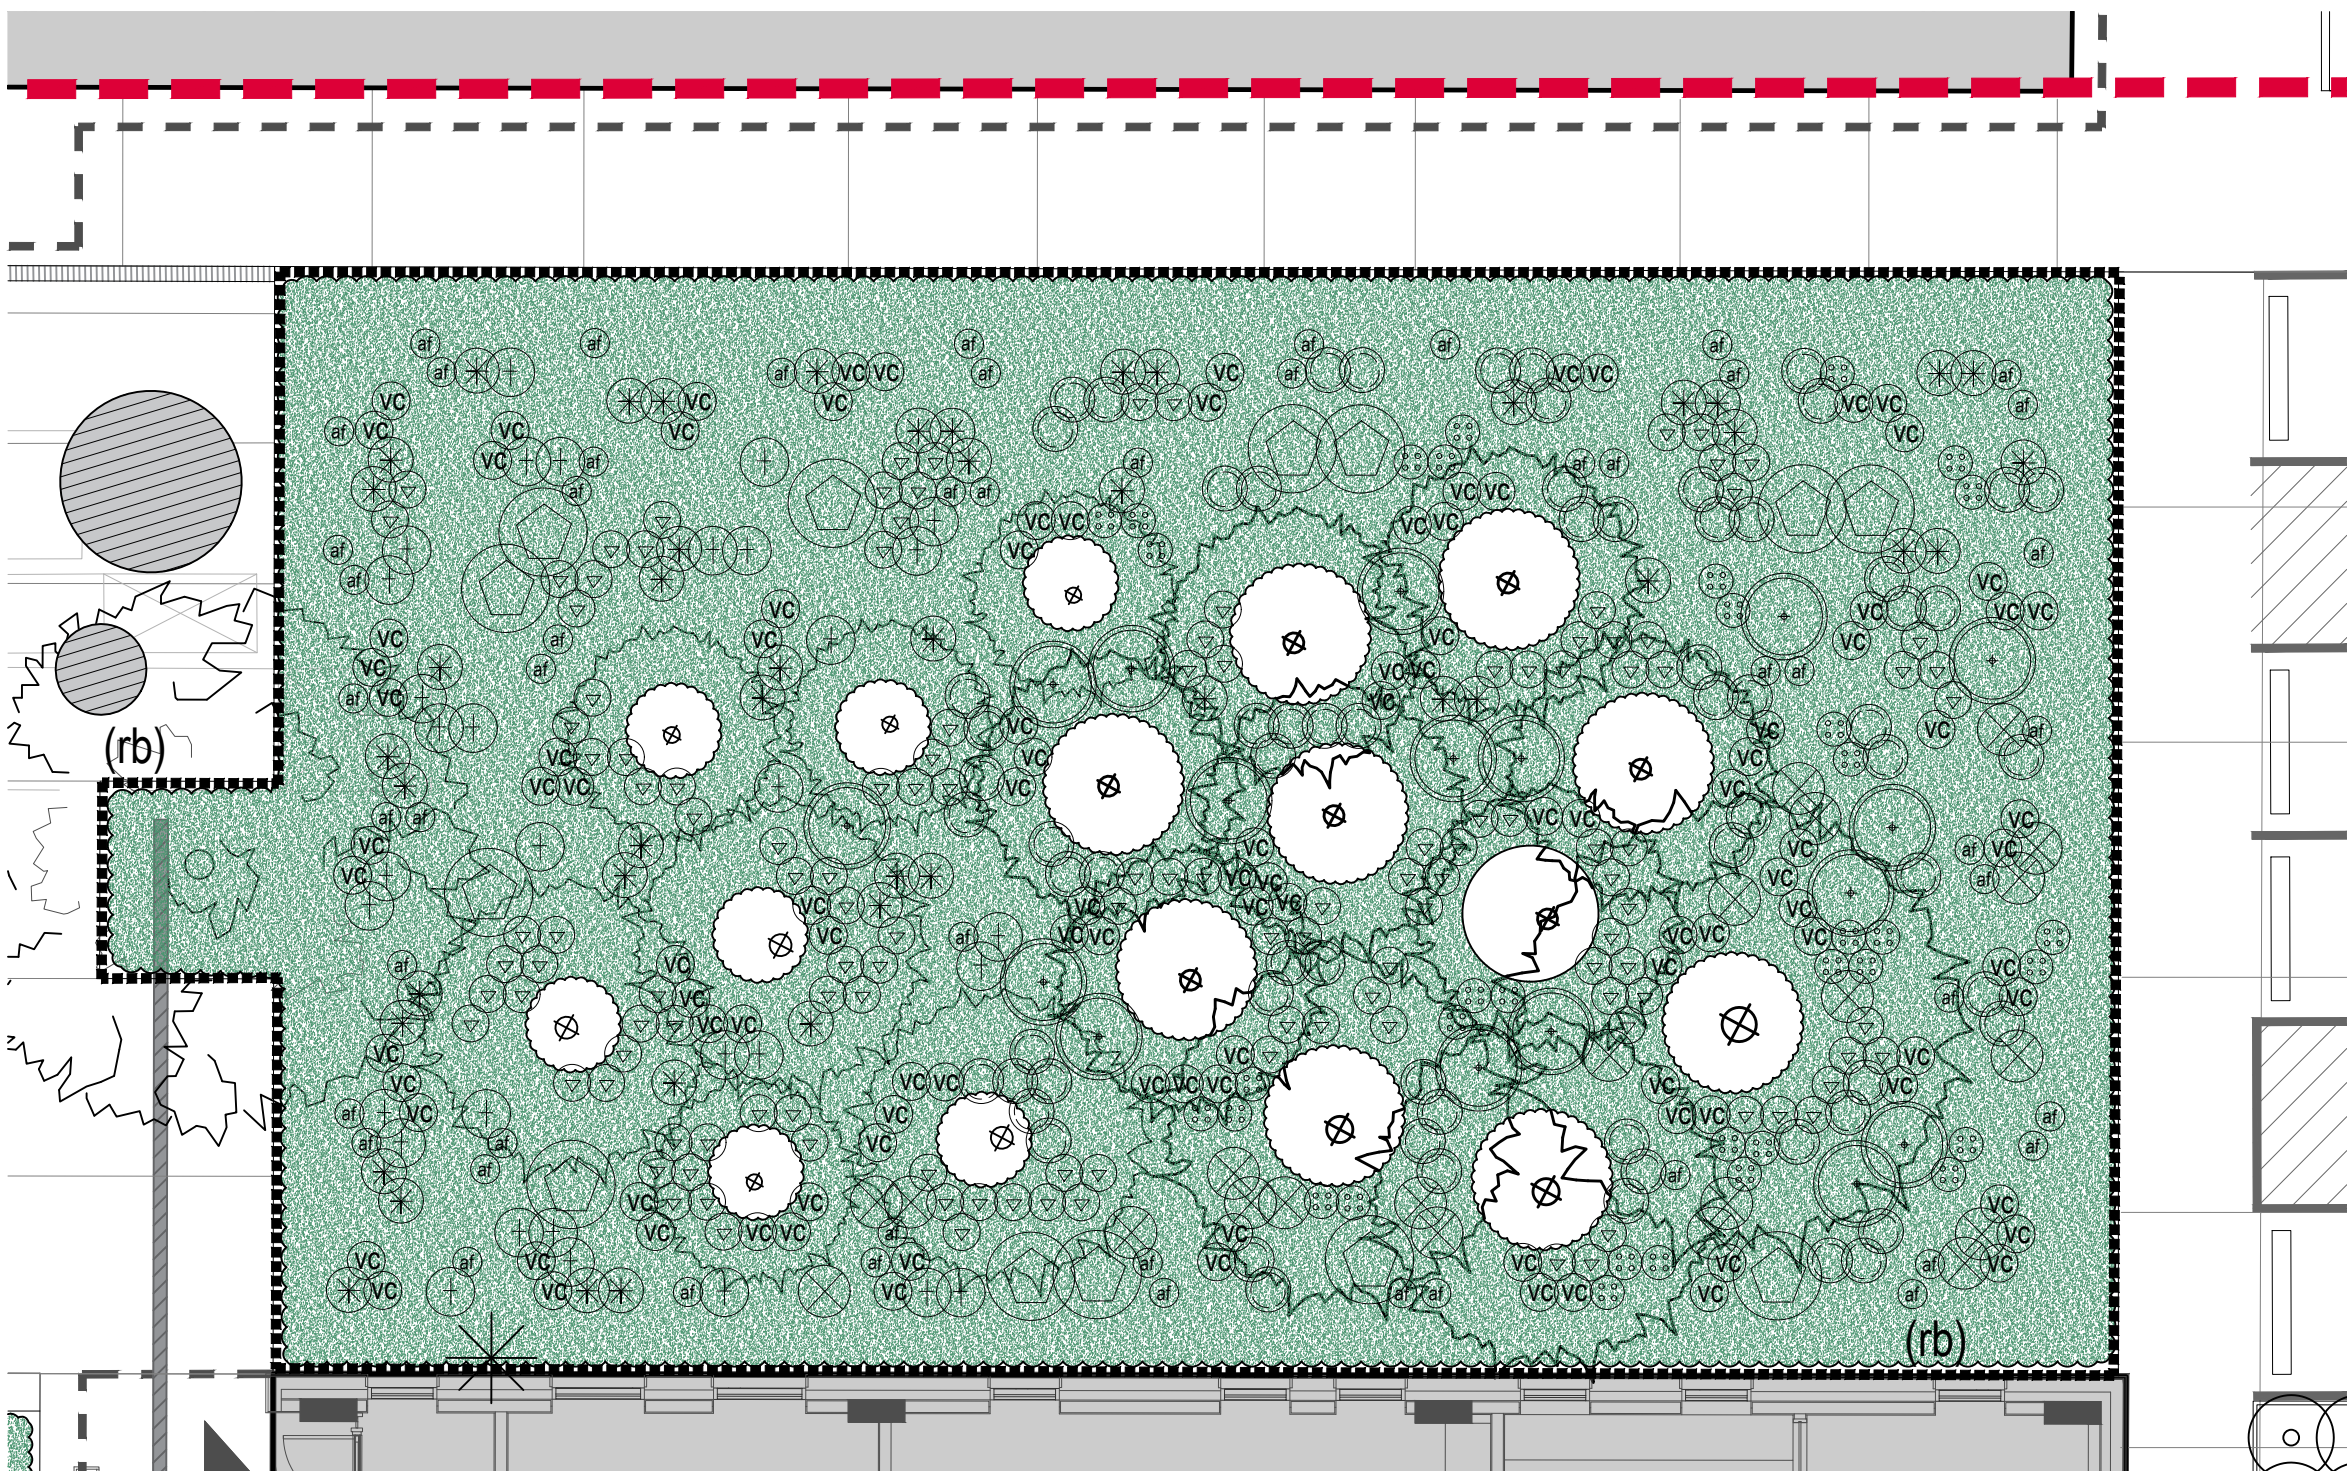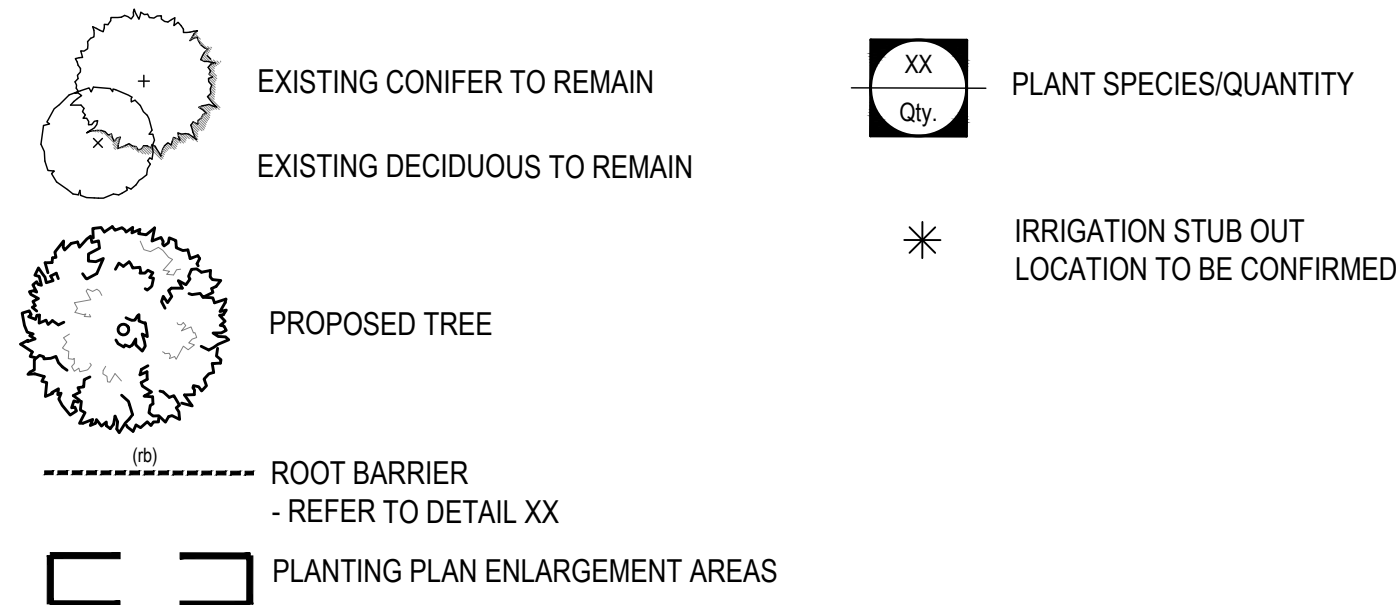

1 ENLARGEMENT PLANTING PLAN - SOUTH

SCALE: 1:100

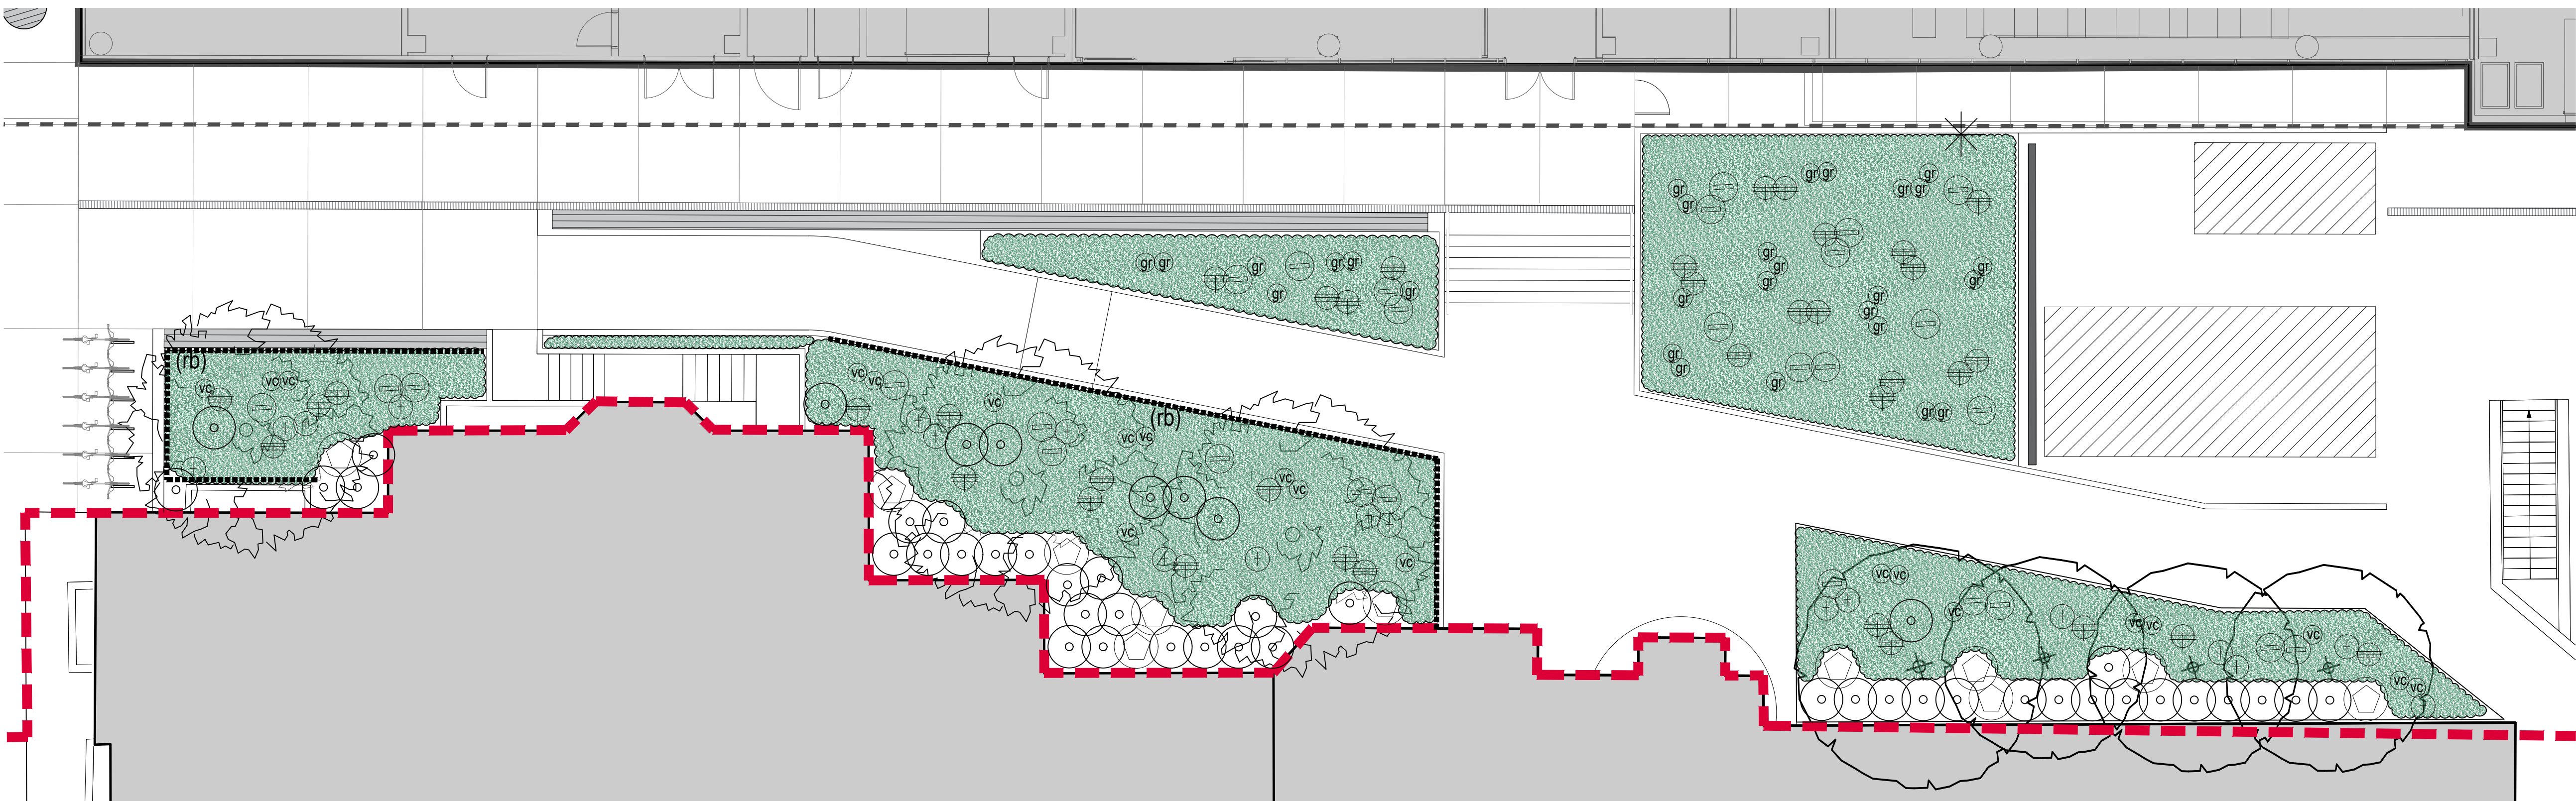

2 ENLARGEMENT PLANTING PLAN - SOUTH

SCALE: 1:100

CLIENT:



PROJECT TEAM:

LANDSCAPE ARCHITECT

PFS Studio
1777 West 3rd Avenue
Vancouver, BC V6J 1K7

CIVIL ENGINEER

Core Group Civil Consultants, Ltd.
#320 - 8988 Fraserston Court
Burnaby, BC V5J 5H8

ARCHITECT

HCMA Architecture + Design
#400-675 W Hastings Street
Vancouver, BC V6B 1N2
TEL | 604.732.6620

ARCHITECT

Leckie Studio
111 Smith Street
Vancouver, BC V6B 4Z8
TEL | 604.661.4144


COPYRIGHT RESERVED:

This plan and design are, and at all times remain the exclusive property of PFS Studio and cannot be used or reproduced without written consent. Contractors shall verify and be responsible for all dimensions and conditions on the job. This office shall be informed of any discrepancies from the dimensions and conditions shown on the drawing.

ISSUANCE:

No.	Date	Details	By
1	2019.11.26	ISSUED FOR DEVELOPMENT PERMIT	DD

NORTH:

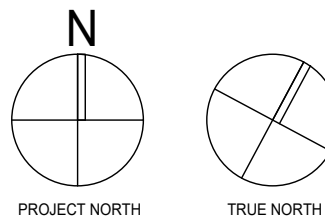

PROJECT NORTH

TRUE NORTH



STAMP:

PROJECT NAME:

BROCK COMMONS PHASE II
PUBLIC REALM

DRAWING TITLE:

PLANTING PLAN
ENLARGEMENTS

PFS PROJECT NUMBER:

18061

DATE:

2019/11/19

DRAWN BY:

JW

CHECKED BY:



DD

SCALE:

1:100


DWG. NO.:

L501

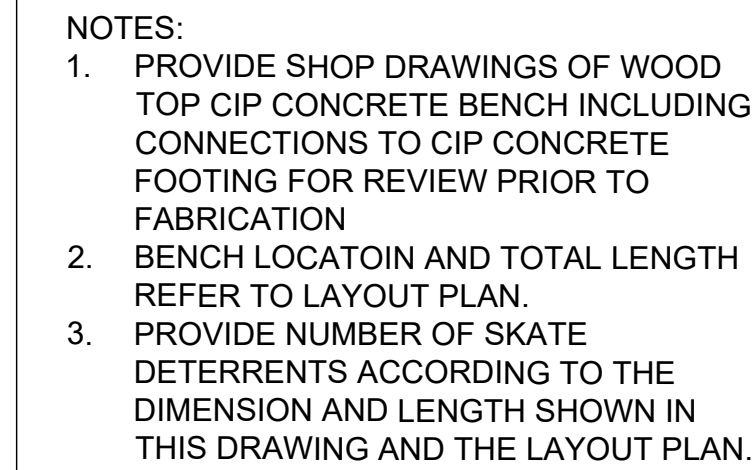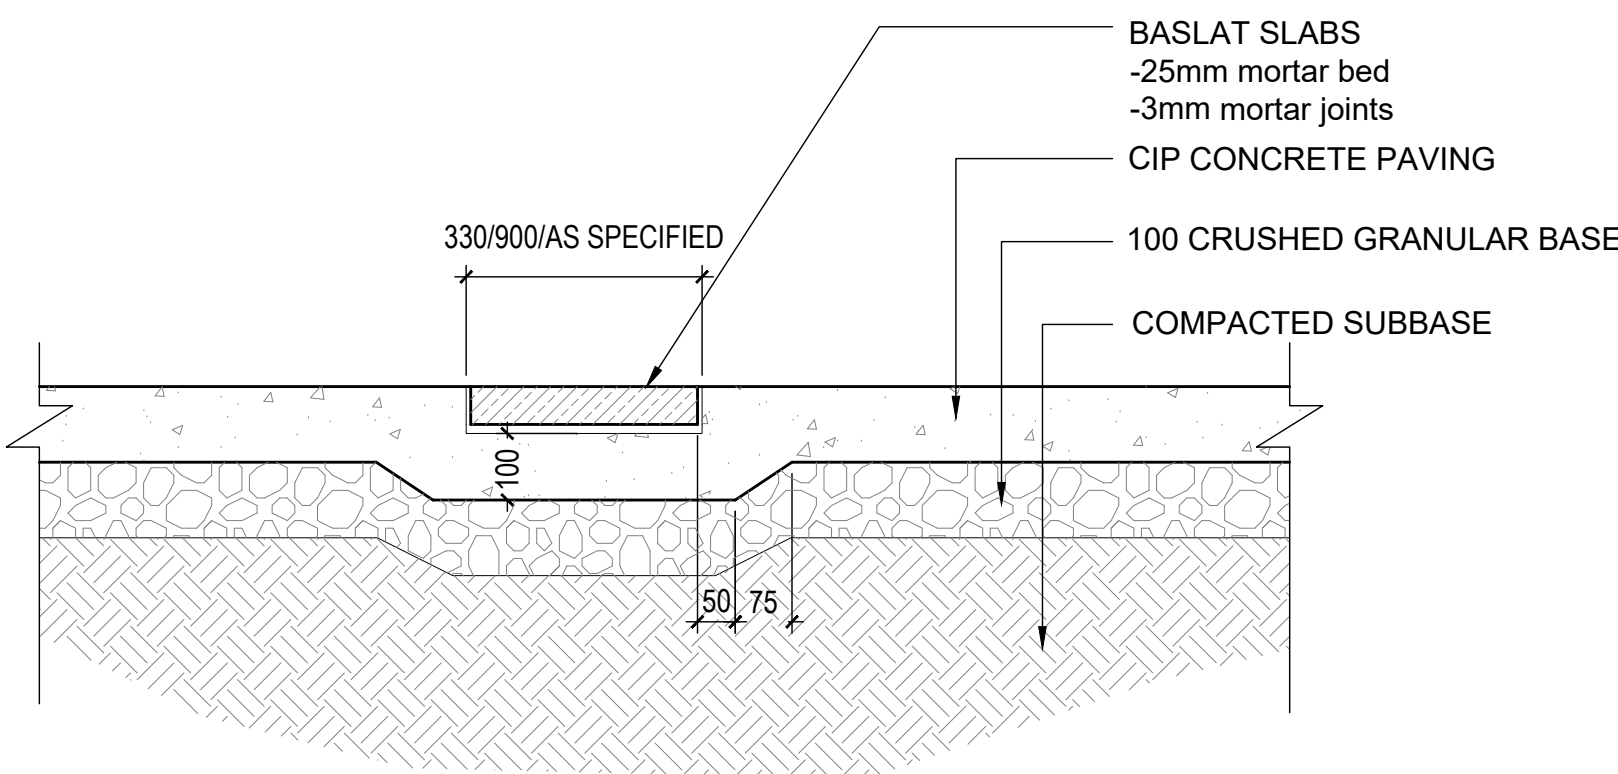


1 700


L700

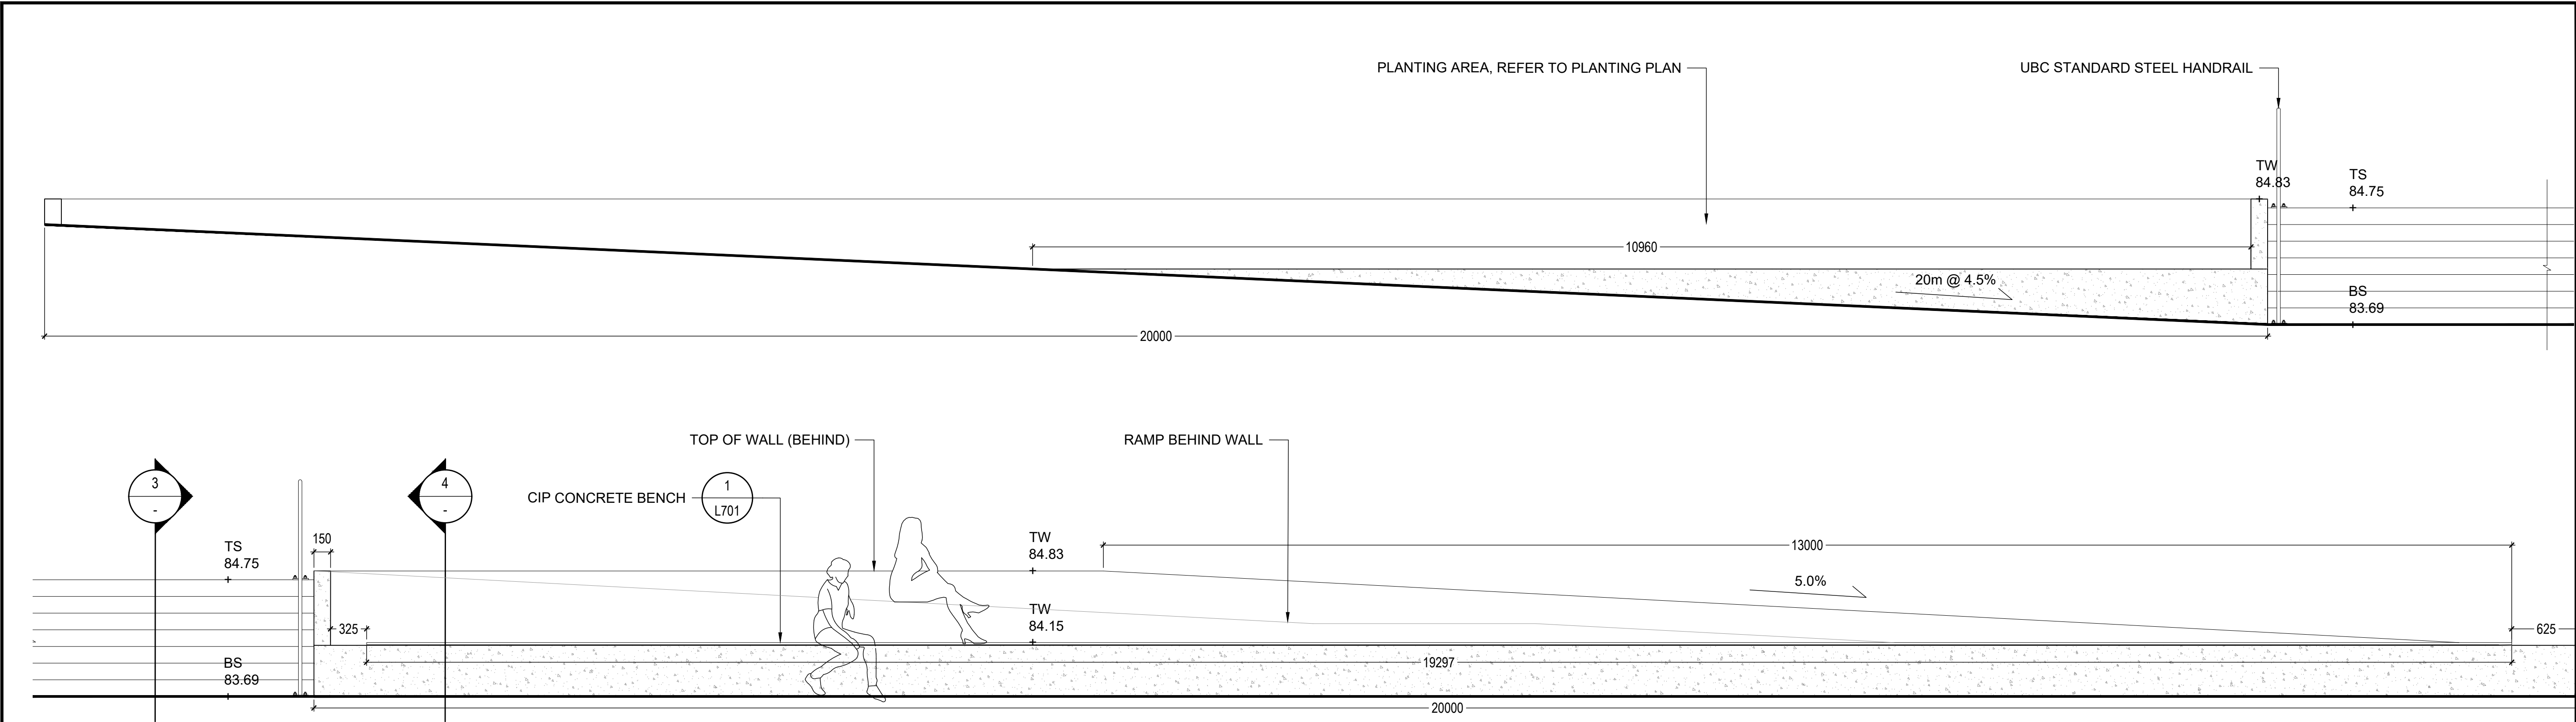


1 ELEVATION
SCALE: 1:30

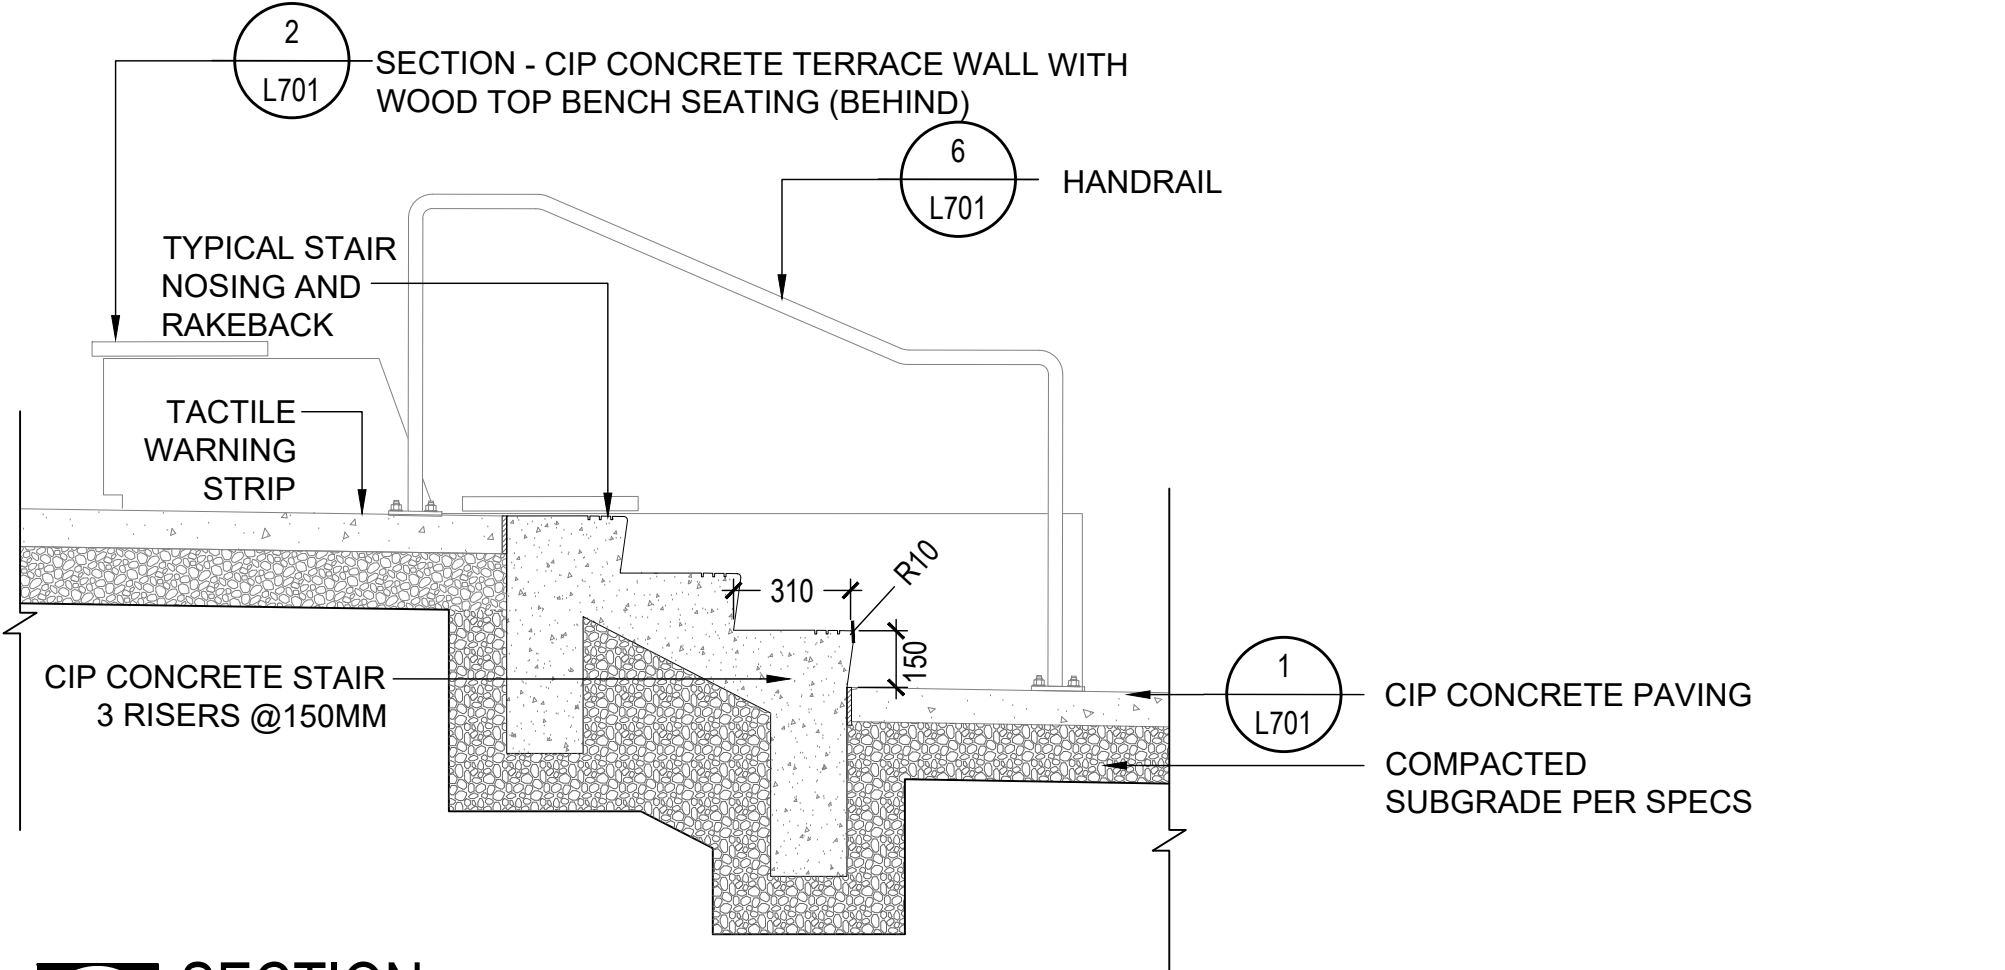

2 SECTION
SCALE: 1:20

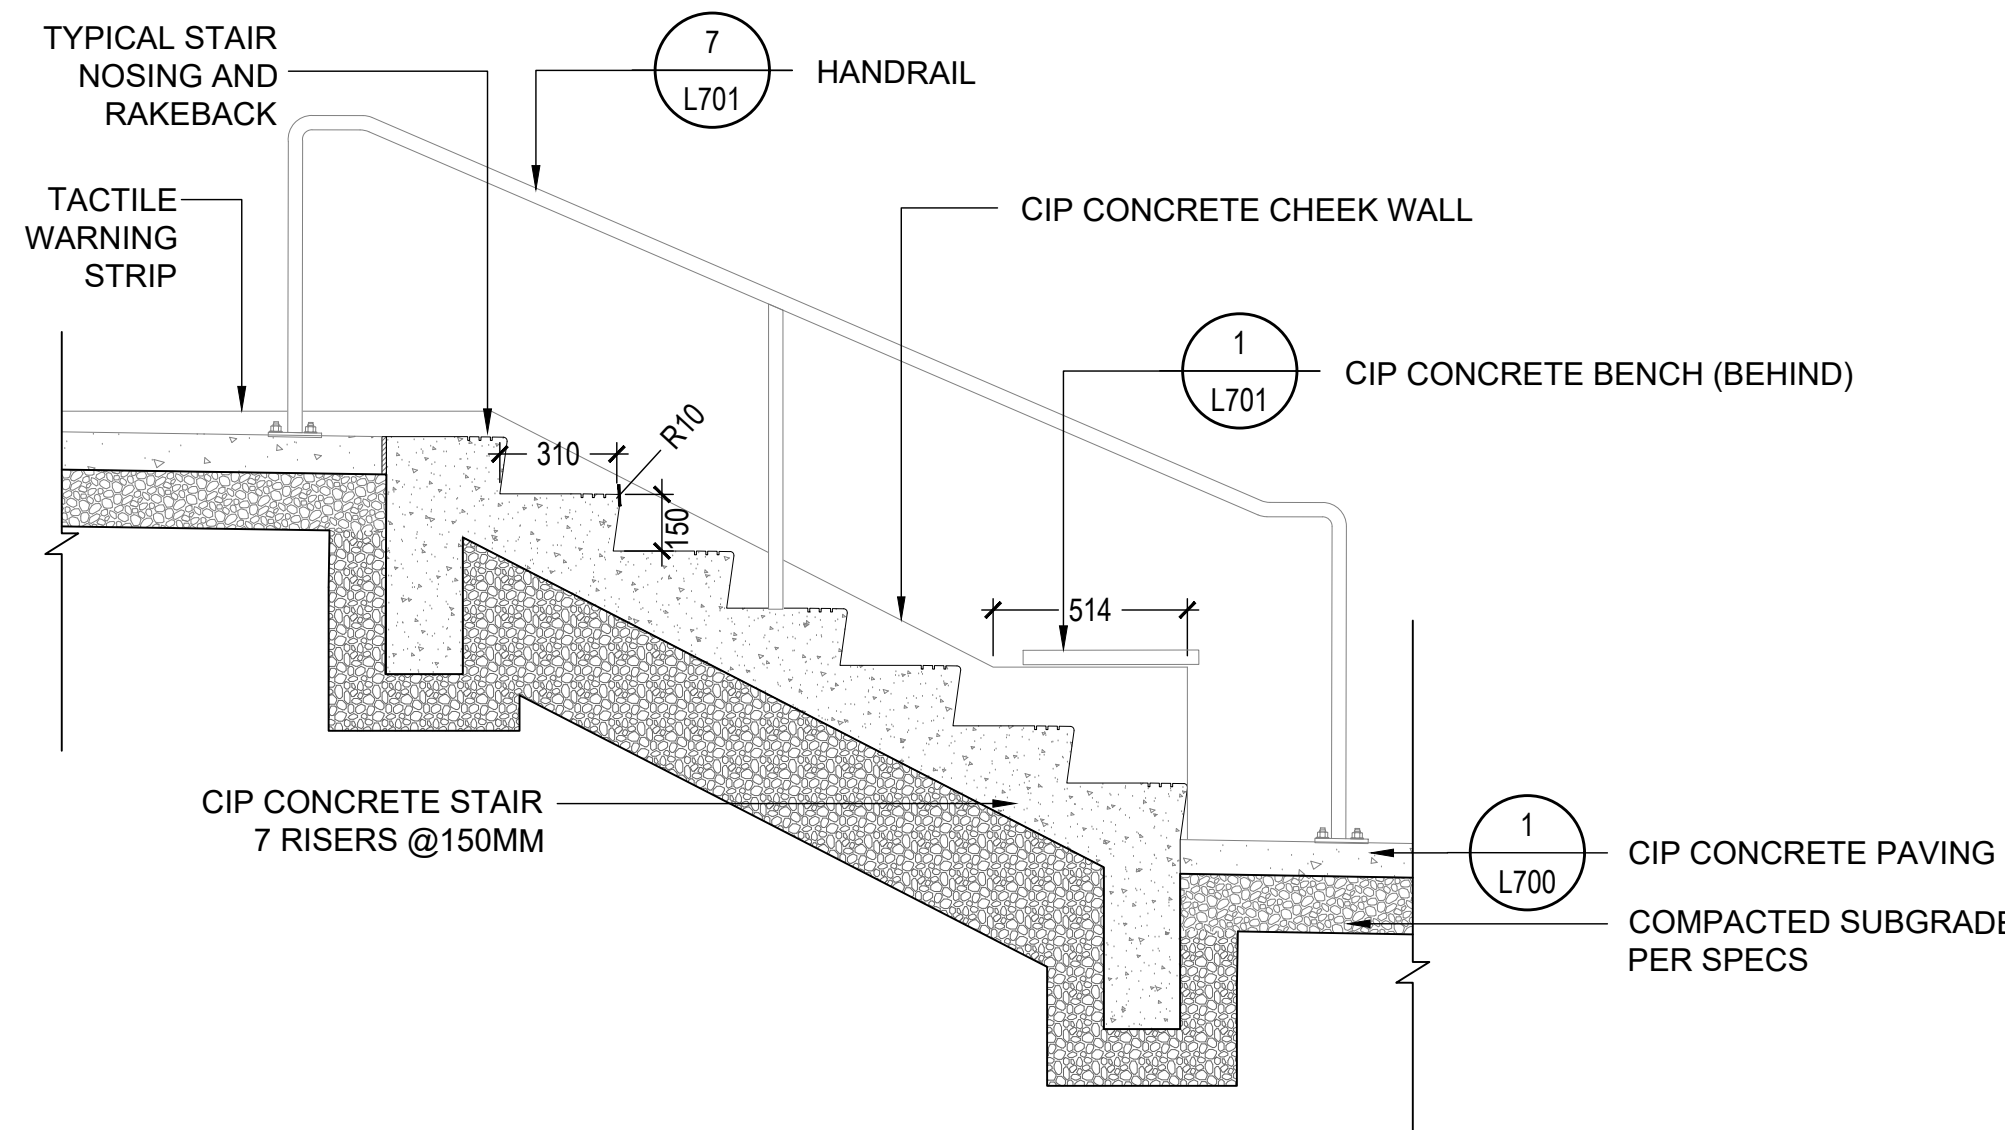

3 SECTION
SCALE: 1:20

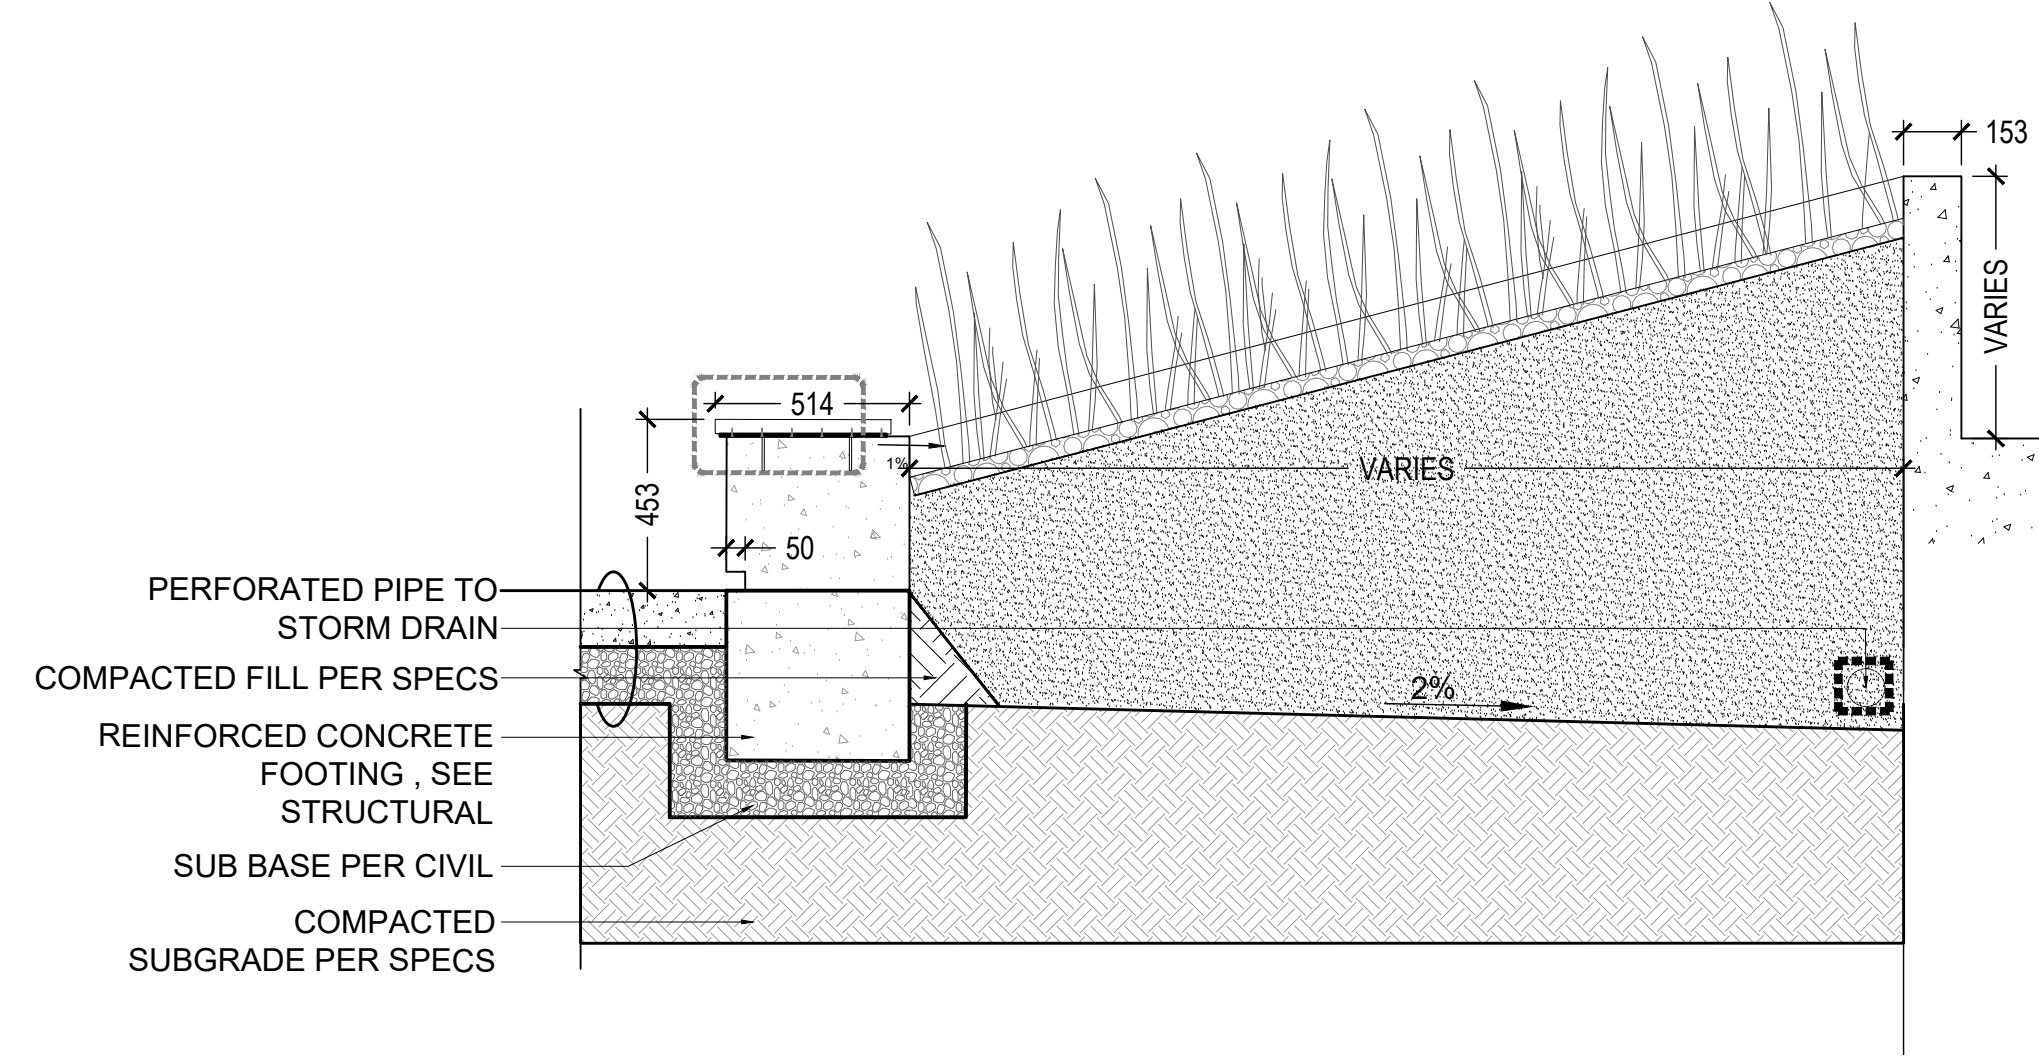

4 SECTION
SCALE: 1:20

CLIENT:

UBC PROPERTIES TRUST

PROJECT TEAM:

LANDSCAPE ARCHITECT
PFS Studio
1777 West 3rd Avenue
Vancouver, BC V6J 1K7

CIVIL ENGINEER
Core Group Civil Consultants, Ltd.
#320 - 8988 Fraserton Court
Burnaby, BC V5J 5H8


ARCHITECT
HCMA Architecture + Design
#400-675 W Hastings Street
Vancouver, BC V6B 1N2
TEL | 604.732.6620

ARCHITECT
Leckie Studio
111 Smithe Street
Vancouver, BC V6B 4Z8
TEL | 604.661.4144

COPYRIGHT RESERVED:

This plan and design are, and at all times remain the exclusive property of PFS Studio and cannot be used or reproduced without written consent. Contractors shall verify and be responsible for all dimensions and conditions on the job. This office shall be informed of any discrepancies from the dimensions and conditions shown on the drawing.

No.	Date	Details	By
1	2019.11.26	ISSUED FOR DEVELOPMENT PERMIT	DD

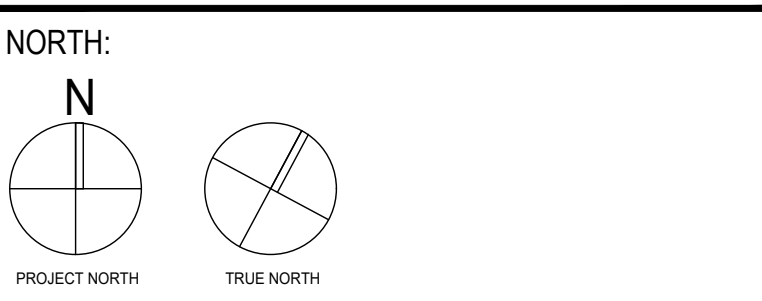

PFS STUDIO
PLANNING • URBAN DESIGN • LANDSCAPE ARCHITECTURE
1777 West 3rd Avenue
Vancouver, BC V6J 1K7
604.736.5088
pfs@pfs.bc.ca
www.pfs.bc.ca

STAMP:

NOT FOR CONSTRUCTION

PROJECT NAME:
**BROCK COMMONS PHASE II
PUBLIC REALM**

DRAWING TITLE:
DETAILS

PFS PROJECT NUMBER:
18061






DATE:
2019/11/26

DRAWN BY:
EW

CHECKED BY:
DD

SCALE:
AS SHOWN

DWG. NO.:
L702

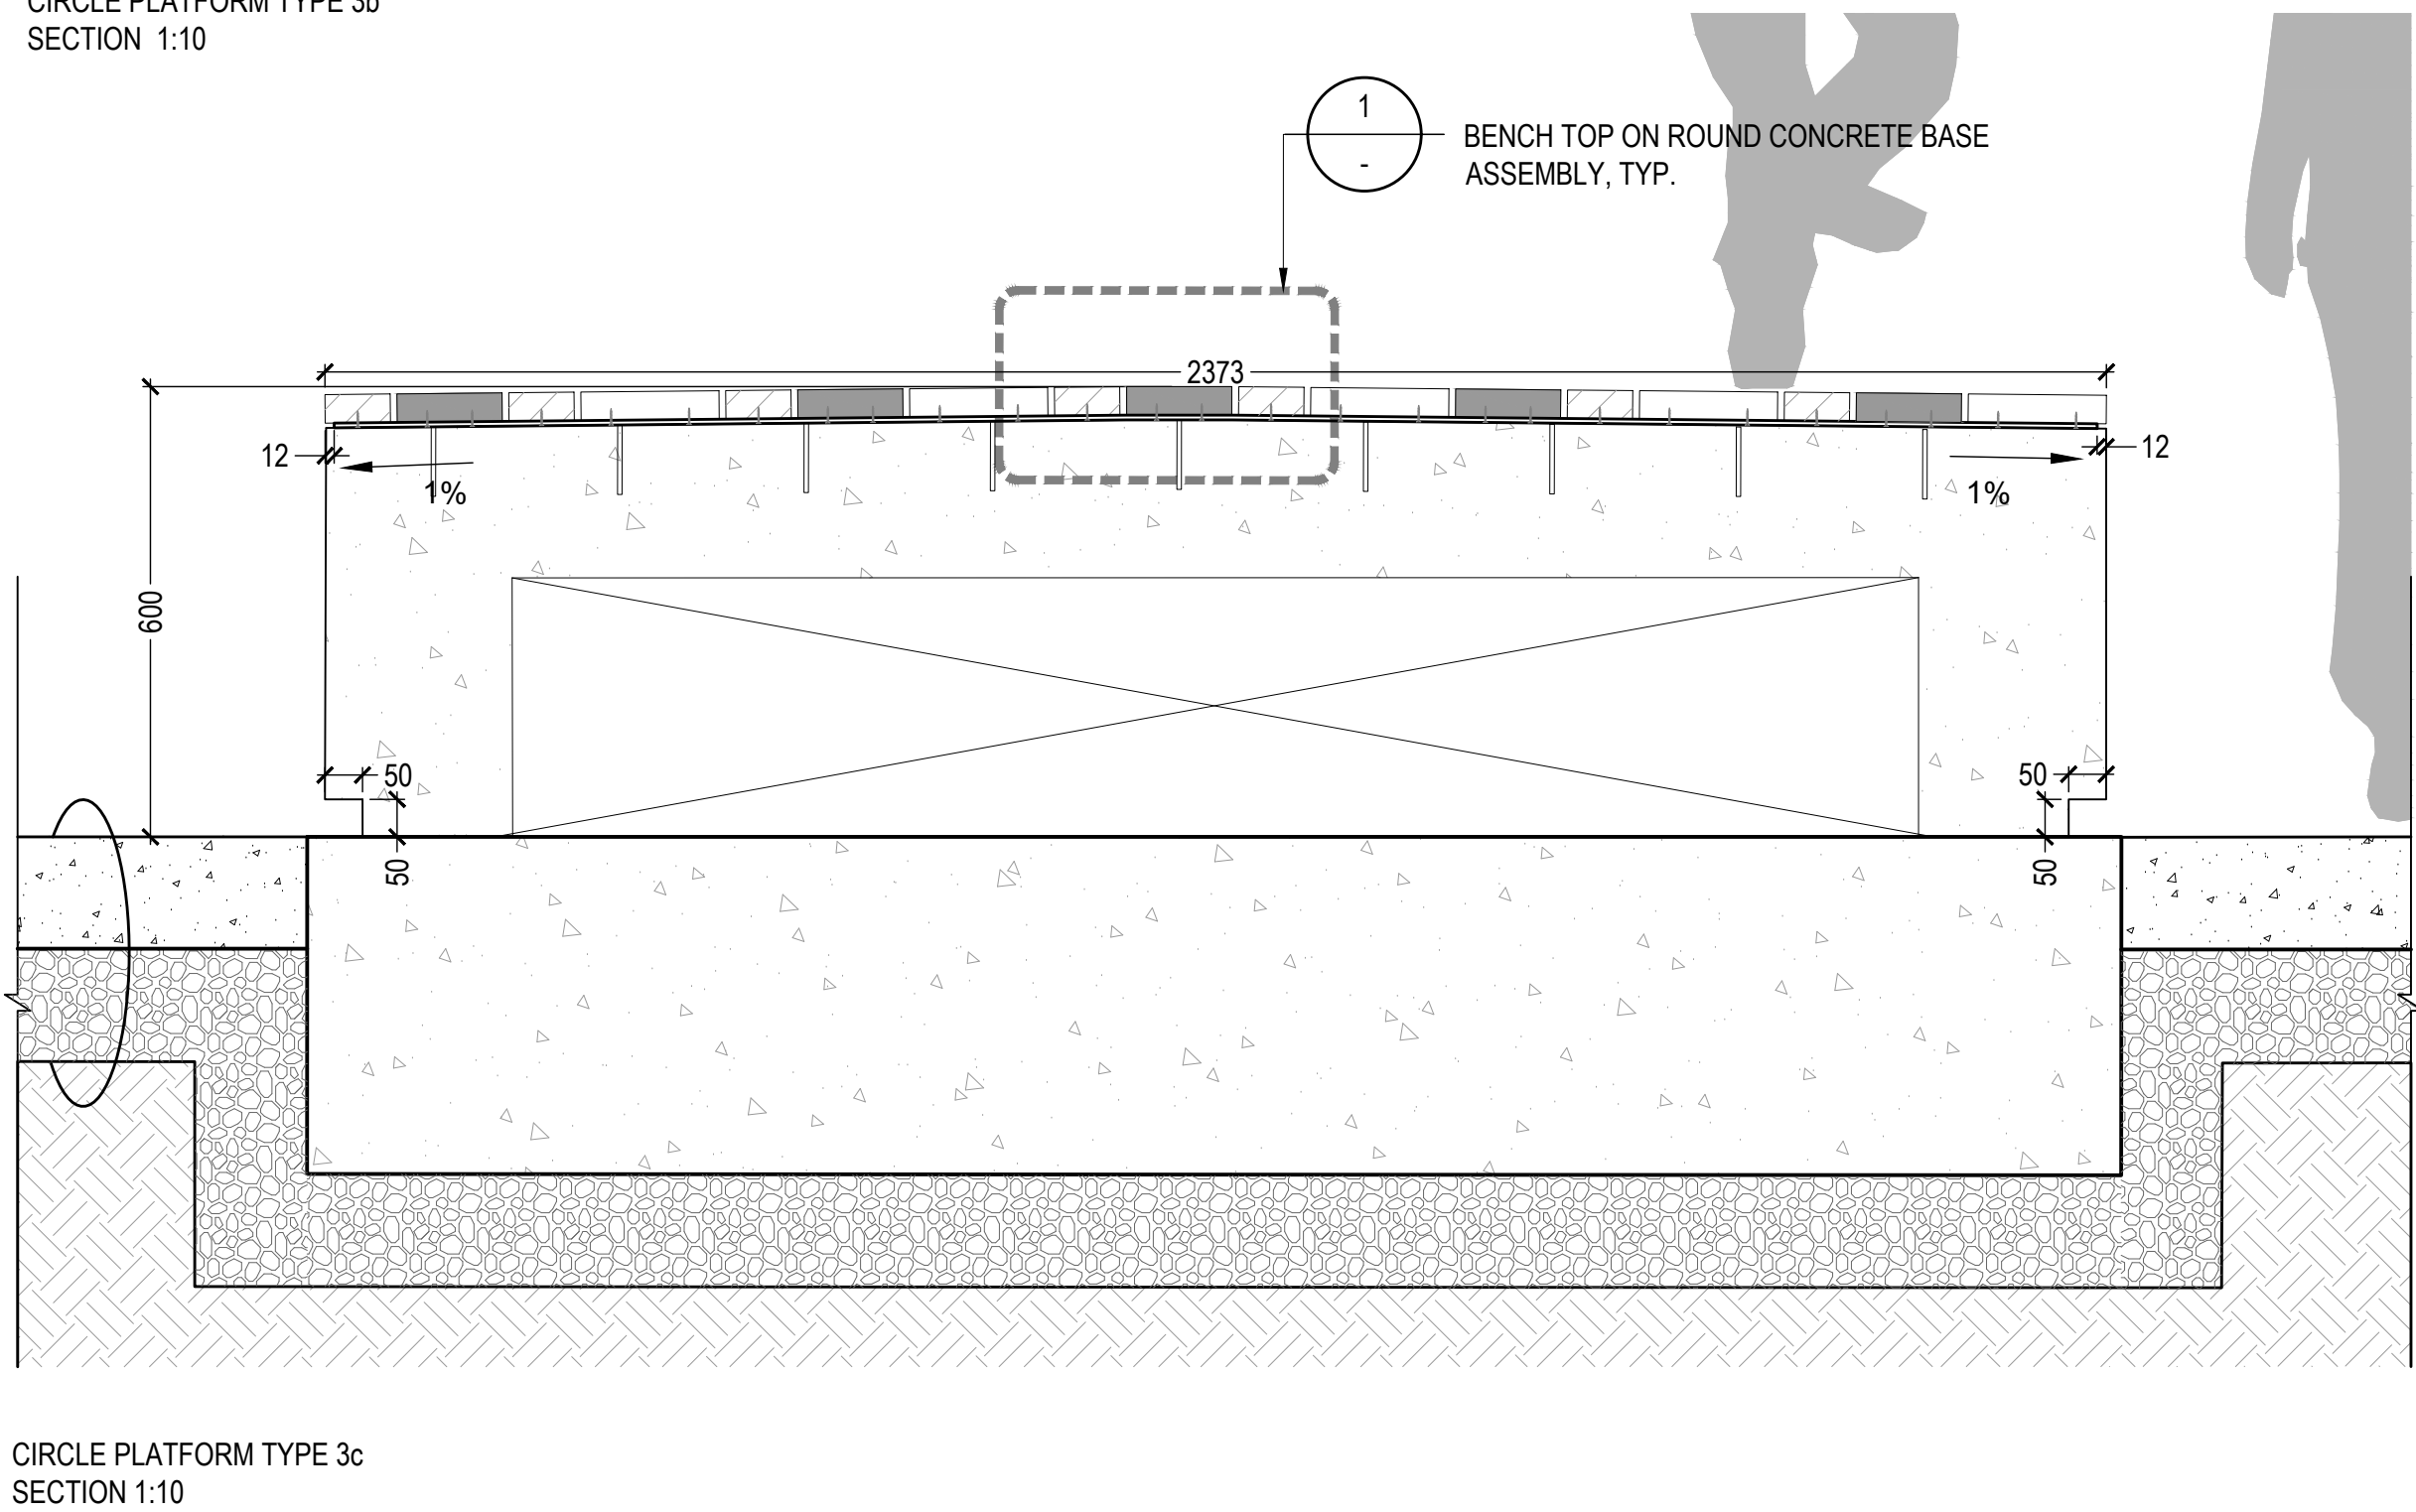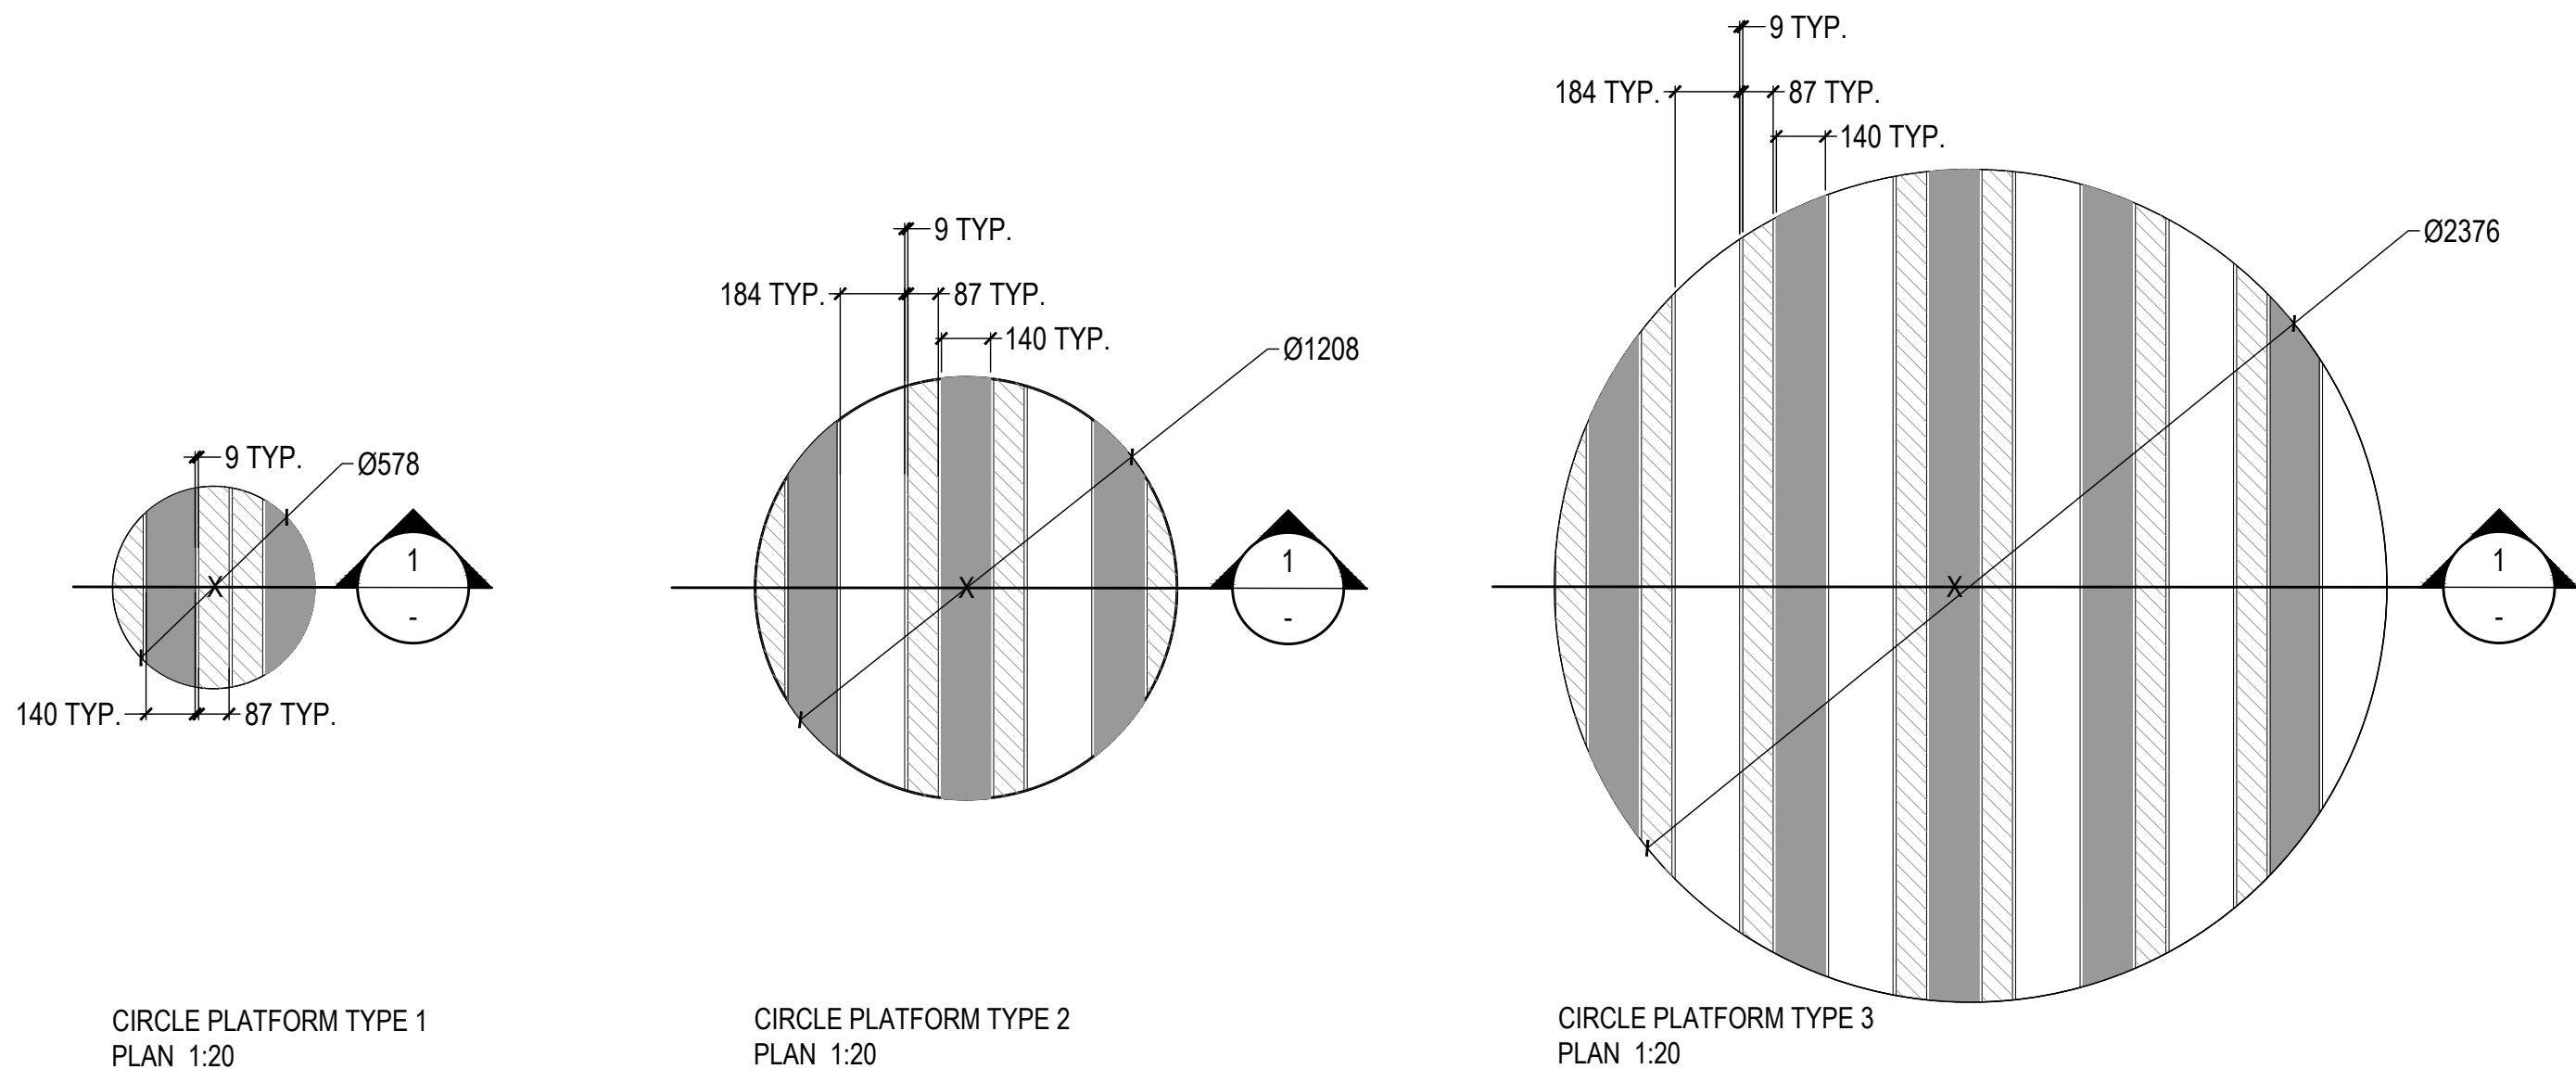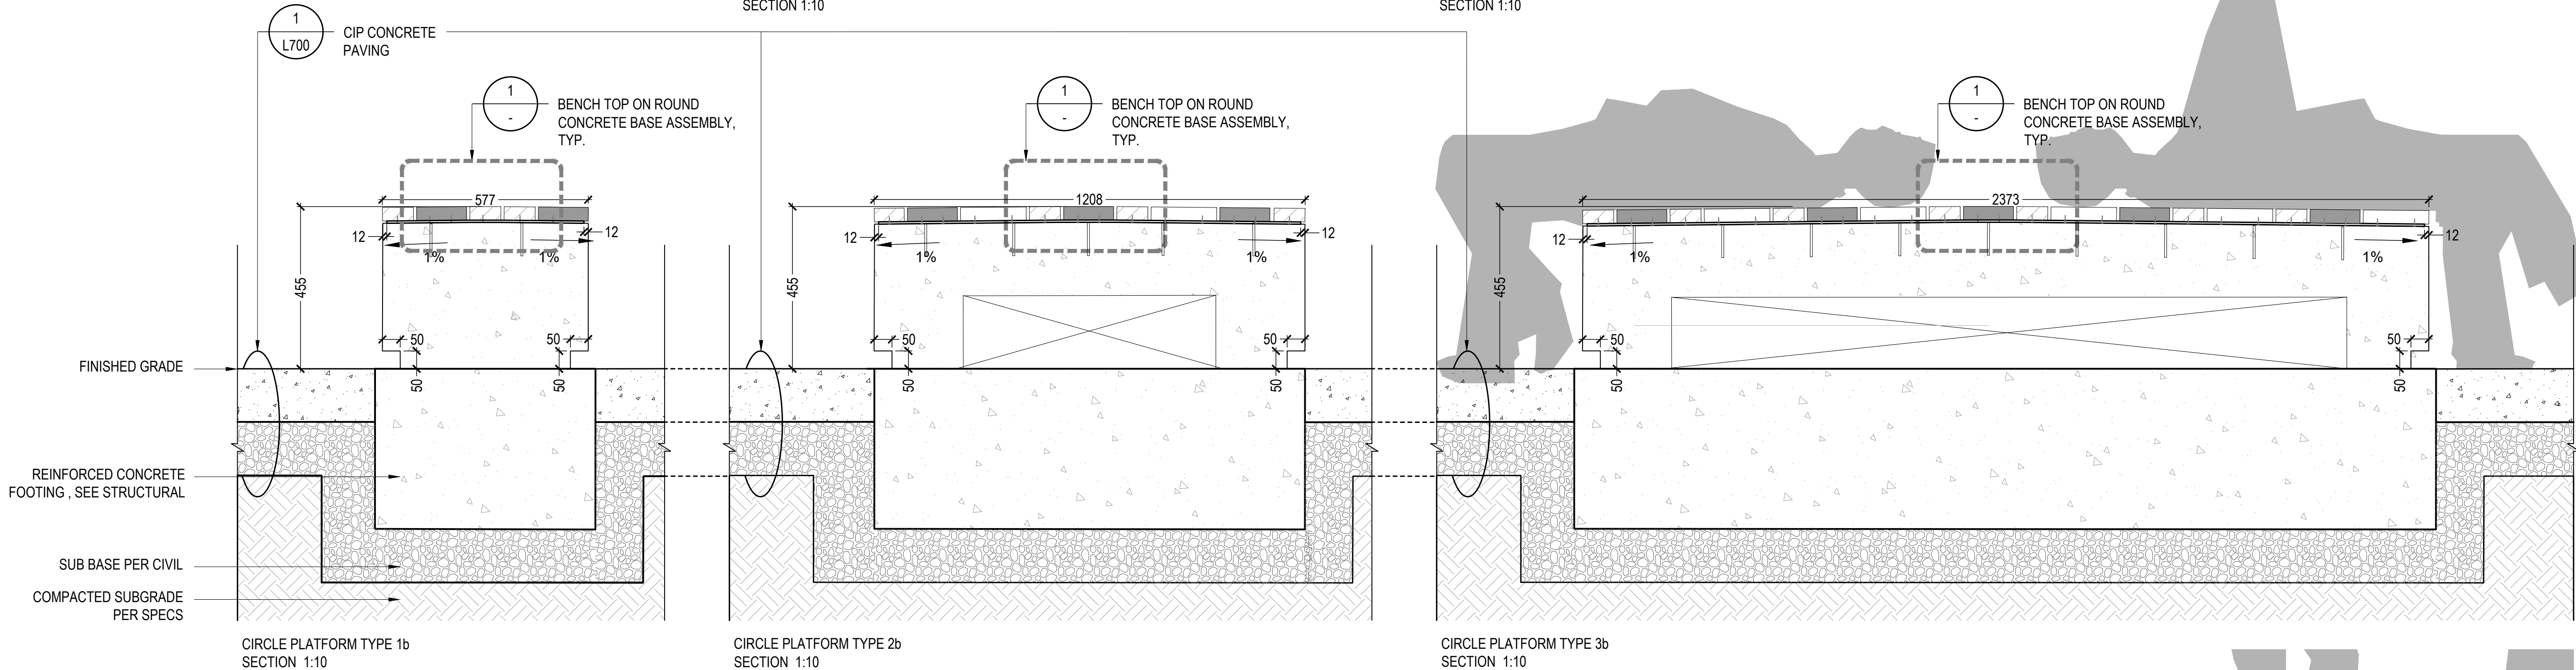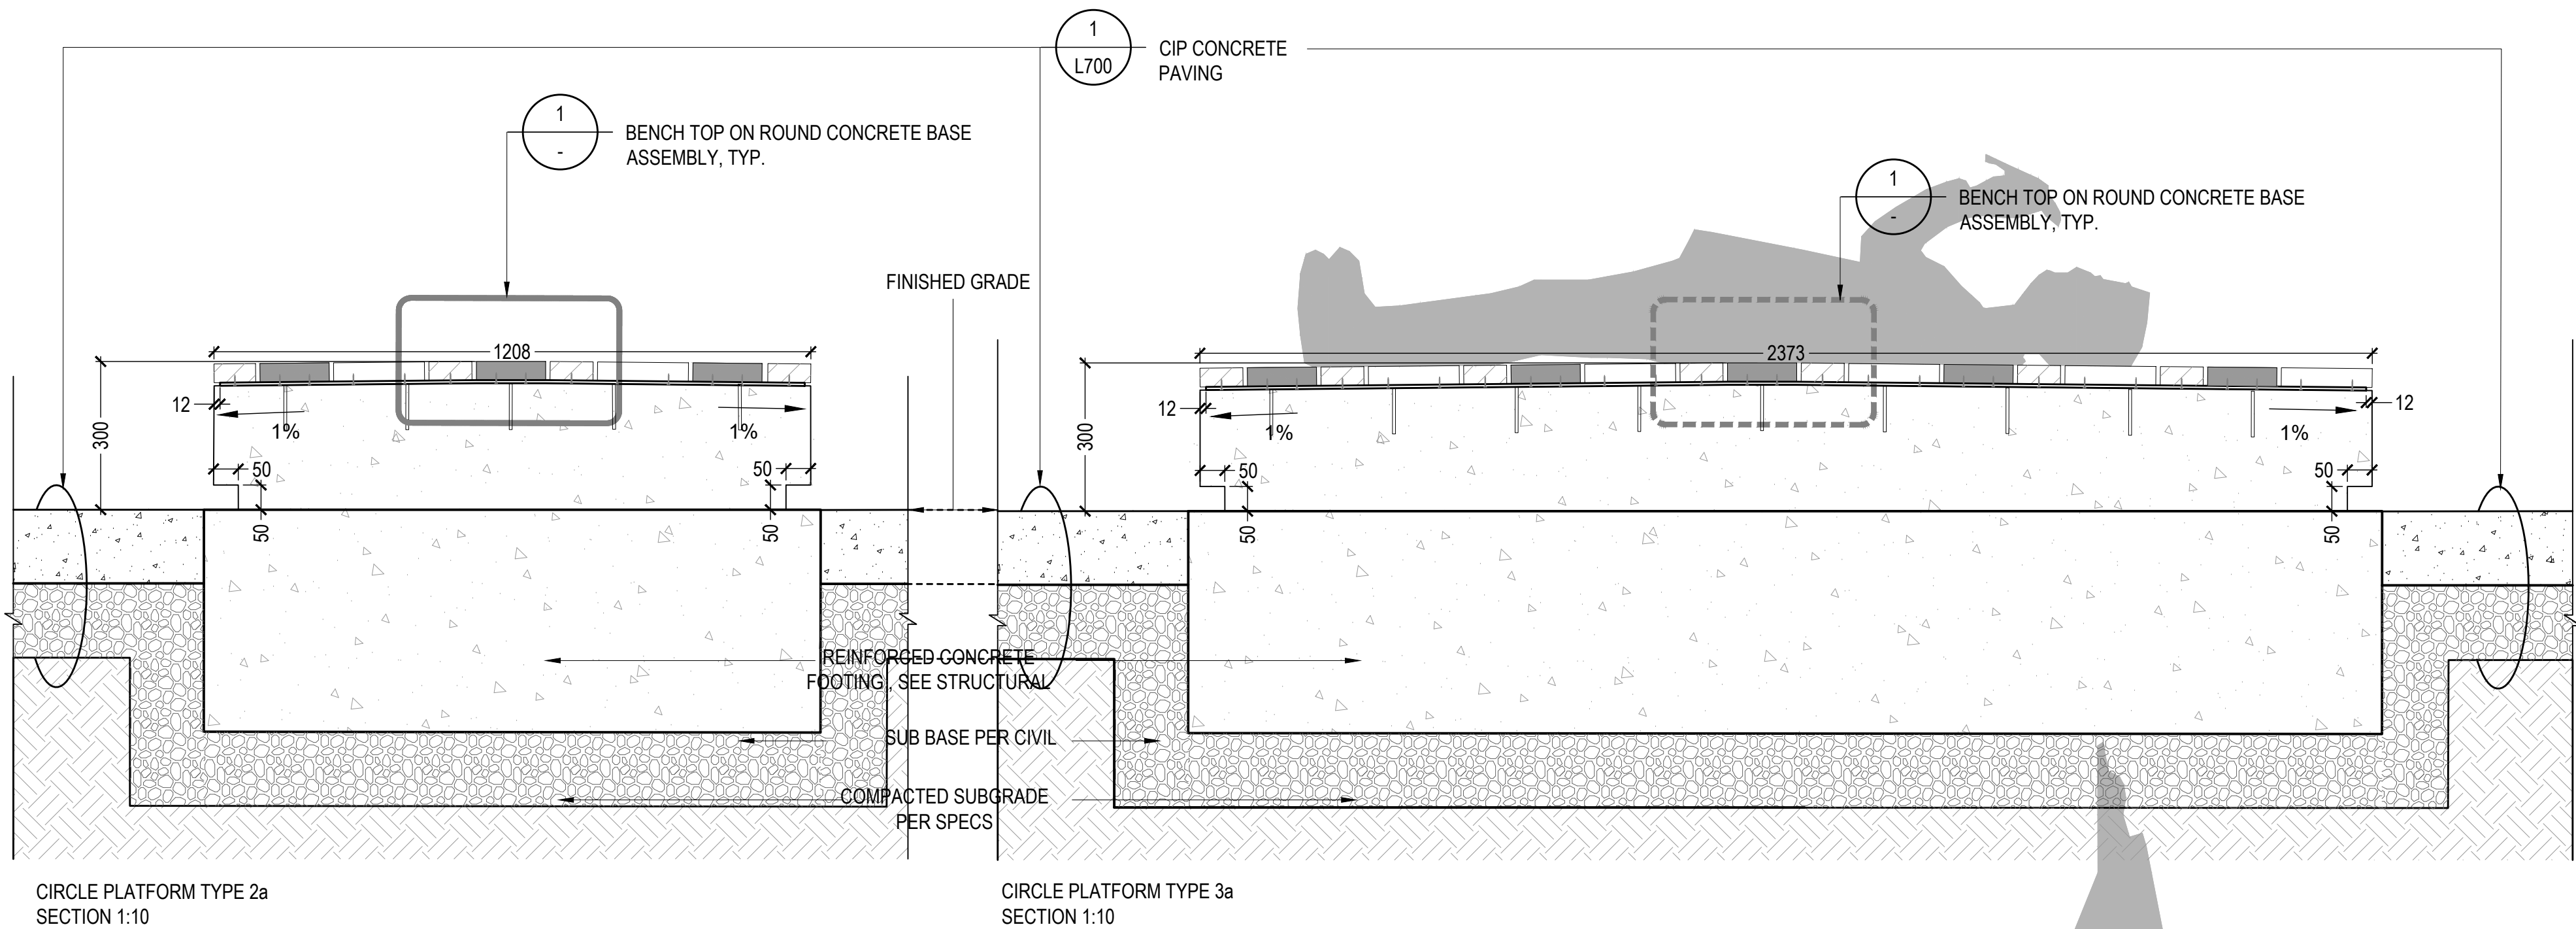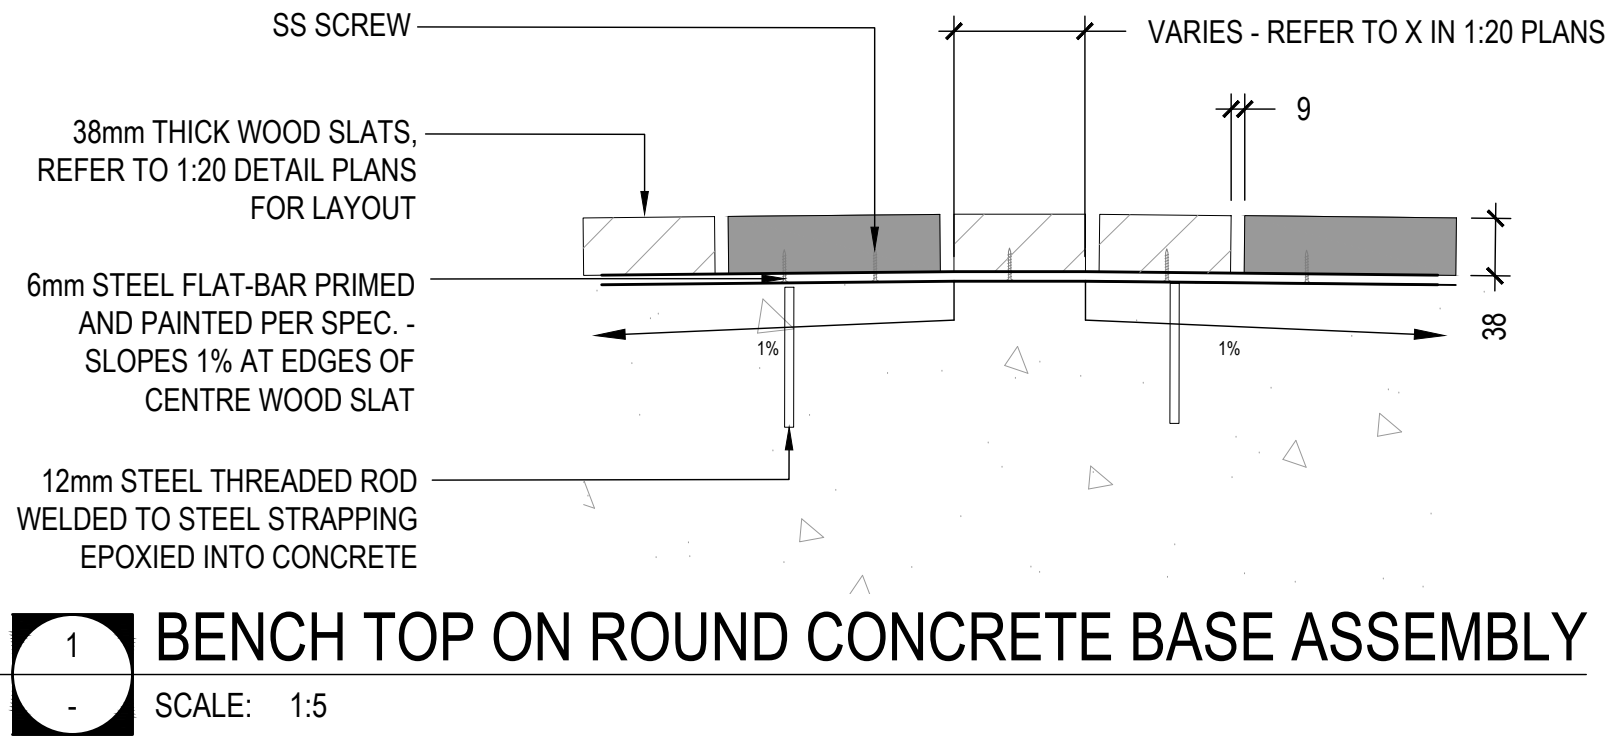

CLIENT:

UBC PROPERTIES TRUST

PROJECT TEAM:

LANDSCAPE ARCHITECT
PFS Studio
1777 West 3rd Avenue
Vancouver, BC V6J 1K7

CIVIL ENGINEER
Core Group Civil Consultants, Ltd.
#320 - 8988 Fraserton Court
Burnaby, BC V5J 5H8


ARCHITECT
HCMA Architecture + Design
#400-675 W Hastings Street
Vancouver, BC V6B 1N2
TEL | 604.732.6620

ARCHITECT
Leckie Studio
111 Smith Street
Vancouver, BC V6B 4Z8
TEL | 604.661.4144

COPYRIGHT RESERVED:

This plan and design are, and at all times remain the exclusive property of PFS Studio and cannot be used or reproduced without written consent. Contractors shall verify and be responsible for all dimensions and conditions on the job. This office shall be informed of any discrepancies from the dimensions and conditions shown on the drawing.

ISSUANCE:			
No.	Date	Details	By
1	2019.11.26	ISSUED FOR DEVELOPMENT PERMIT	DD

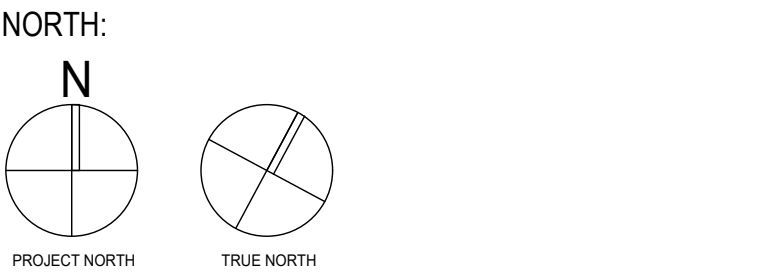

PFS STUDIO

1777 West 3rd Avenue
Vancouver BC V6J 1K7
604.732.6620
pfs@pfs.ca
www.pfs.ca

PLANNING • URBAN DESIGN • LANDSCAPE ARCHITECTURE

STAMP:

NOT FOR CONSTRUCTION

PROJECT NAME:

**BROCK COMMONS PHASE II
PUBLIC REALM**

DRAWING TITLE:

DETAILS

PFS PROJECT NUMBER:
18061


DATE:
2019/11/26

DRAWN BY:
EW

CHECKED BY:
DD

SCALE:
AS SHOWN

DWG. NO.:
L703

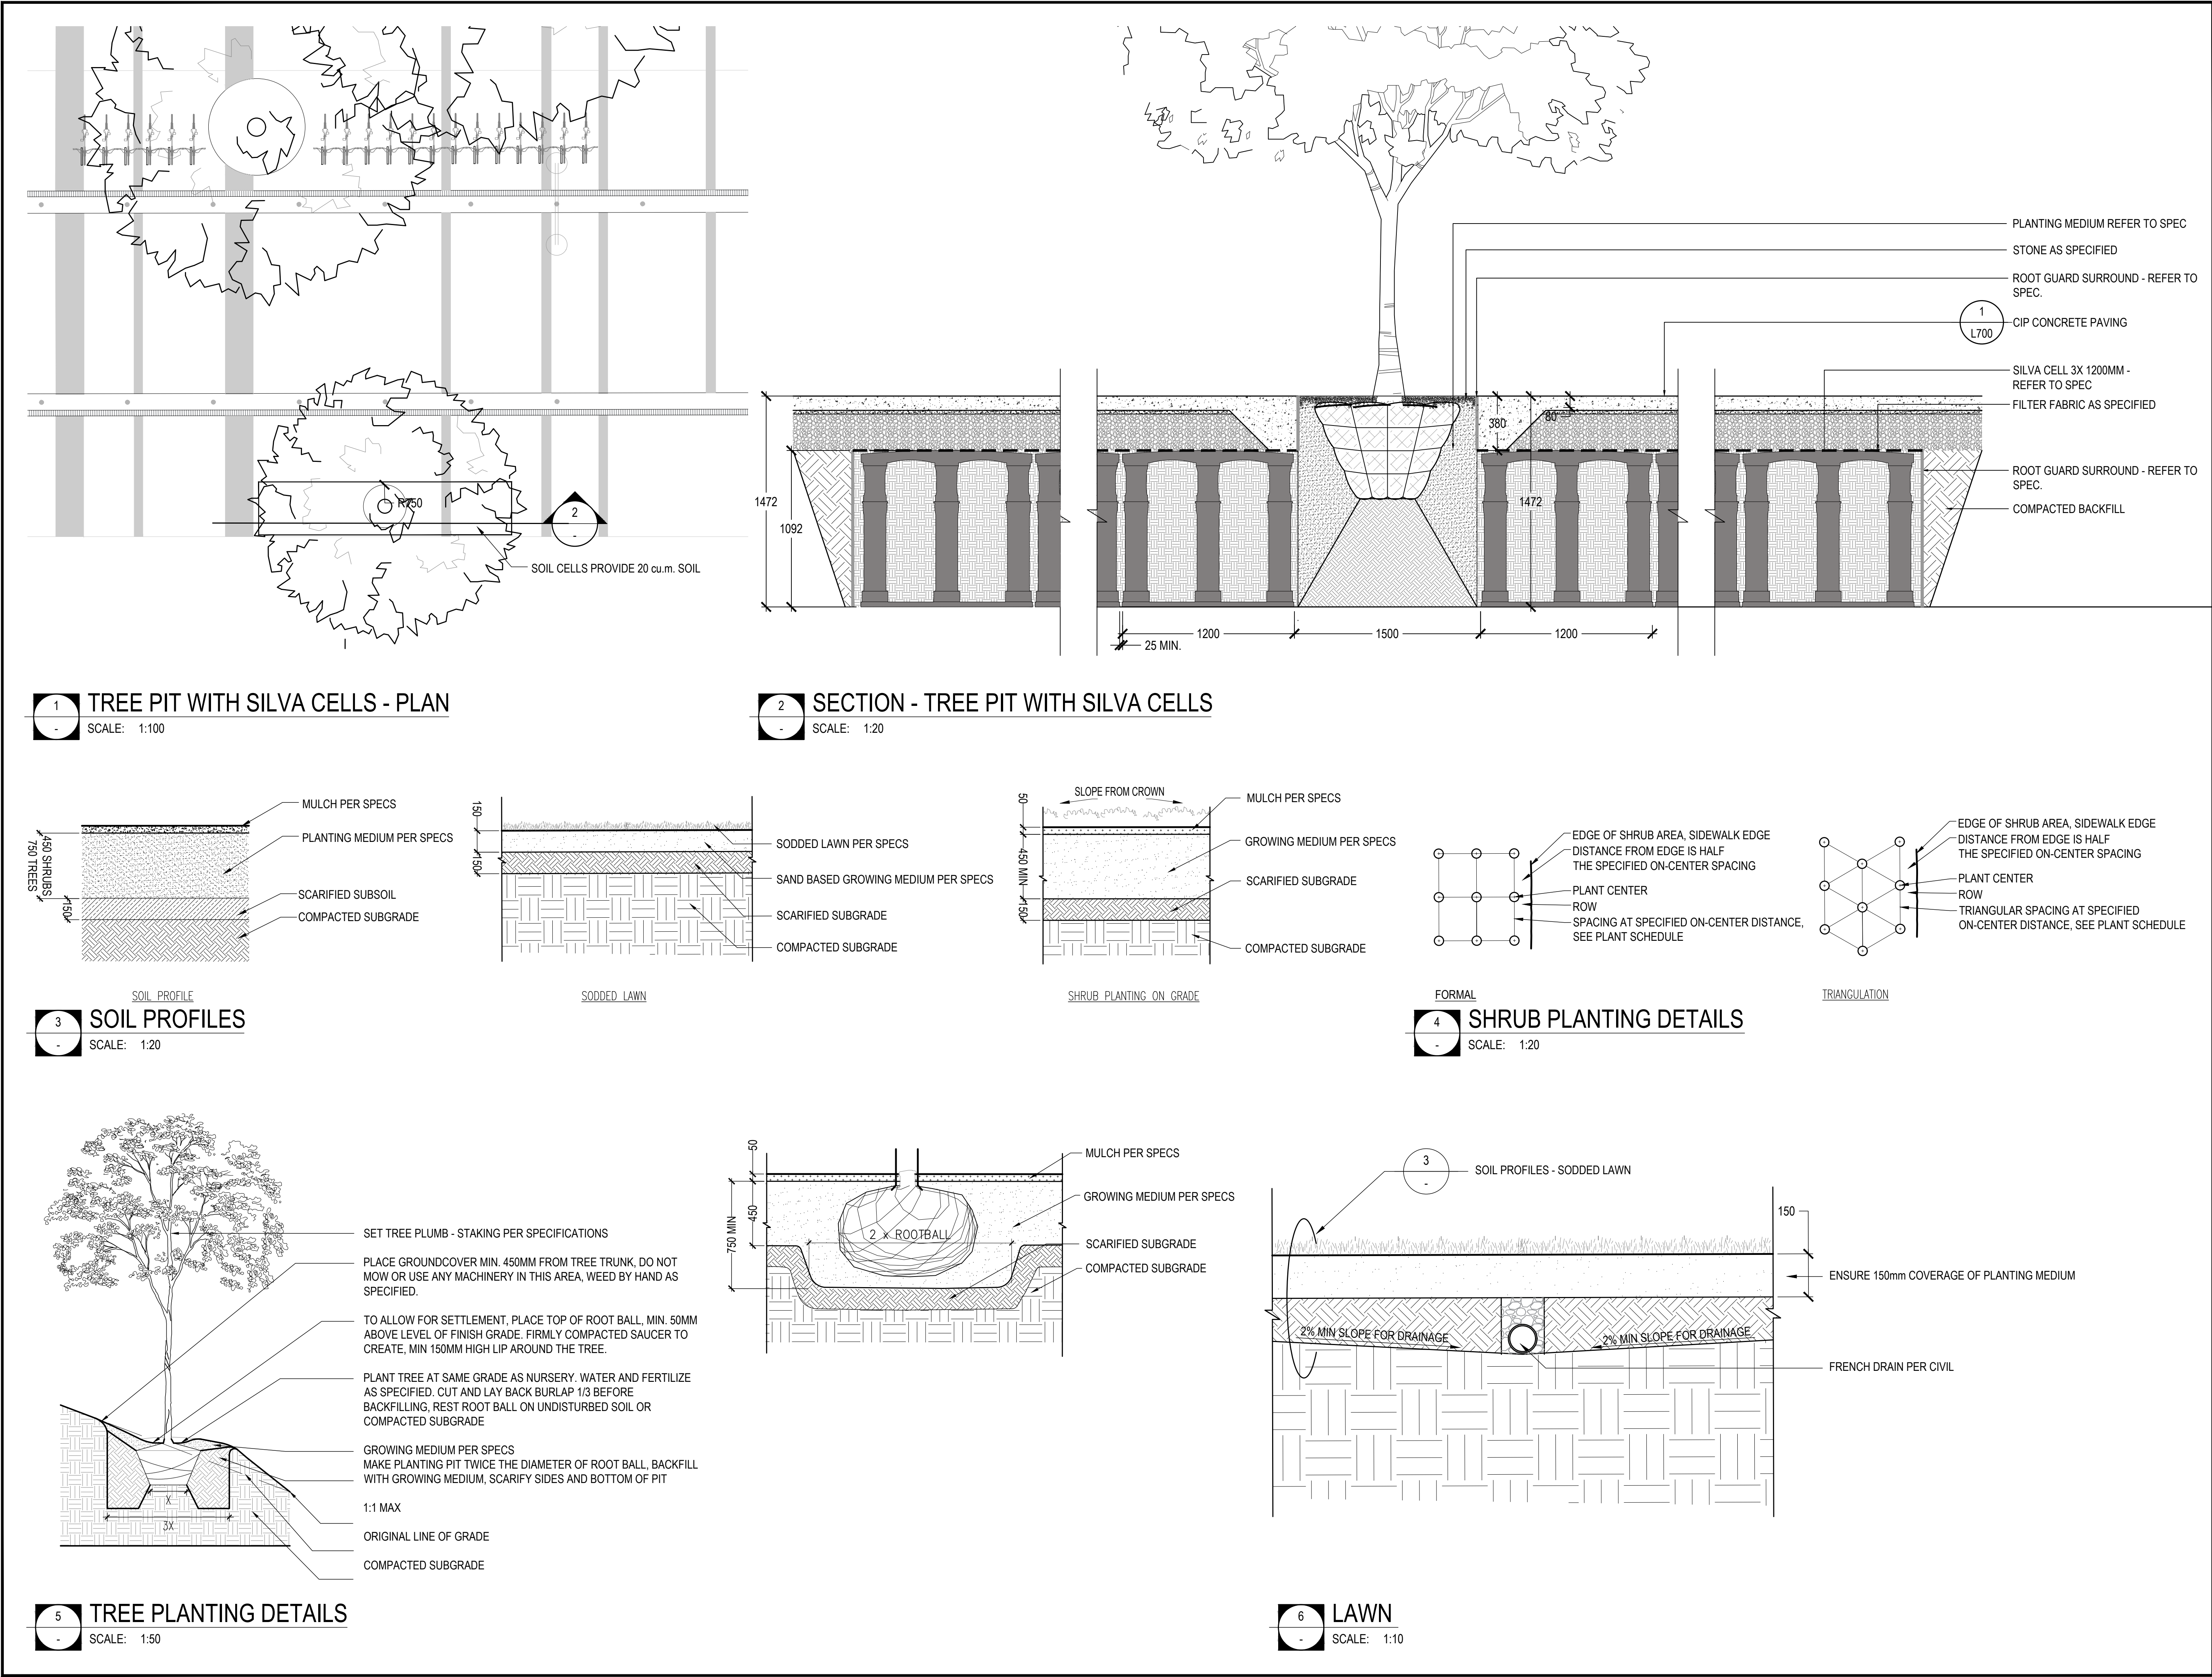

CLIENT:

UBC PROPERTIES TRUST

PROJECT TEAM:

LANDSCAPE ARCHITECT
PFS Studio
1777 West 3rd Avenue
Vancouver, BC V6J 1K7


CIVIL ENGINEER
Core Group Civil Consultants, Ltd.
#320 - 8988 Fraser Court
Burnaby, BC V5J 5H8

ARCHITECT
HCMA Architecture + Design
#400-675 W Hastings Street
Vancouver, BC V6B 1N2
TEL | 604.732.6620

ARCHITECT
Leckie Studio
111 Smith Street
Vancouver, BC V6B 4Z8
TEL | 604.661.4144

COPYRIGHT RESERVED:
This plan and design are, and at all times remain the exclusive property of PFS Studio and cannot be used or reproduced without written consent. Contractors shall verify and be responsible for all dimensions and conditions on the job. This office shall be informed of any discrepancies from the dimensions and conditions shown on the drawing.

ISSUANCE:			
No.	Date	Details	By
1	2019.11.26	ISSUED FOR DEVELOPMENT PERMIT	DD

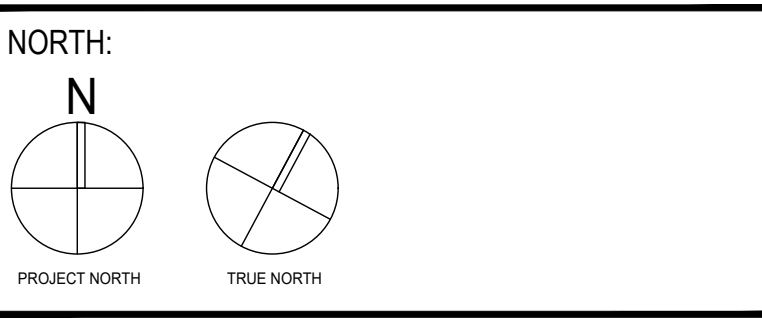

PFS STUDIO
PLANNING • URBAN DESIGN • LANDSCAPE ARCHITECTURE
1777 West 3rd Avenue
Vancouver, BC V6J 1K7
604.736.5168
pfs@pfs.bc.ca
www.pfs.bc.ca

STAMP:

NOT FOR CONSTRUCTION

PROJECT NAME:


BROCK COMMONS PHASE II PUBLIC REALM

DRAWING TITLE:

DETAILS

PFS PROJECT NUMBER: 18061	DATE: 2019/11/26
DRAWN BY: EW	CHECKED BY: DD
SCALE: AS SHOWN	
DWG. NO.:	

L704

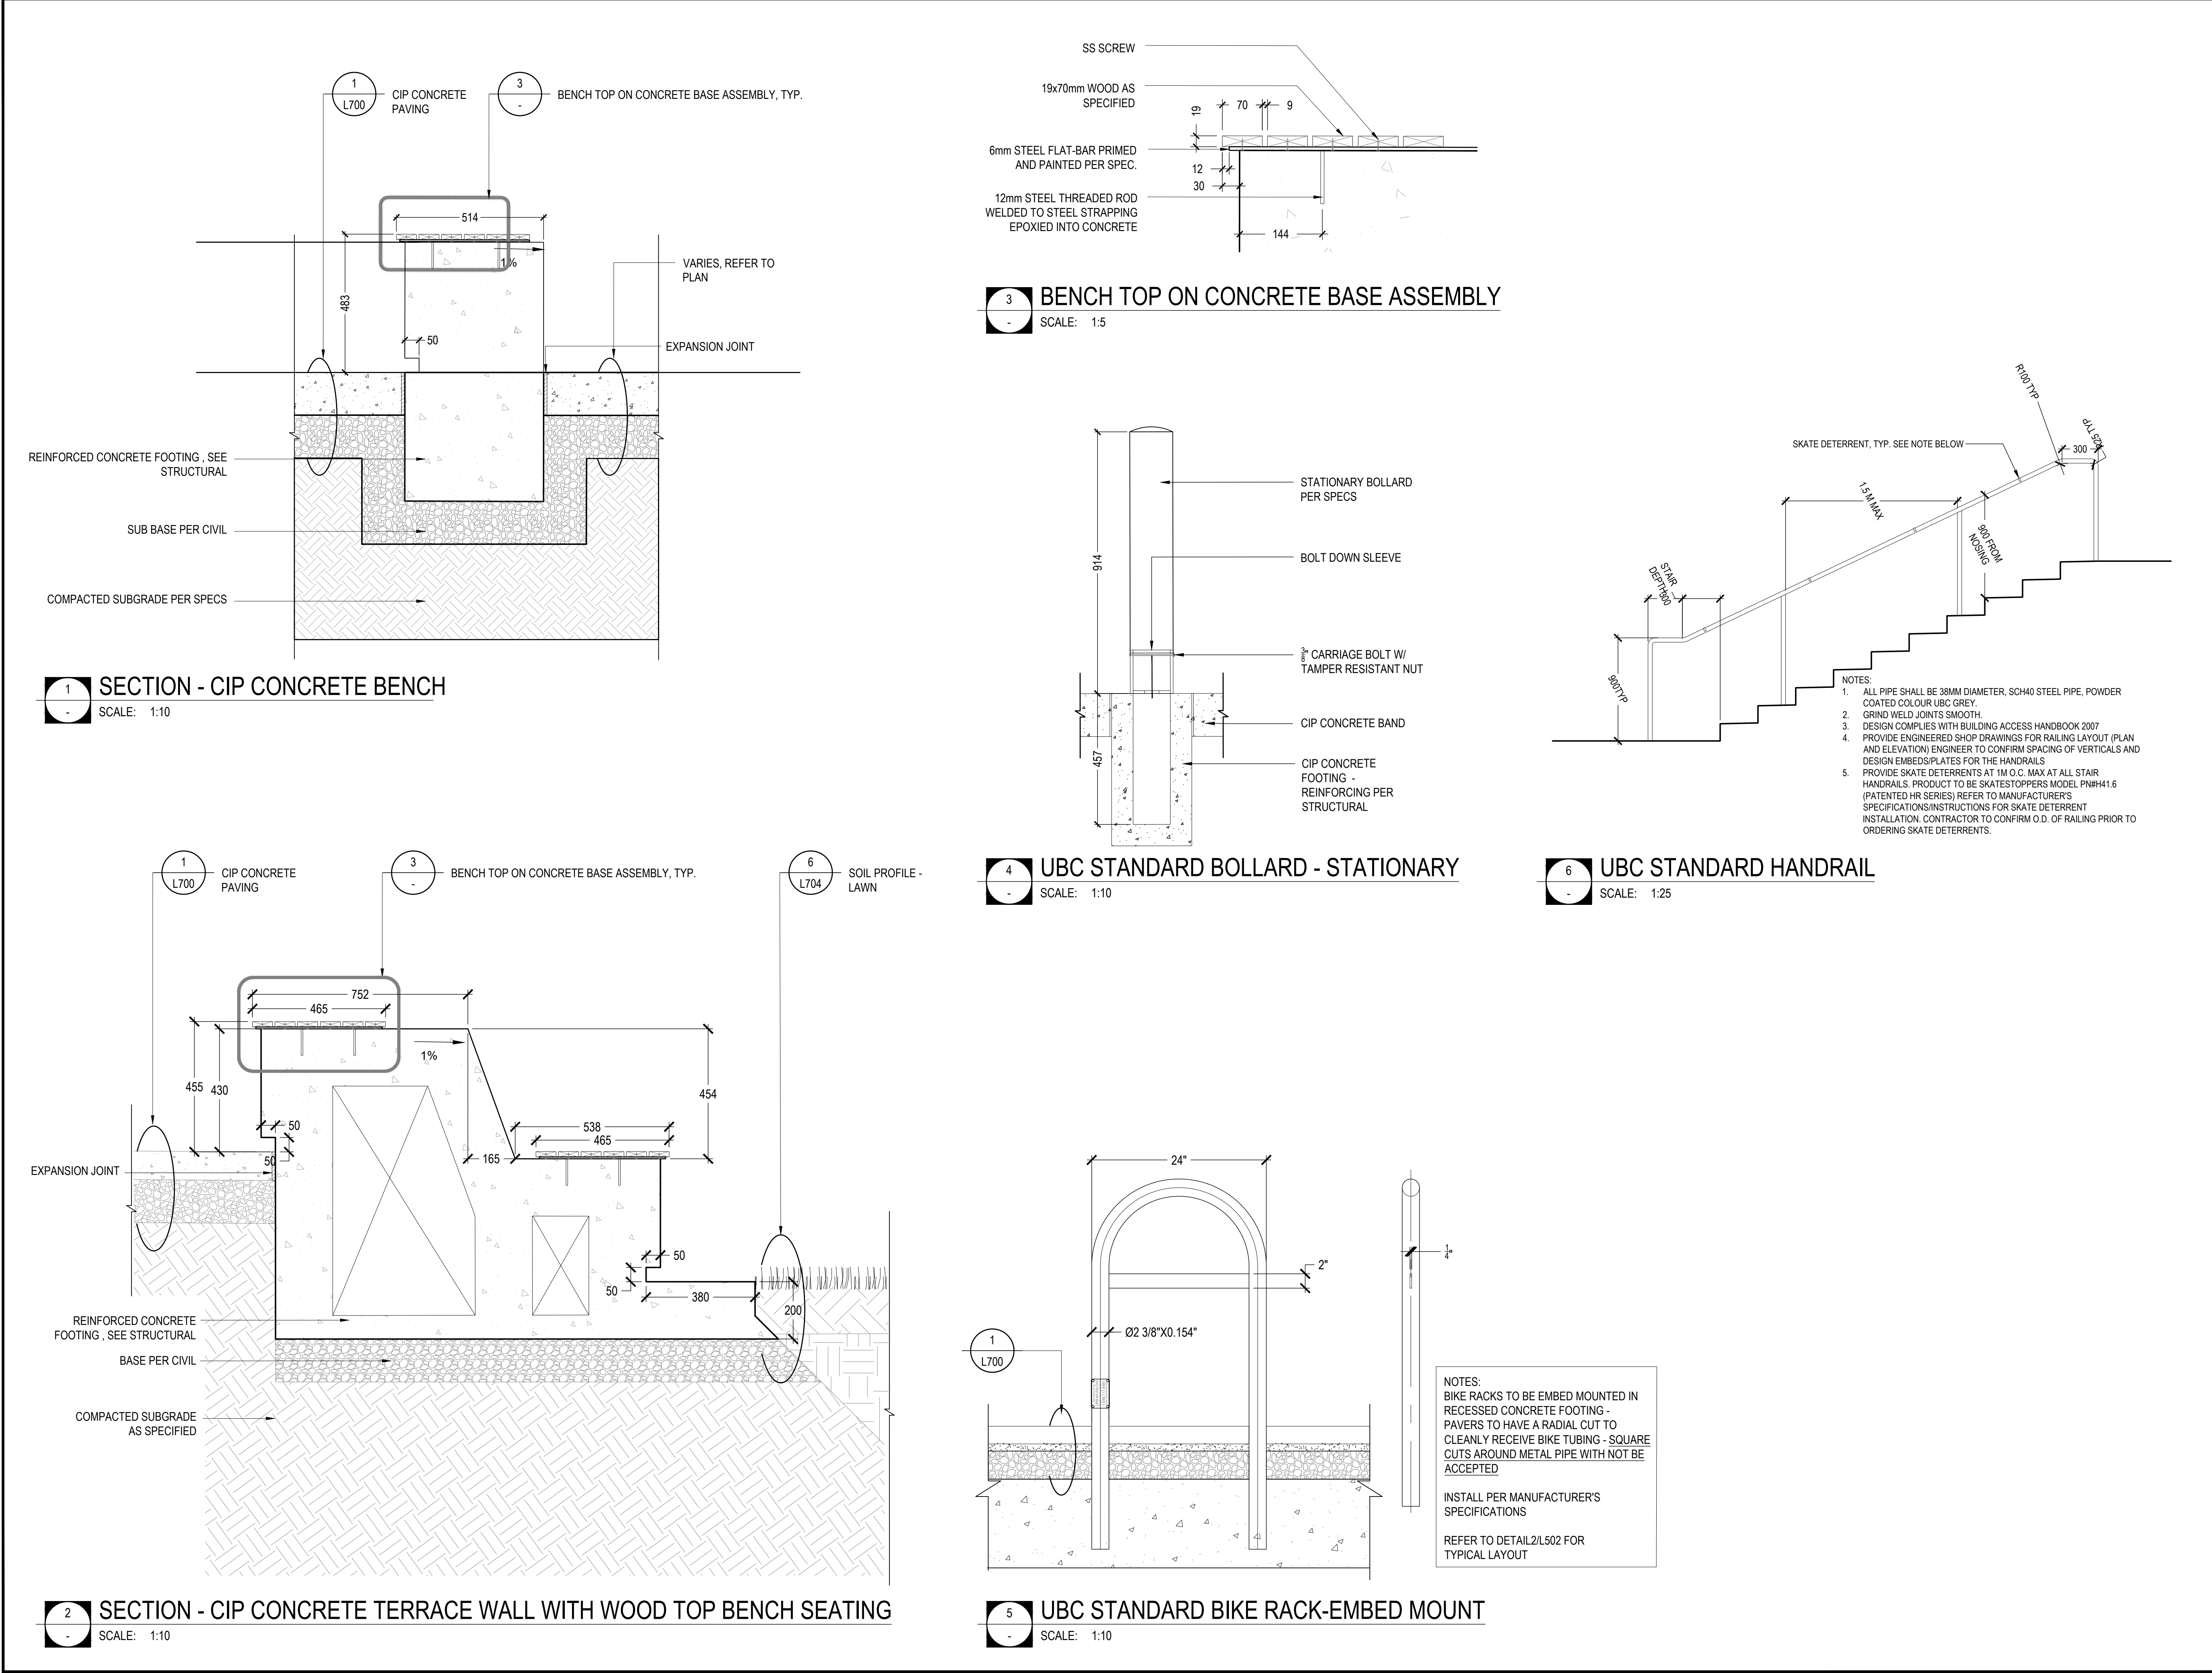

CLIENT:

UBC PROPERTIES TRUST

PROJECT TEAM:

LANDSCAPE ARCHITECT
PFS Studio
1777 West 3rd Avenue
Vancouver, BC V6J 1K7

CIVIL ENGINEER
Core Group Civil Consultants, Ltd.
#320 - 8988 Fraserton Court
Burnaby, BC V5J 5H8


ARCHITECT
HCMA Architecture + Design
#400-675 W Hastings Street
Vancouver, BC V6B 1N2
TEL | 604.732.6620

ARCHITECT
Leckie Studio
111 Smithe Street
Vancouver, BC V6B 4Z8
TEL | 604.661.4144

COPYRIGHT RESERVED:

This plan and design are, and at all times remain the exclusive property of PFS Studio and cannot be used or reproduced without written consent. Contractors shall verify and be responsible for all dimensions and conditions on the job. This office shall be informed of any discrepancies from the dimensions and conditions shown on the drawing.

ISSUANCE:			
No.	Date	Details	By
1	2019.11.26	ISSUED FOR DEVELOPMENT PERMIT	DD

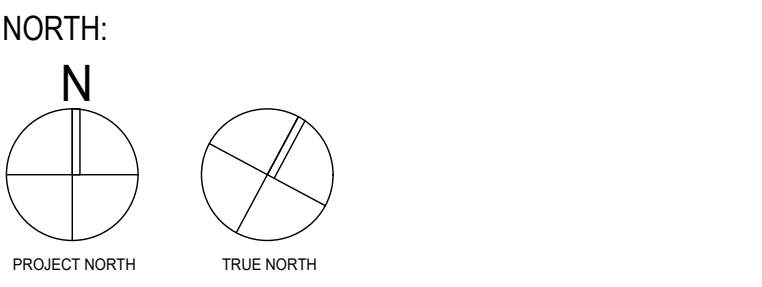

STAMP:

NOT FOR CONSTRUCTION

PROJECT NAME:
**BROCK COMMONS PHASE II
PUBLIC REALM**


DRAWING TITLE:
DETAILS

PFS PROJECT NUMBER: 18061
DATE: 2019/11/26


DRAWN BY: EW
CHECKED BY: DD

SCALE:
AS SHOWN


DWG. NO.:
L701

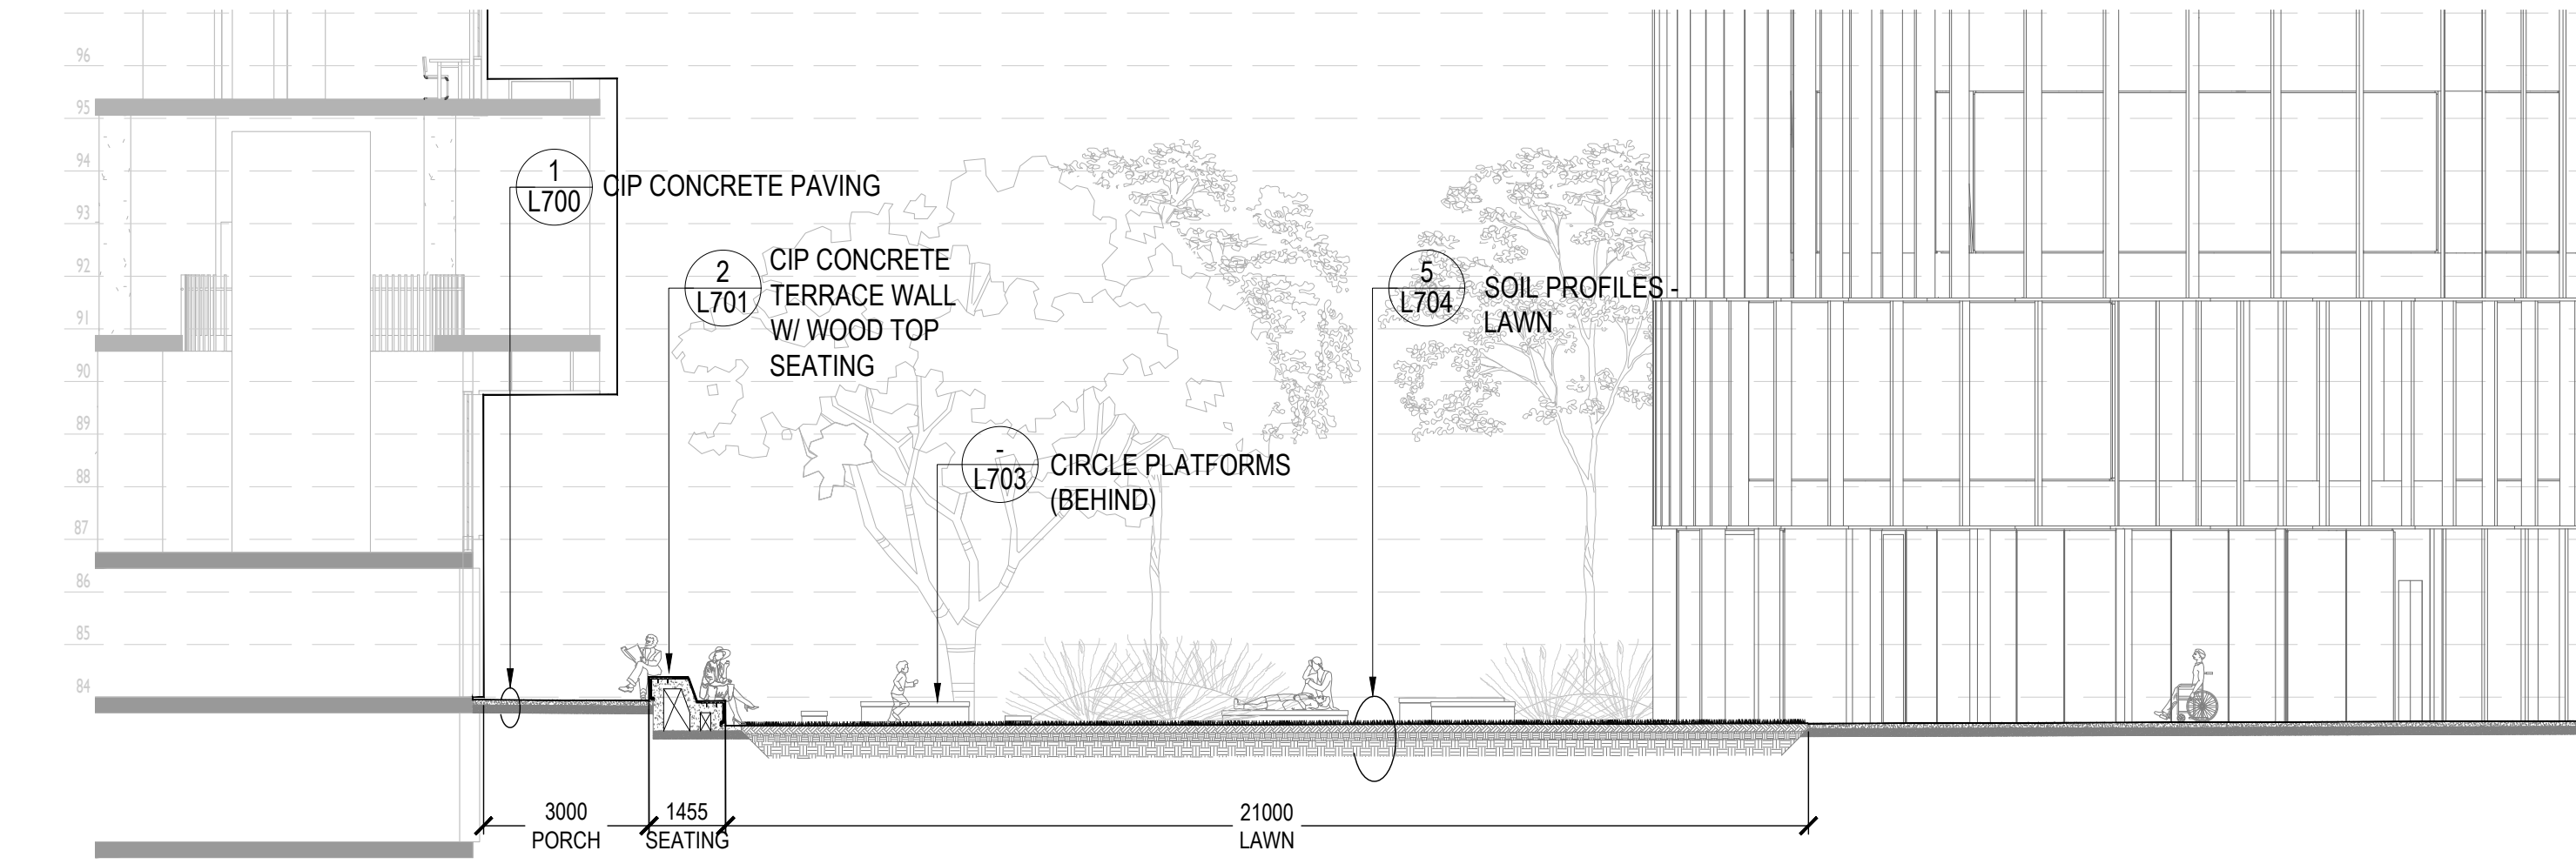

1 SECTION
SCALE: 1:125

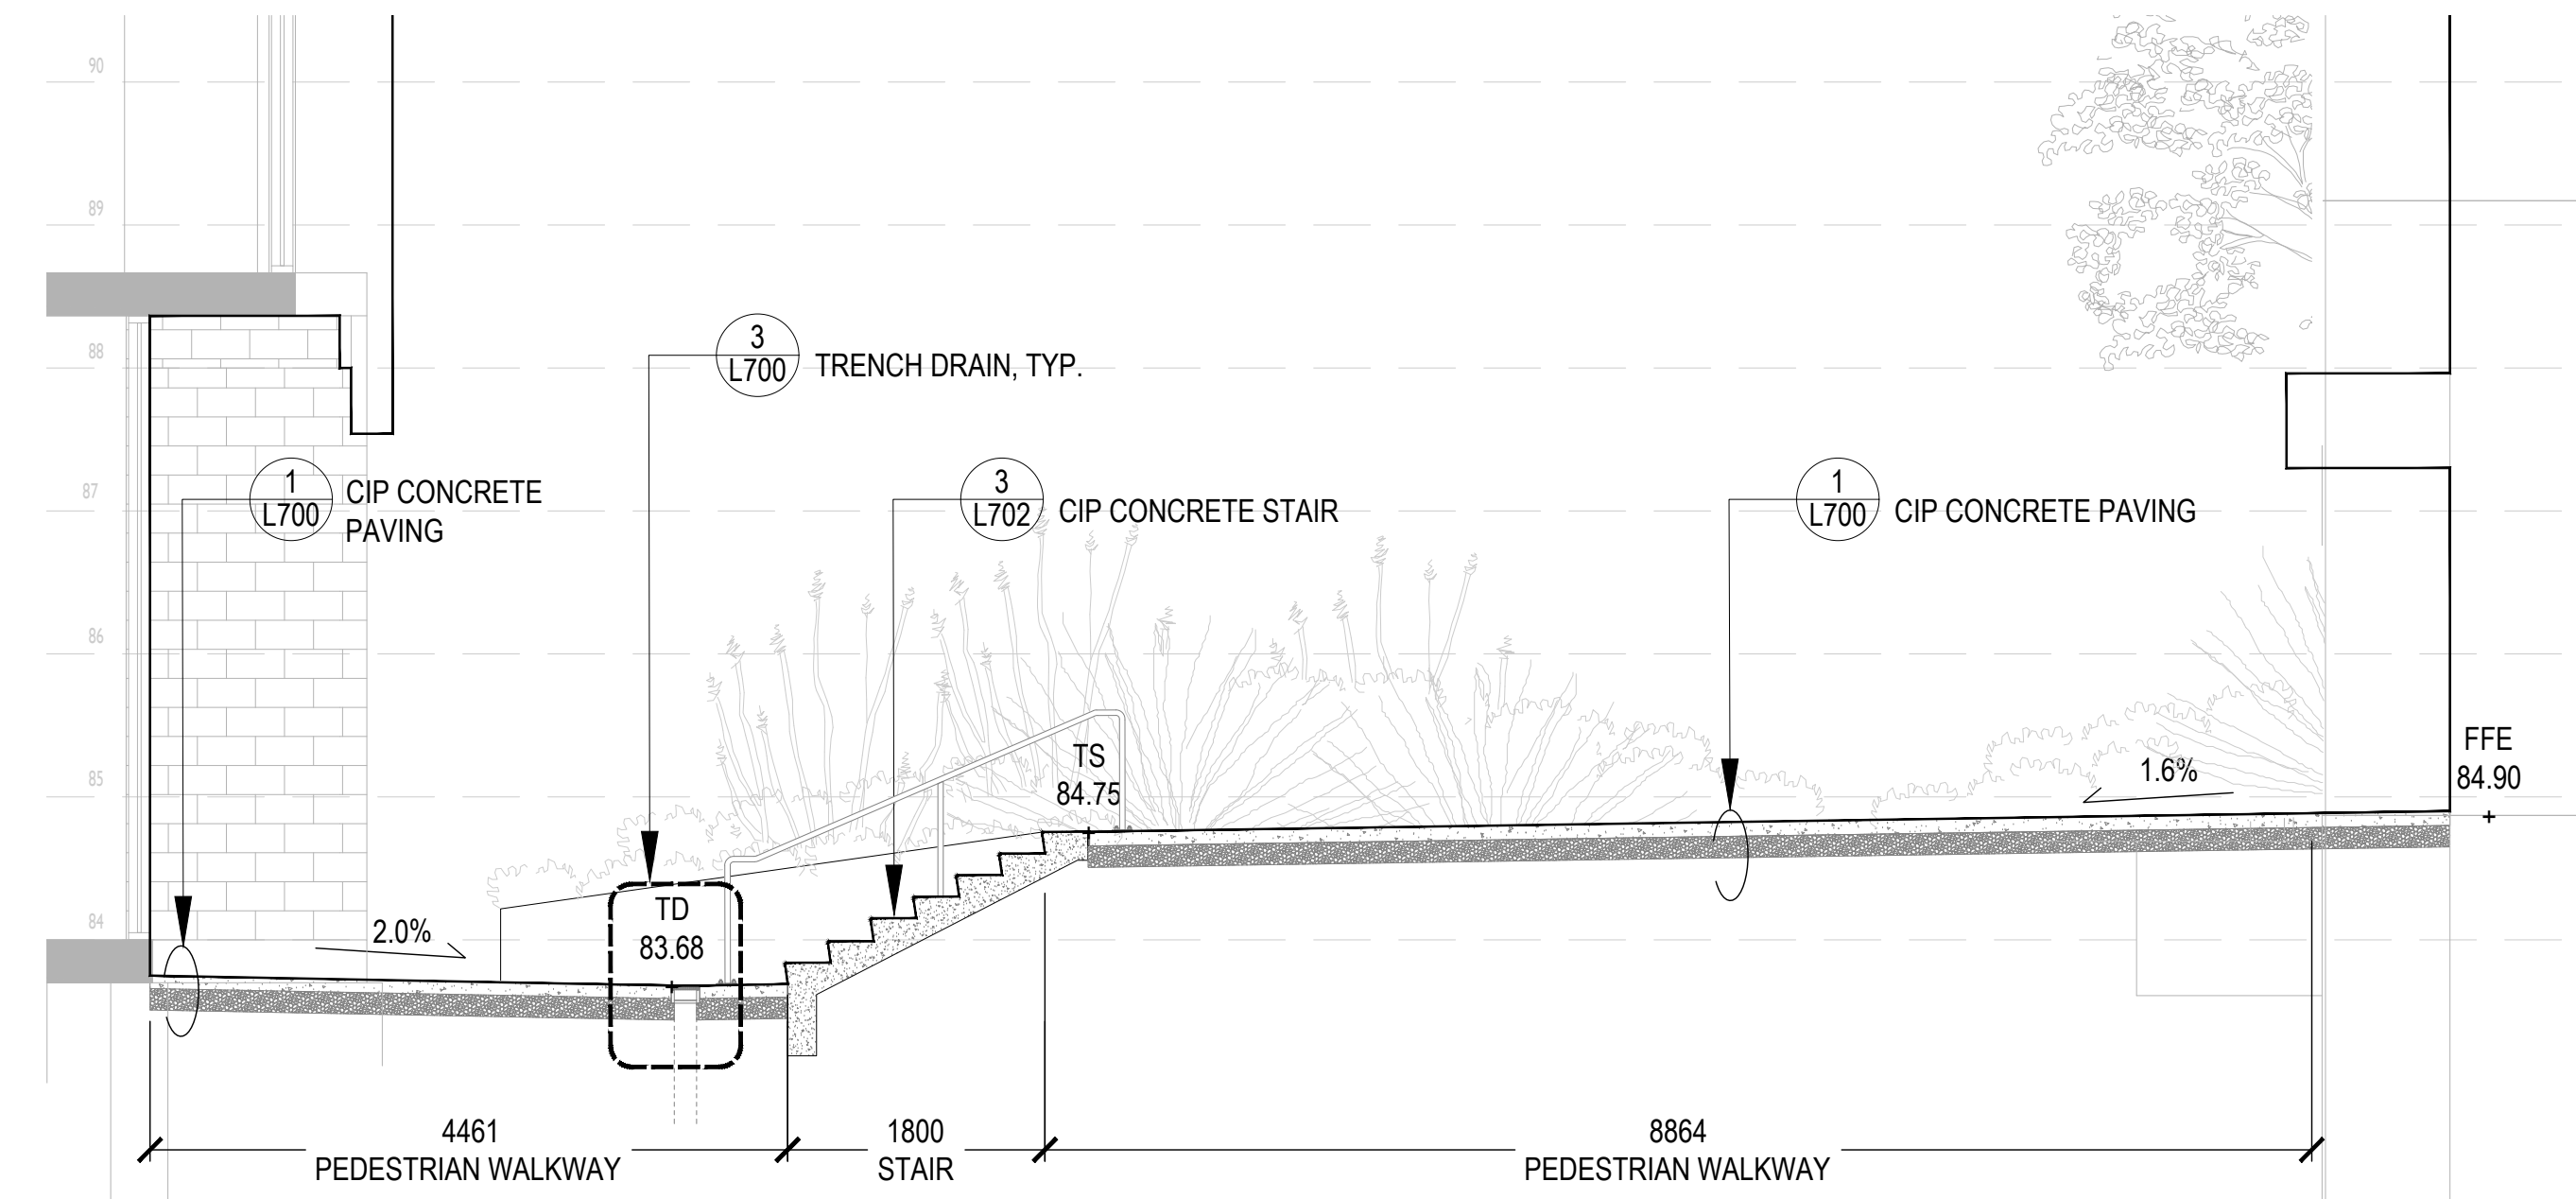

2 SECTION
SCALE: 1:125

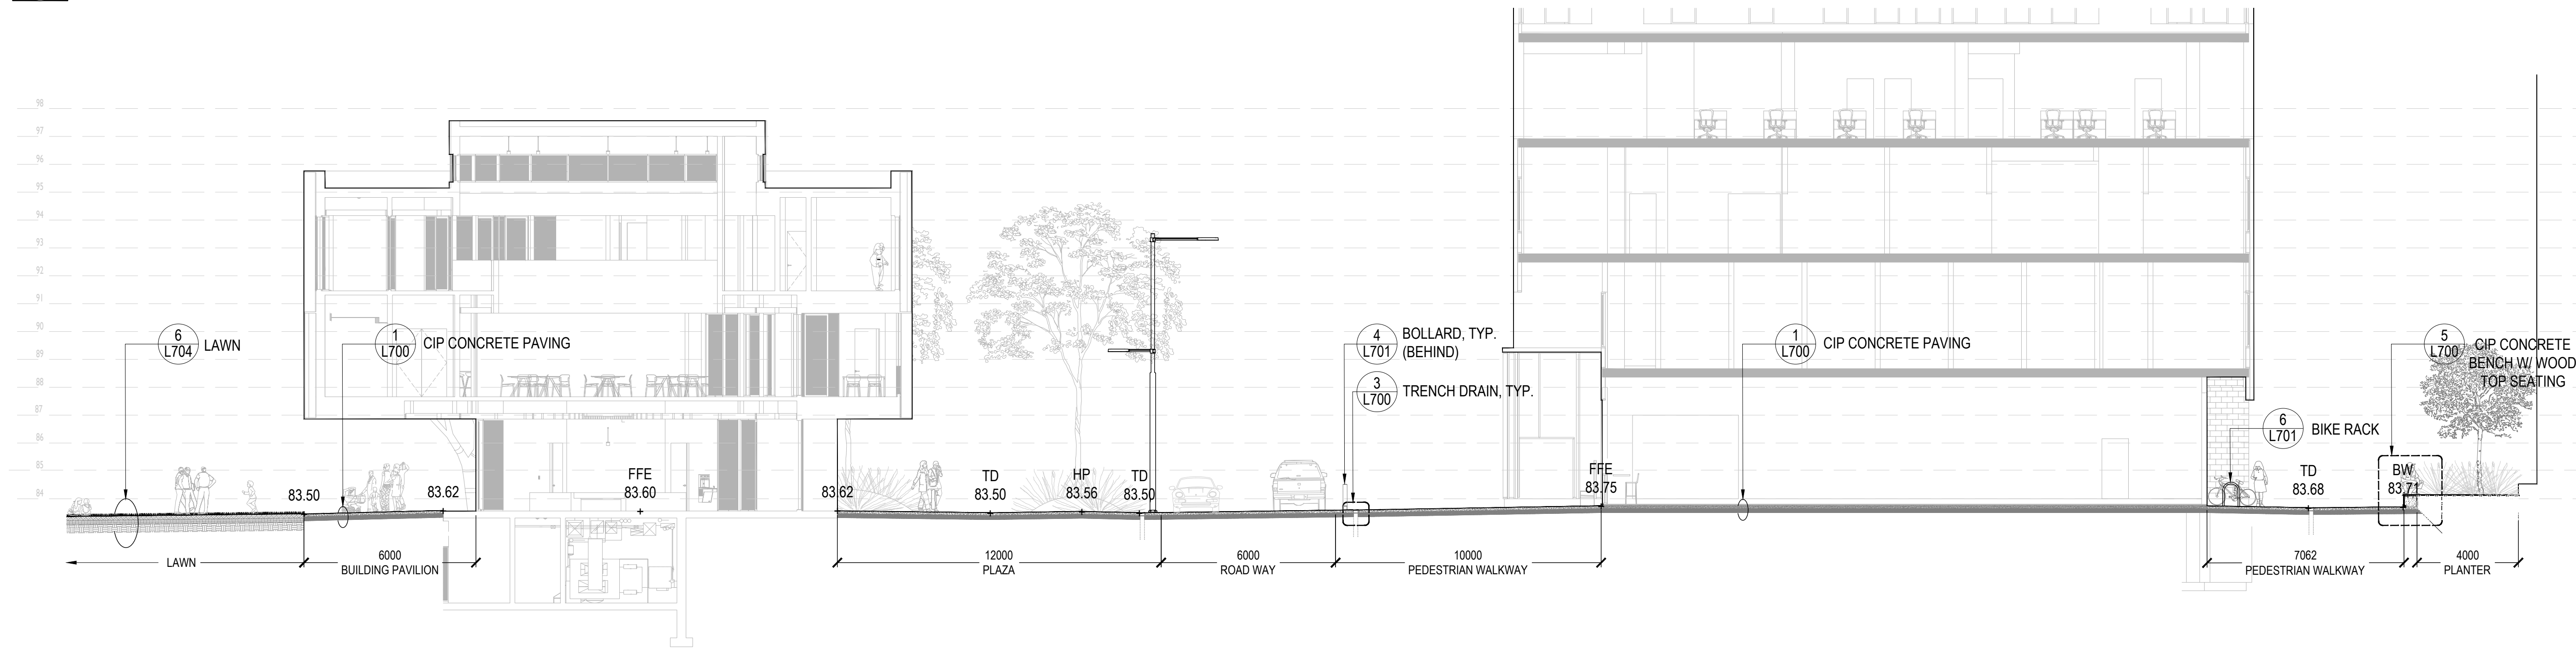

3 SECTION
SCALE: 1:125

CLIENT:



PROJECT TEAM:

LANDSCAPE ARCHITECT

PFS Studio
1777 West 3rd Avenue
Vancouver, BC V6J 1K7

CIVIL ENGINEER

Core Group Civil Consultants, Ltd.
#320 - 8988 Fraserton Court
Burnaby, BC V5J 5H8

ARCHITECT

HCMA Architecture + Design
#400-675 W Hastings Street
Vancouver, BC V6B 1N2
TEL | 604.732.6620

ARCHITECT

Leckie Studio
111 Smithe Street
Vancouver, BC V6B 4Z8
TEL | 604.661.4144


COPYRIGHT RESERVED:

This plan and design are, and at all times remain the exclusive property of PFS Studio and cannot be used or reproduced without written consent. Contractors shall verify and be responsible for all dimensions and conditions on the job. This office shall be informed of any discrepancies from the dimensions and conditions shown on the drawing.

ISSUANCE:

No.	Date	Details	By
1	2019.11.26	ISSUED FOR DEVELOPMENT PERMIT	DD

NORTH:

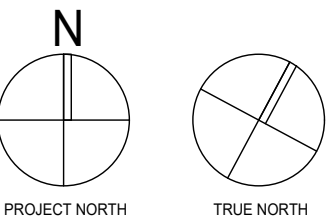

STAMP:

PROJECT NAME:

**BROCK COMMONS PHASE II
PUBLIC REALM**

DRAWING TITLE:

LANDSCAPE SECTIONS

PFS PROJECT NUMBER:

18061

DATE:

2019/11/26

DRAWN BY:

EW

CHECKED BY:

DD

SCALE:

AS SHOWN

DWG. NO.:

L800

NOT FOR CONSTRUCTION