





Plant List				
Symbol	Qty.	Botanical Name	Common Name	Scheduled Size
Trees				
As	1	Acer palmatum	Japanese Maple	7cm caliper
Acp	6	Acer palmatum	Japanese Maple	6cm cal
Cl	8	Cercidiphyllum japonicum	Katsura Tree	6cm cal
MS	8	Magnolia x 'Galaxy'	Galaxy Magnolia	7cm cal
PcC	3	Pyrus calleryana 'Chanticleer'	Chanticleer Callery Pear	6cm cal
Shrubs				
BmW	280	Buxus microphylla 'Winter Gem'	Winter Gem Boxwood	#2 pot
BmG	50	Buxus microphylla var. japonica 'Green Beauty'	Green Beauty Boxwood	Trimmed to a 60cm ht. ball
CS	50	Chalcara ternata 'Sundance'	Sundance Mexican Orange	#3 pot
Sr	100	Sarcococca ruscifolia	Fragrant Sarcococca	#3 pot
Sk	50	Skimmia japonica 'Redball'	Skimmia	#3 pot
YmH	25	Taxus x media 'Hicksii' (male form)	Hicksii Yew (male form)	4' ht
Groundcovers, Vines, Ferns, Parasitals and Grasses				
Remarks				
Relocated from UBC South Campus Nursery				
Single Trunk				
Hedge				

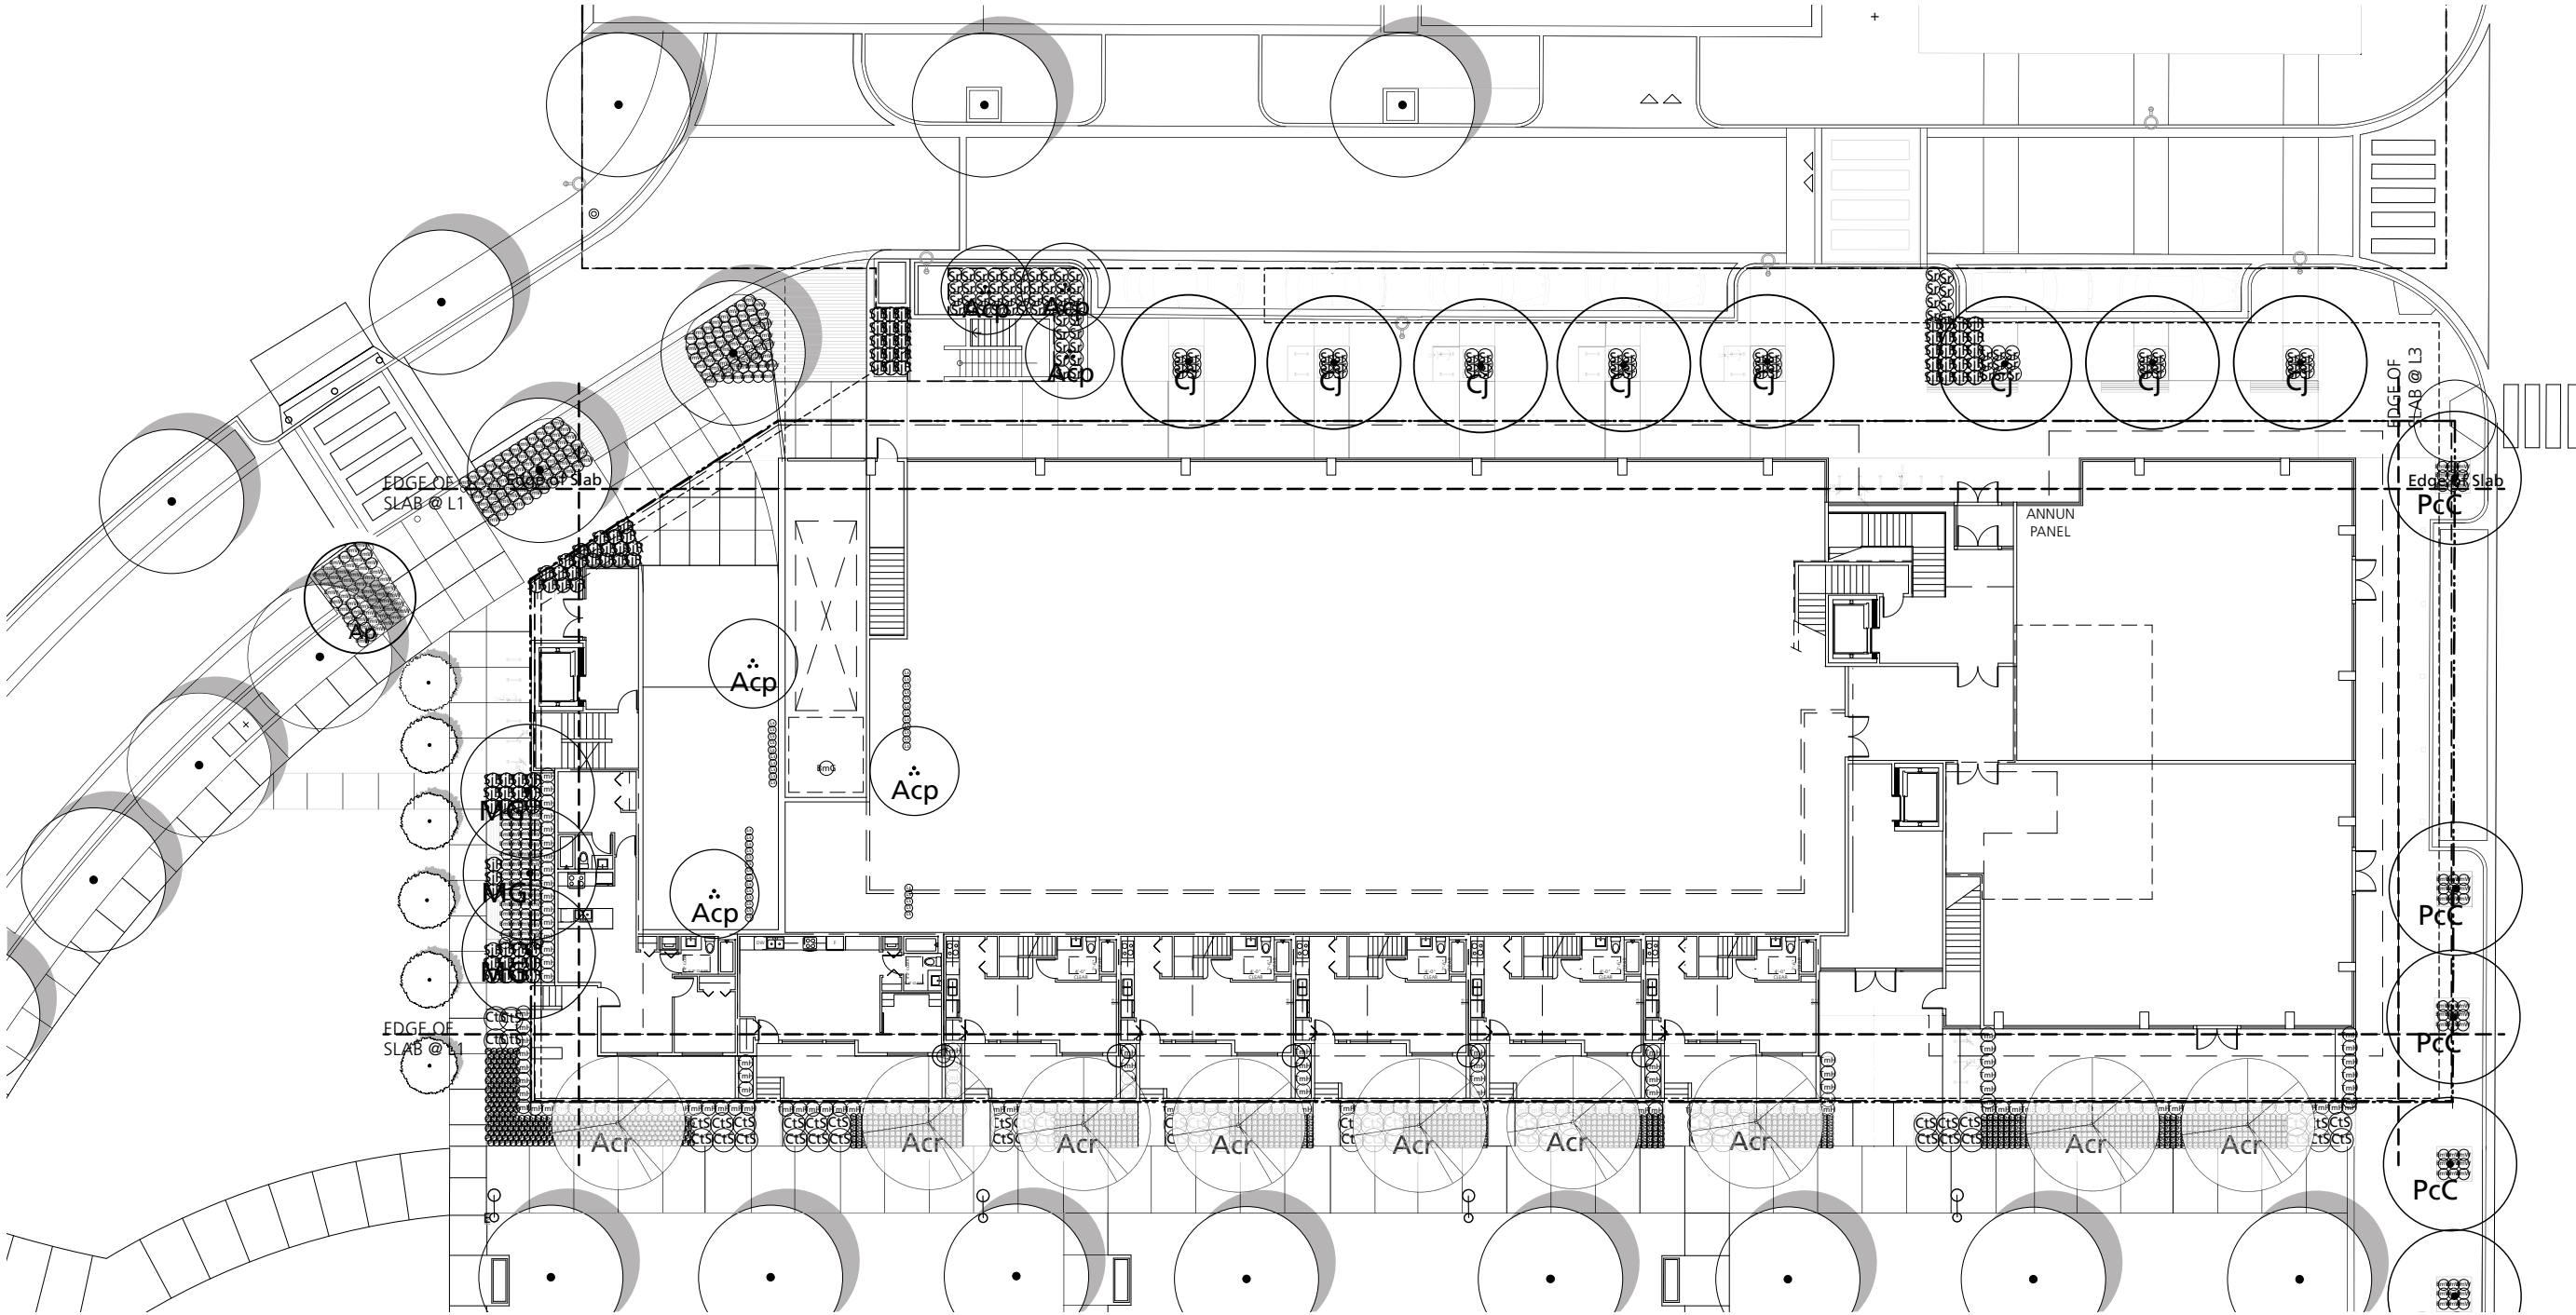

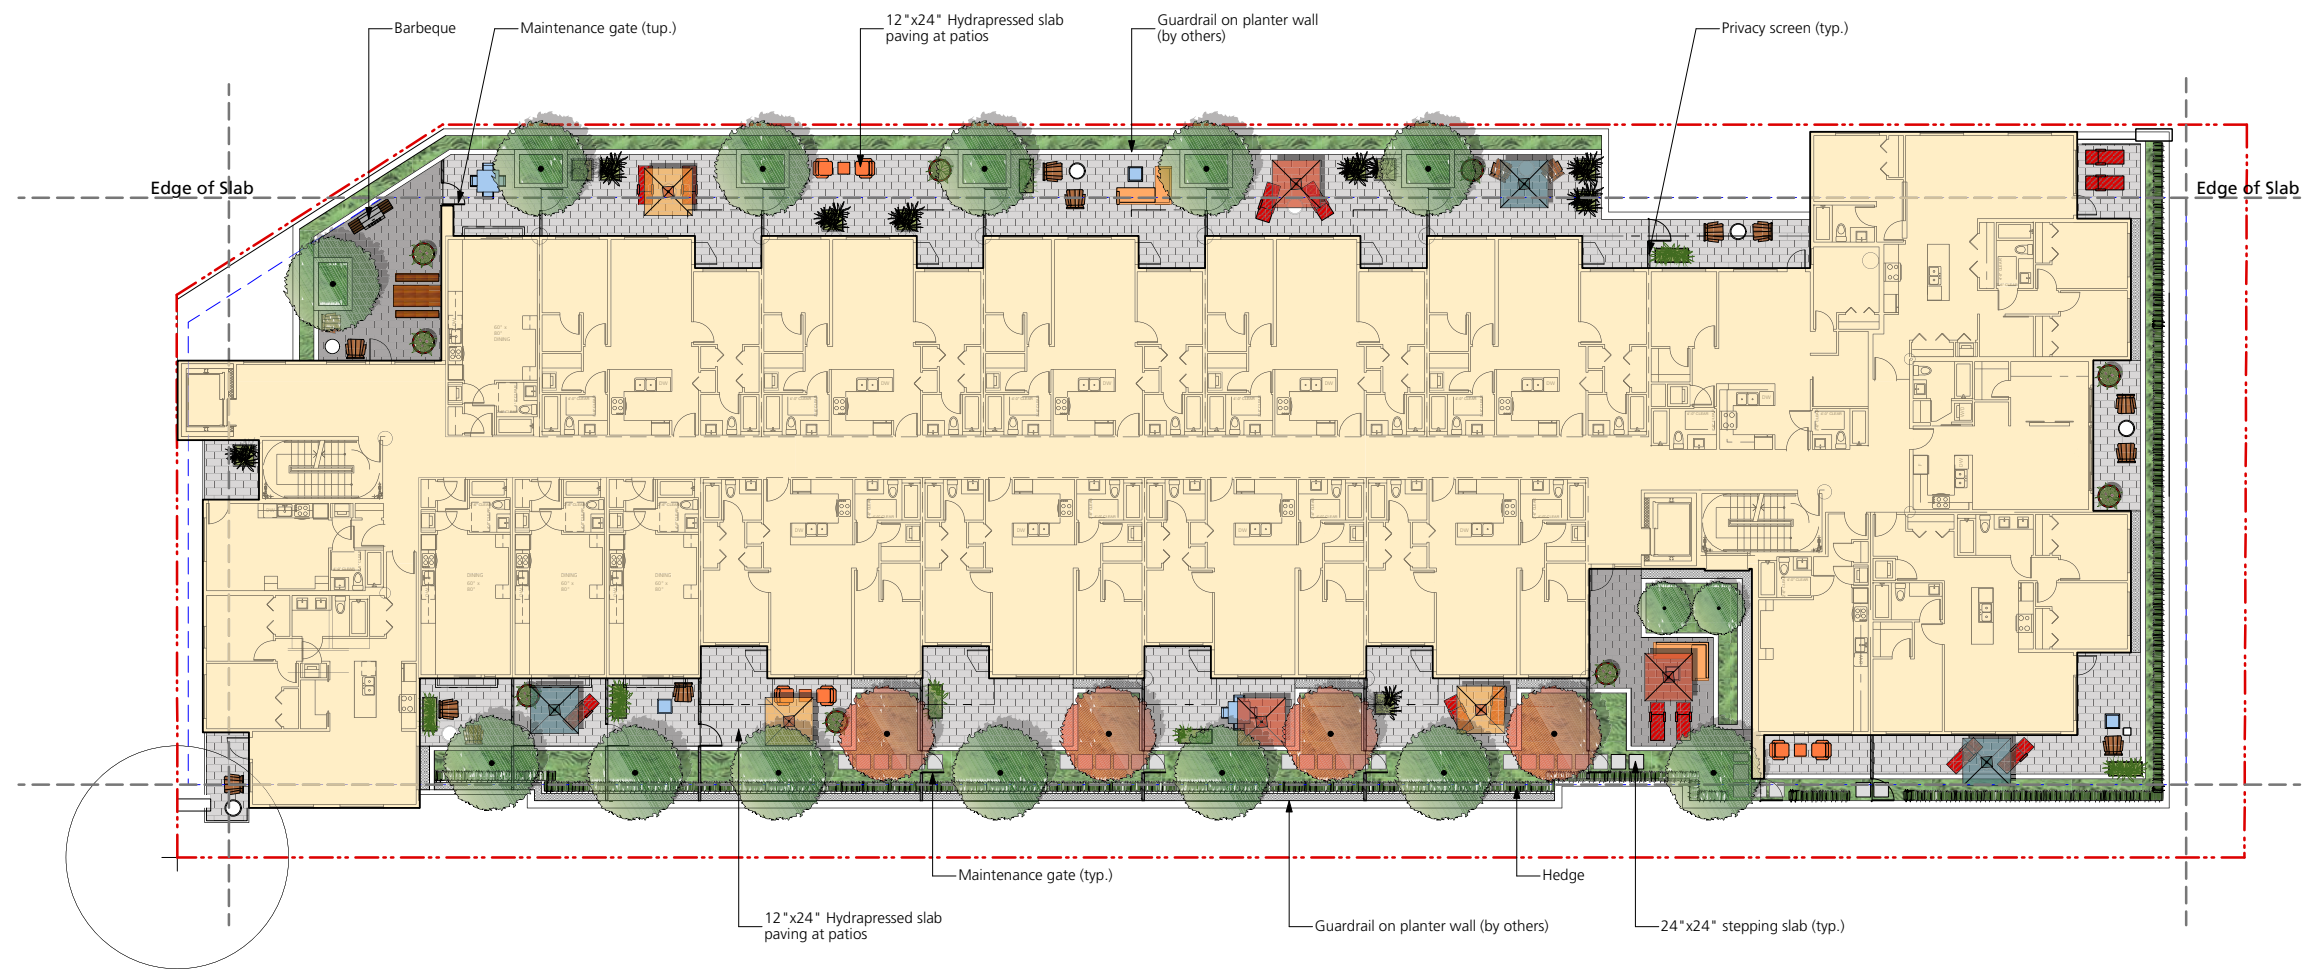


Plant List: Level 3				
Symbol	Qty.	Botanical Name	Common Name	Scheduled Size
Trees				
AcL	2	<i>Acer circinatum</i>	Vine Maple	2.5m ht., B&B, max. 3 stems
AcP	6	<i>Acer palmatum</i>	Japanese Maple	6cm cal., 2.5m ht., WB
AcPF	4	<i>Acer palmatum</i> 'Fireglow'	Fireglow Japanese Maple	6cm cal., 2.5m ht., WB
Stmo	7	<i>Stewartia monadelpha</i>	Tall Stewartia	6cm cal.
Shrubs				
CAP	10	<i>Choisya 'Aztec Pearl'</i>	Mexican Mock Orange	#3 pot
HmB	4	<i>Hydrangea macrophylla</i> 'Blue Bird'	Lacecap Hydrangea	#5 pot
SH	37	<i>Sarcococca hookeriana</i> var. <i>humilis</i>	Dwarf Sweet Box	#2 pot
SJR	41	<i>Skimmia japonica</i> subsp. <i>reevesiana</i>	Reevesiana Skimmia	#3 pot
THi	7	<i>Taxus x media</i> 'Hillii' (male form)	Hill's Yew (male form)	3' ht, B&B
Groundcovers, Vines, Ferns, Perennials and Grasses				
HF	51	<i>Hosta Fortunei Albomarginata</i>	HF	#1 pot
LQ	376	<i>Leptinella gruveri</i>	Miniature Brass Buttons	4" pot
PI	489	<i>Pachysandra terminalis</i>	Japanese Spurge	#1
Pm	68	<i>Polystichum munitum</i>	Western Sword Fern	#1 pot
Total	1411			

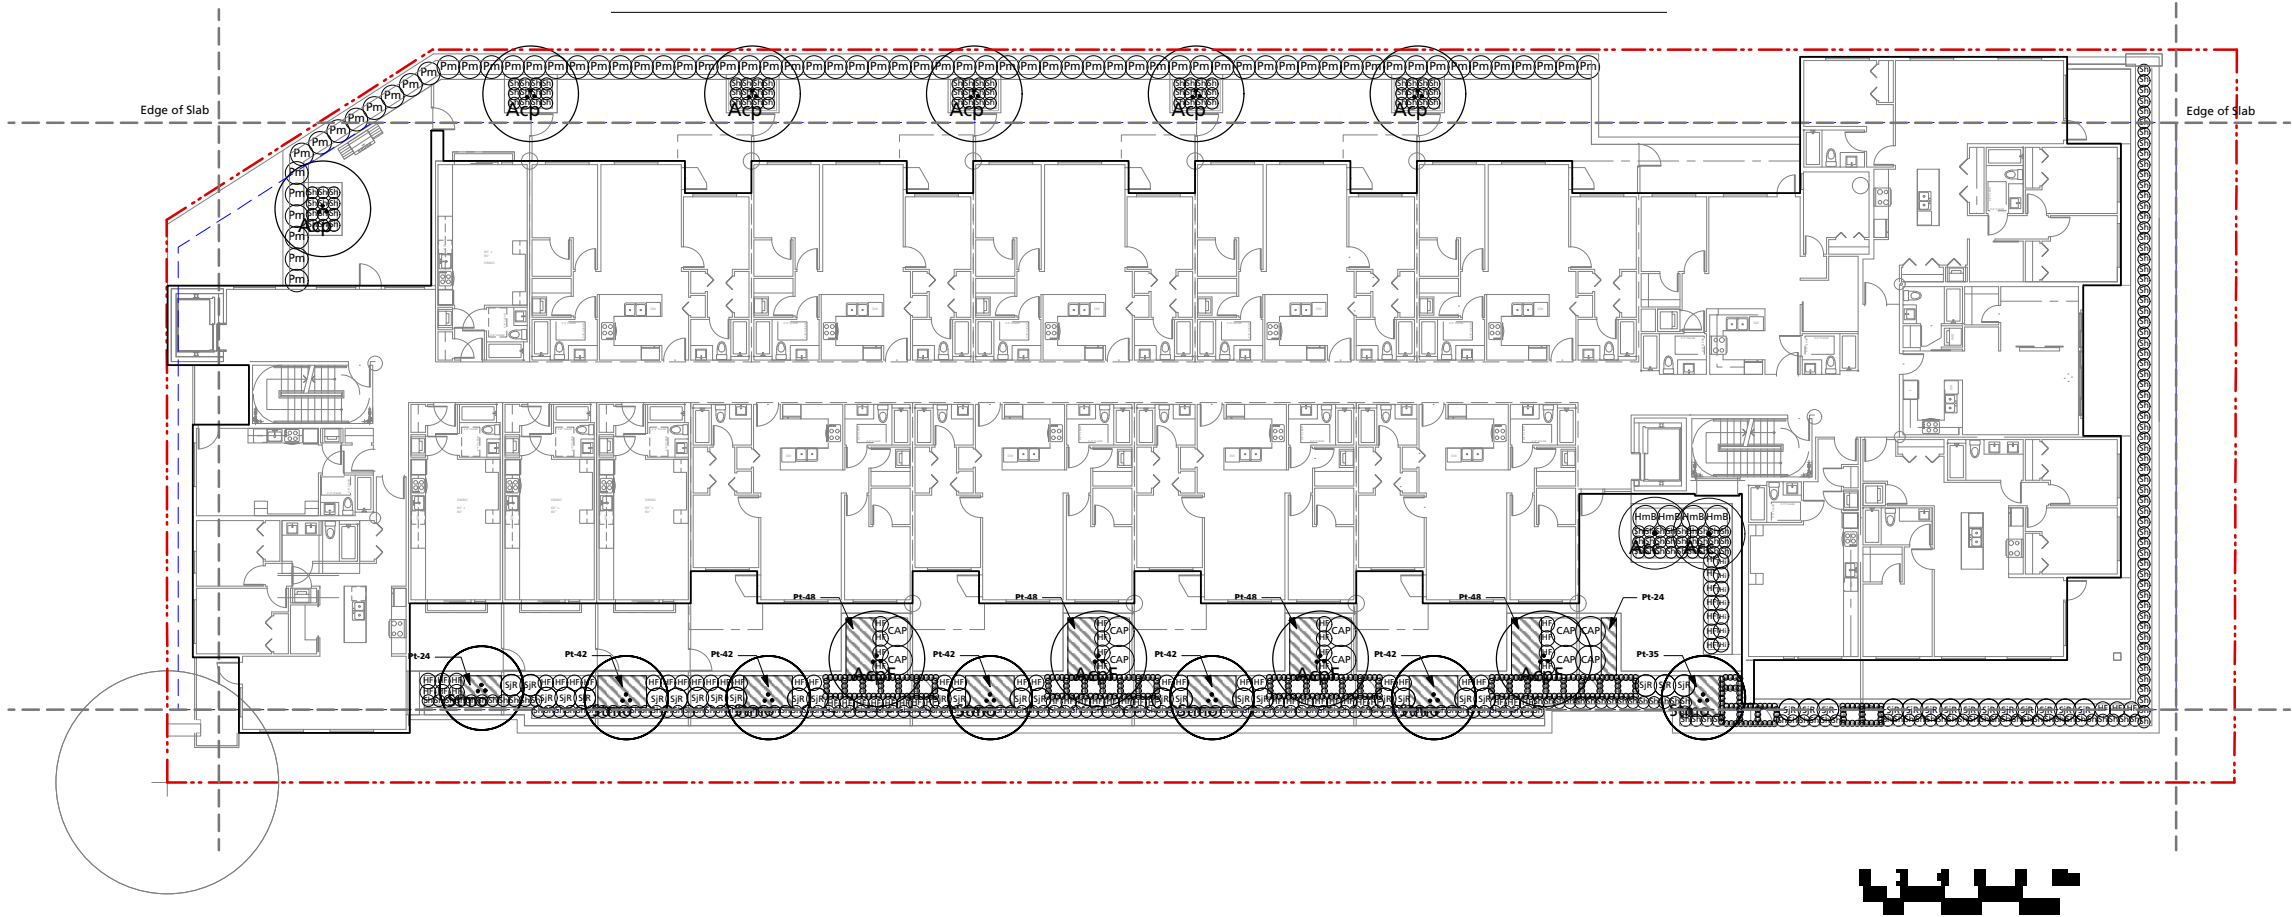

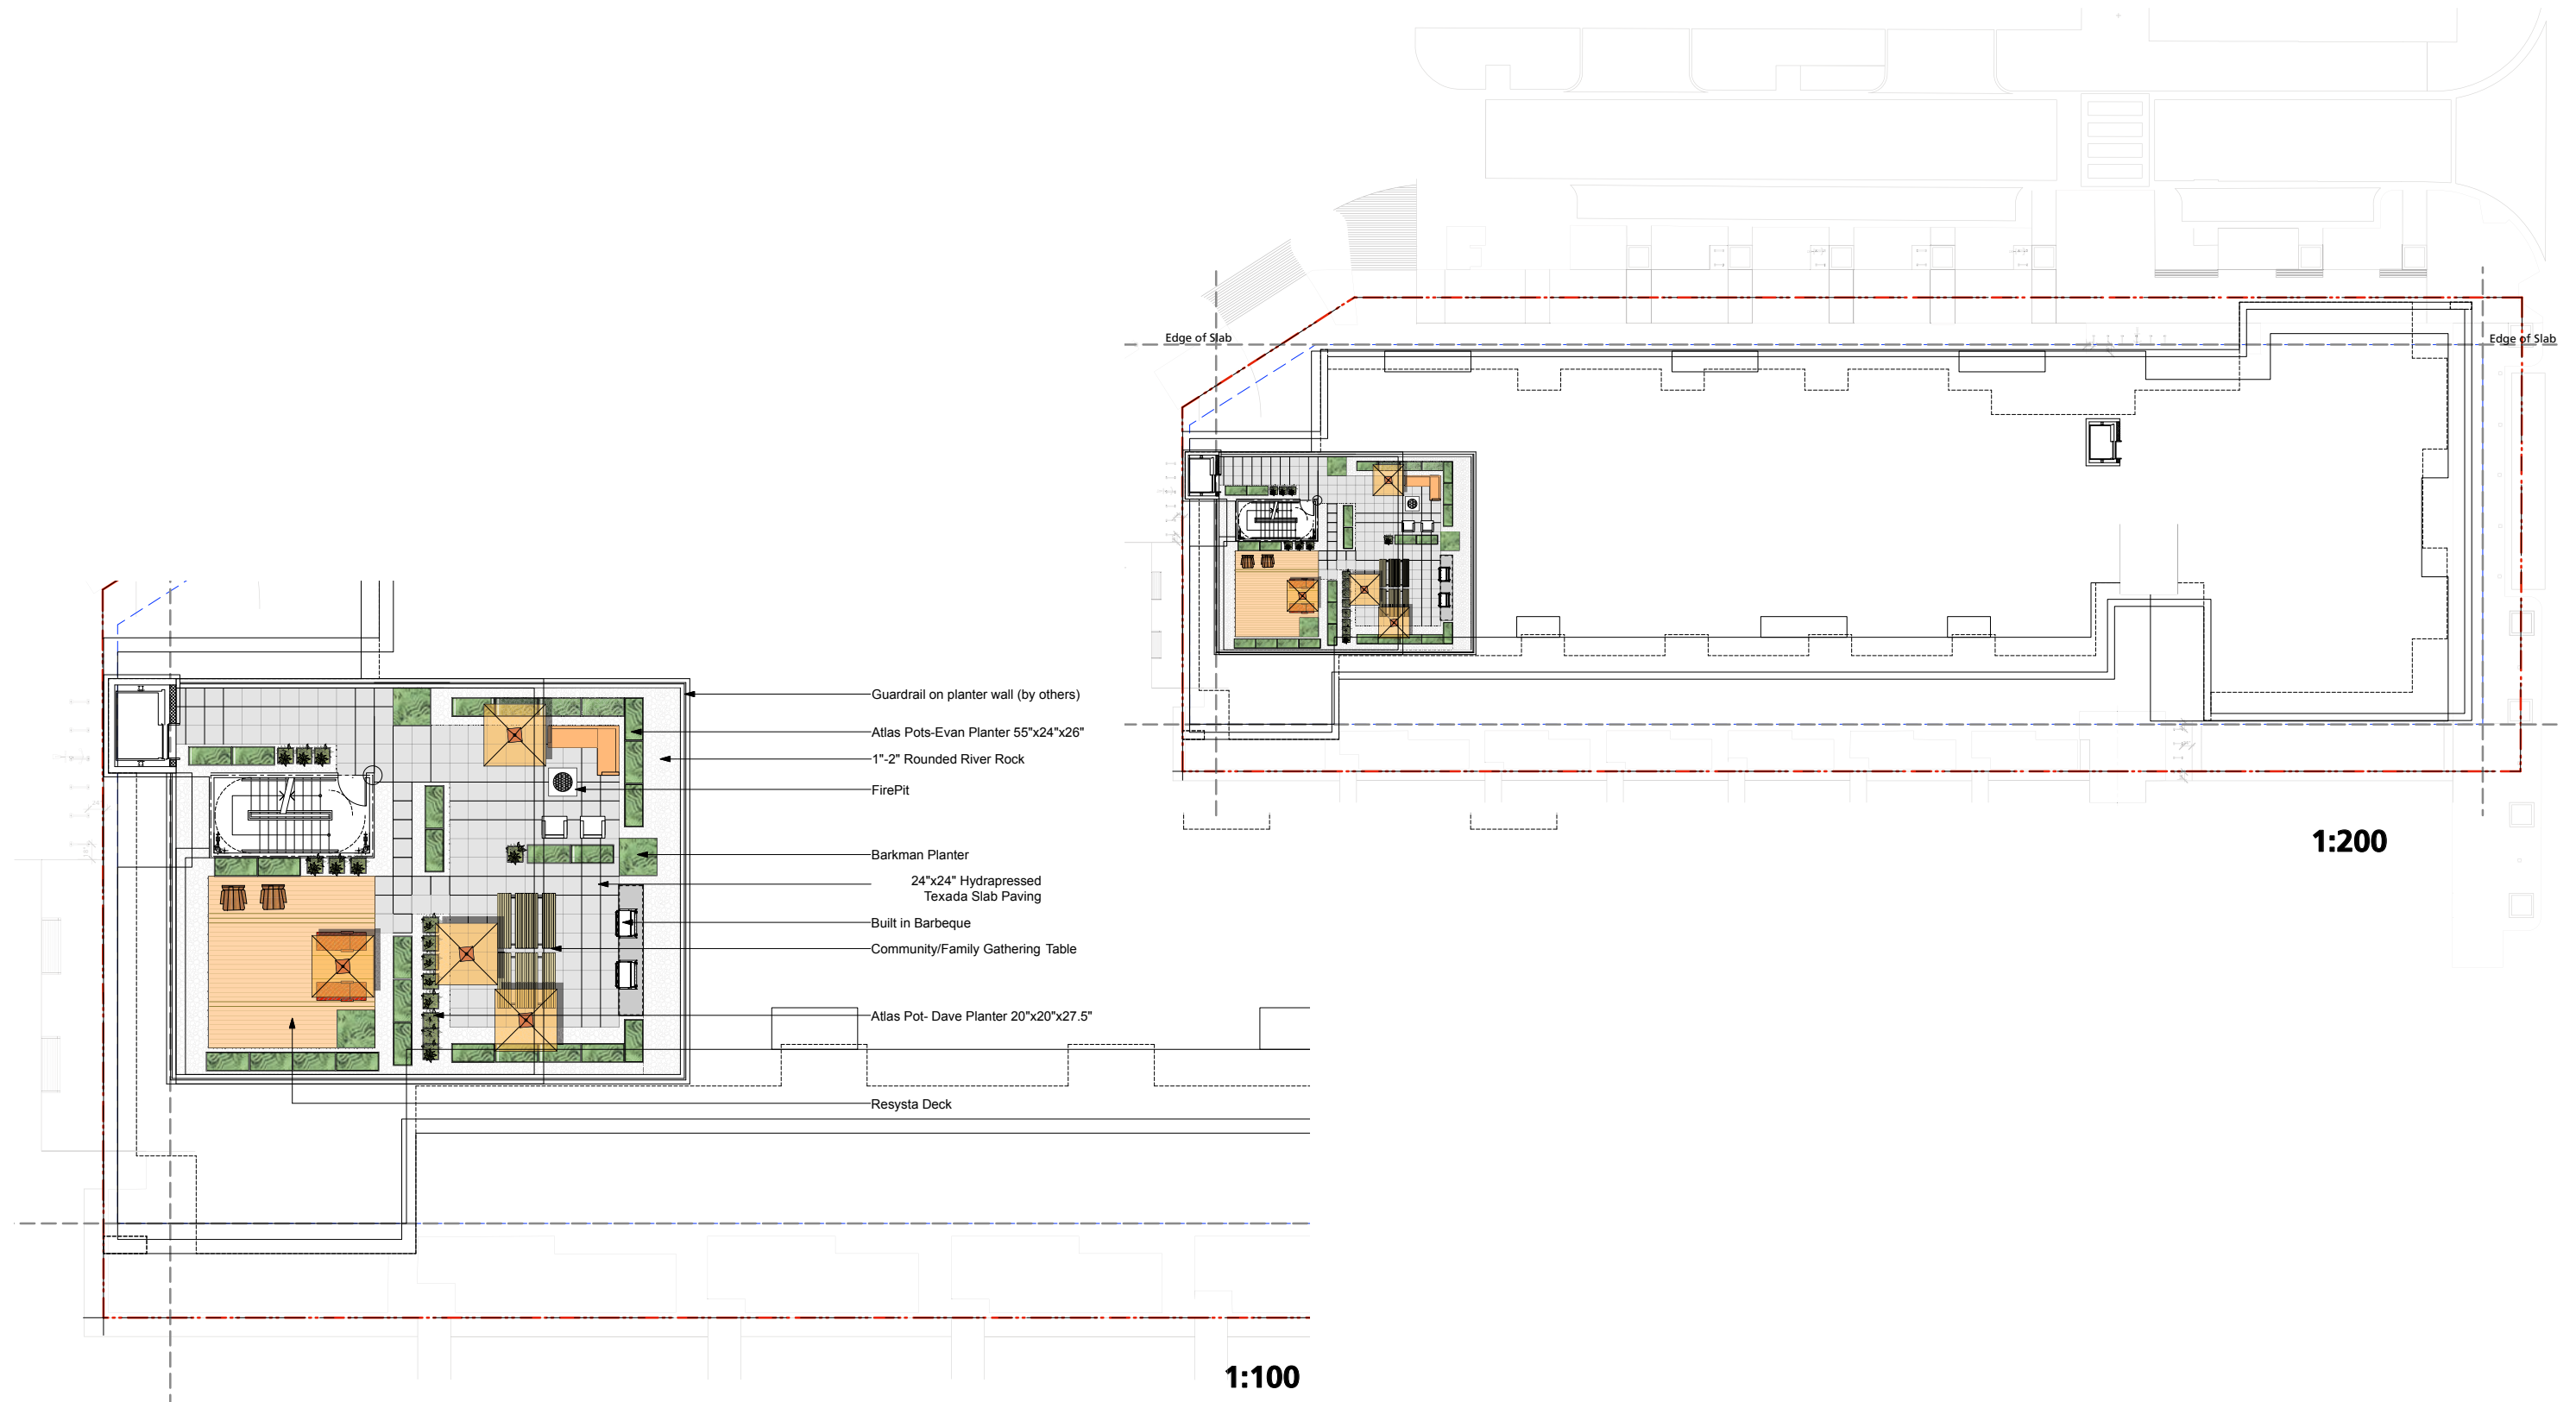

LANDSCAPE
LEVEL ROOF - LAYOUT

AUDP SUBMISSION
MIXED USE BUILDING - LOT E - SOUTH CAMPUS
May 7, 2015

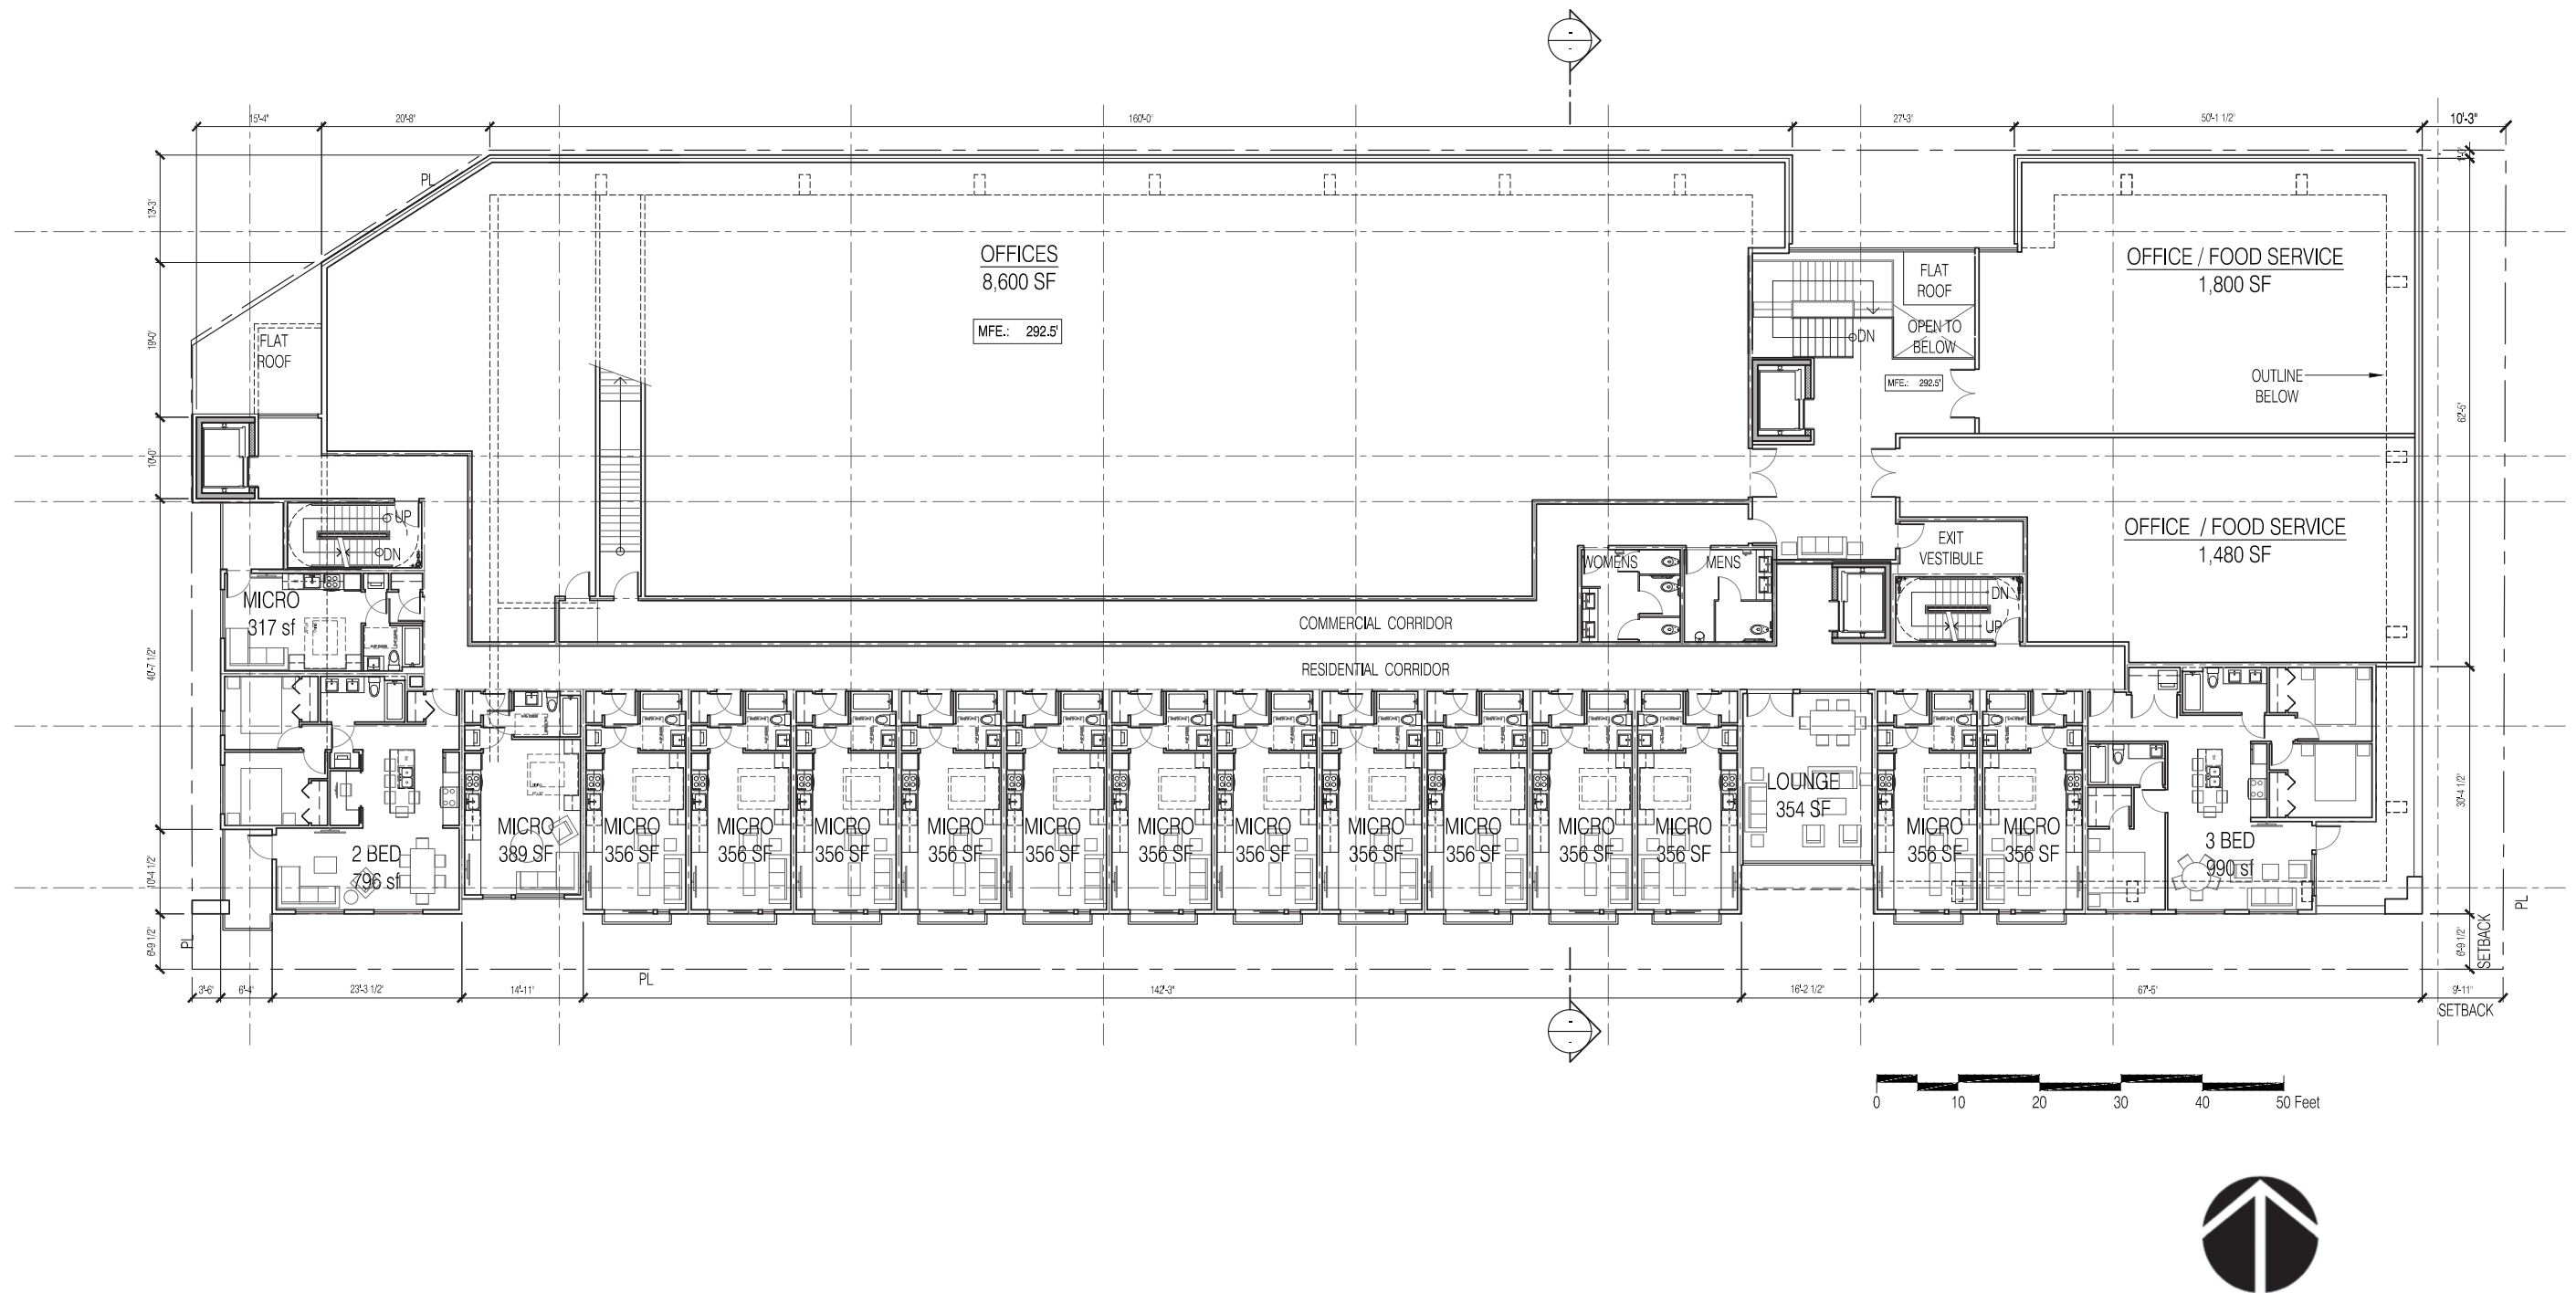

PLANS - LEVEL 2

AUDP SUBMISSION
 MIXED USE BUILDING - LOT E - SOUTH CAMPUS
 May 7, 2015