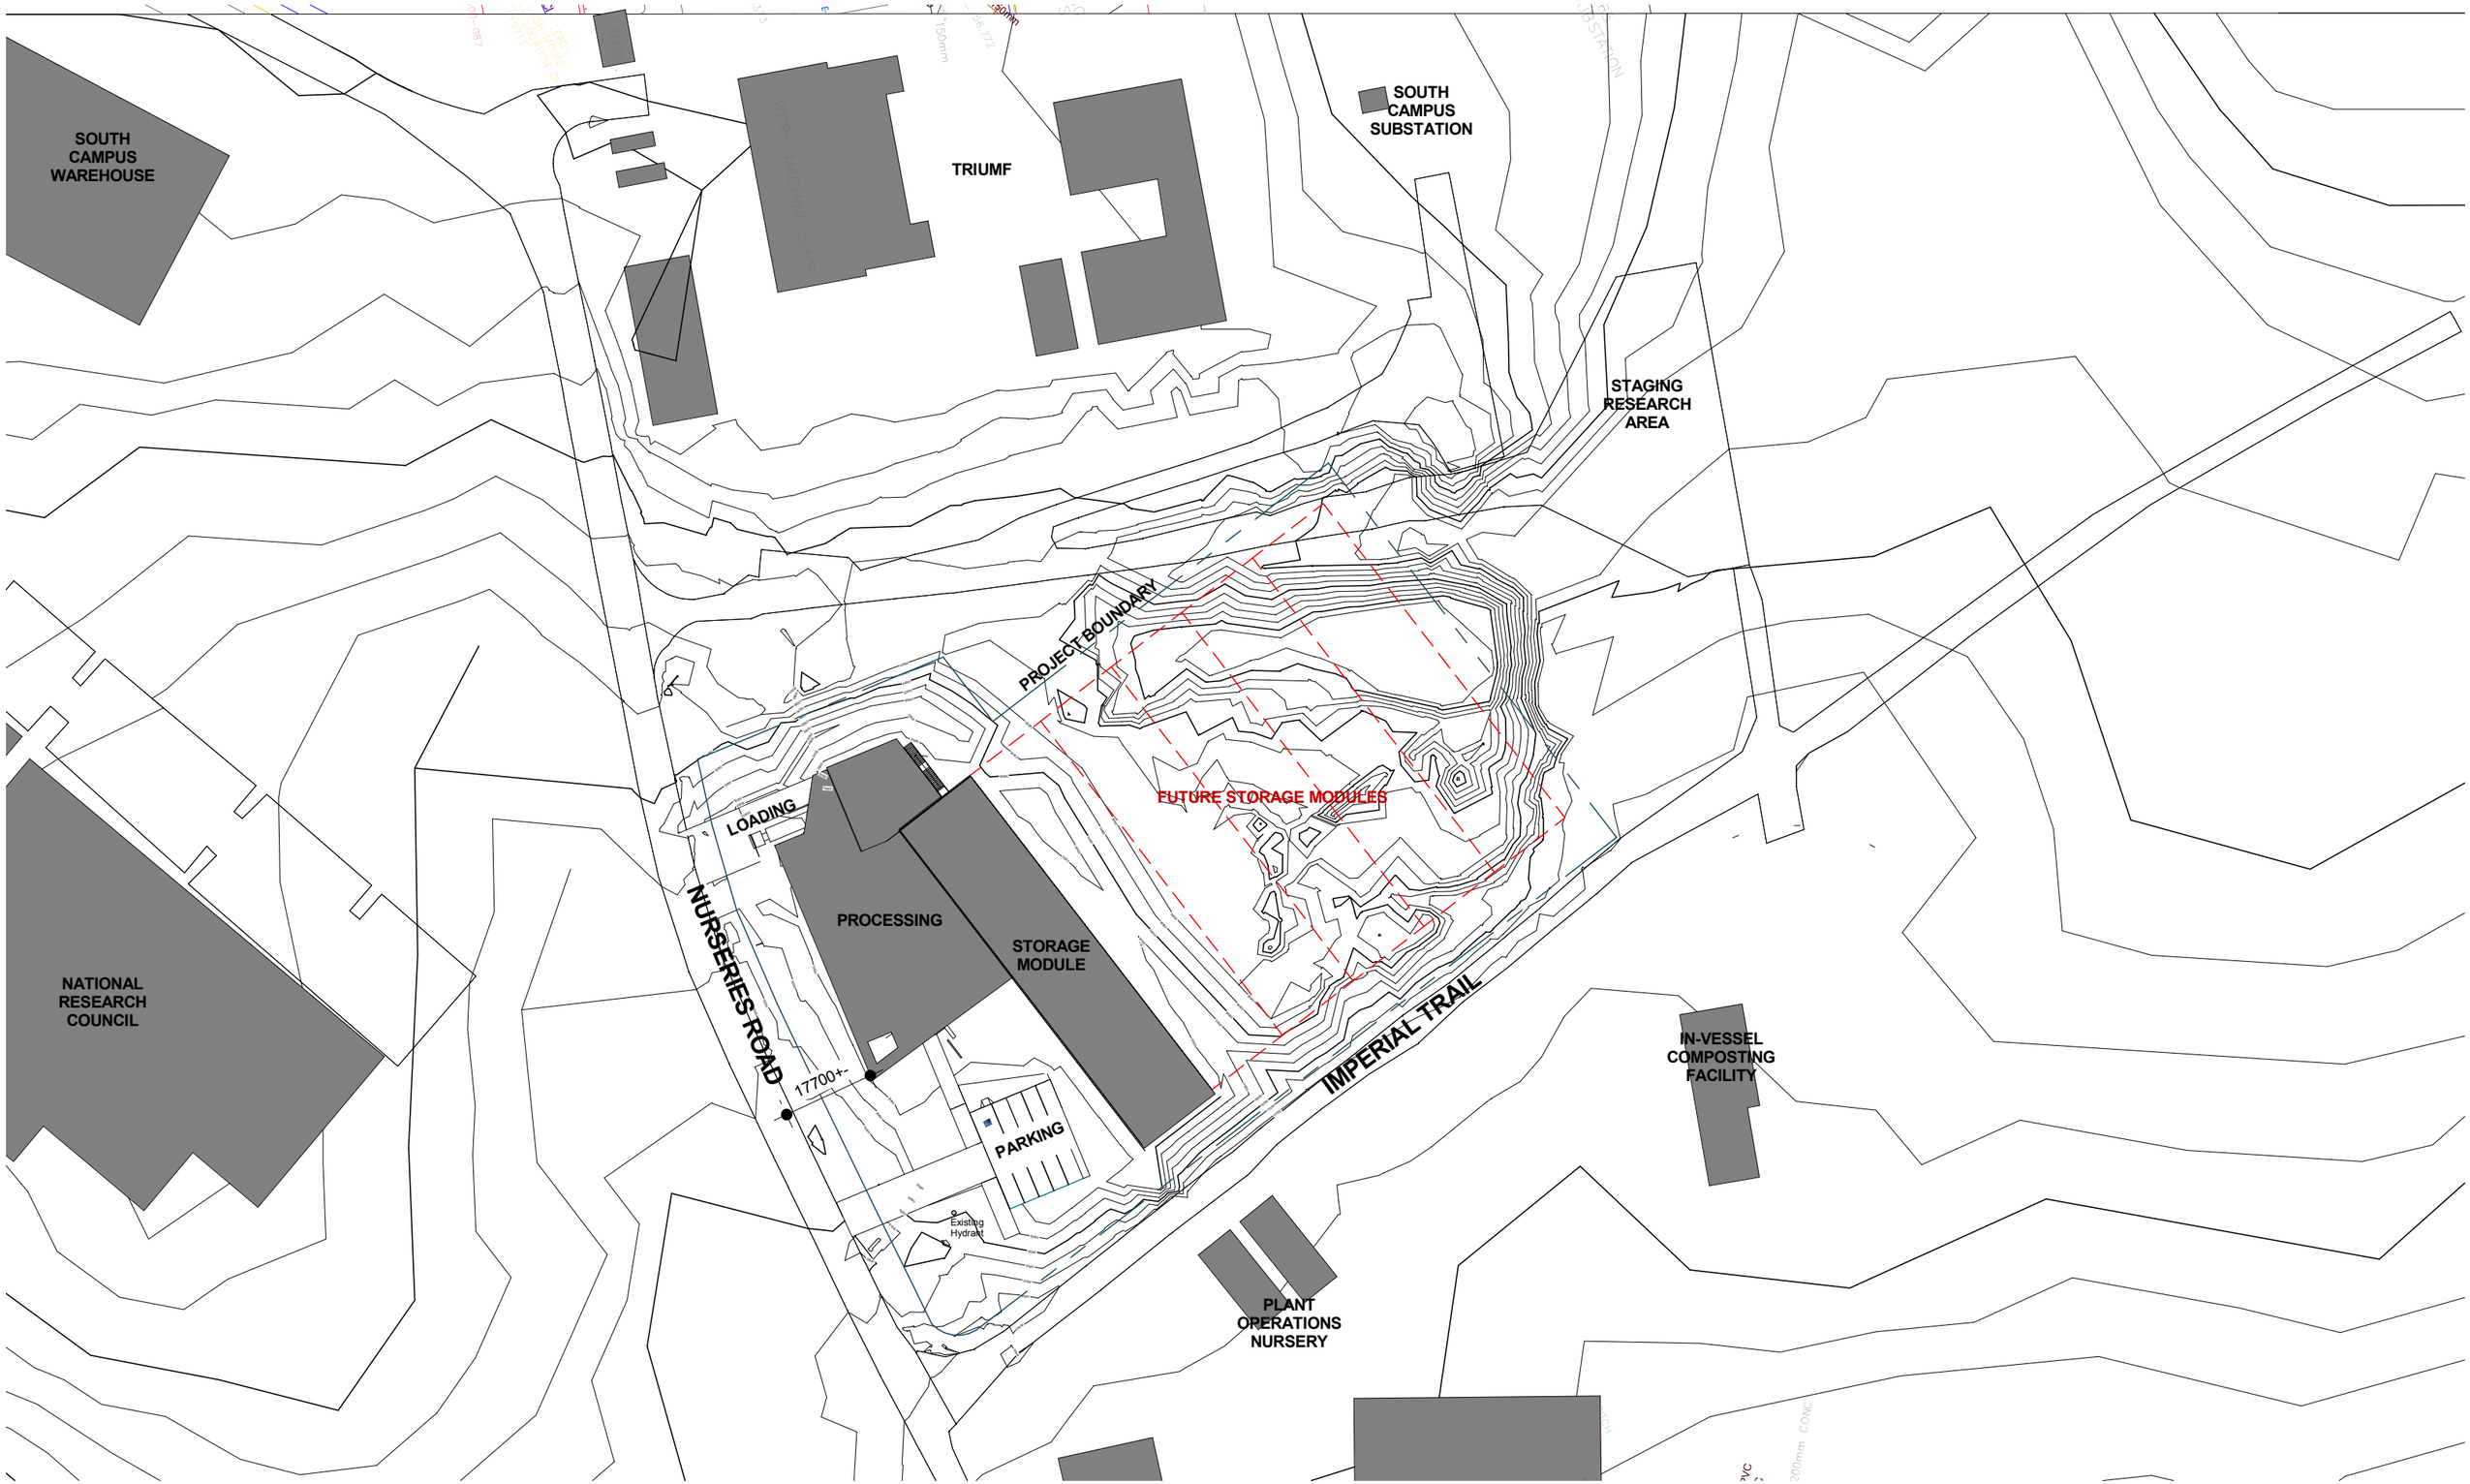
SOUTH CAMPUS WAREHOUSE
TRIUMF
SOUTH CAMPUS SUBSTATION
STAGING RESEARCH AREA
PROJECT BOUNDARY
FUTURE STORAGE MODULES
LOADING
PROCESSING
STORAGE MODULE
NURSERIES ROAD
17700+-
PARKING
Existing Hydrant
IMPERIAL TRAIL
NATIONAL RESEARCH COUNCIL
IN-VESSEL COMPOSTING FACILITY
PLANT OPERATIONS NURSERY

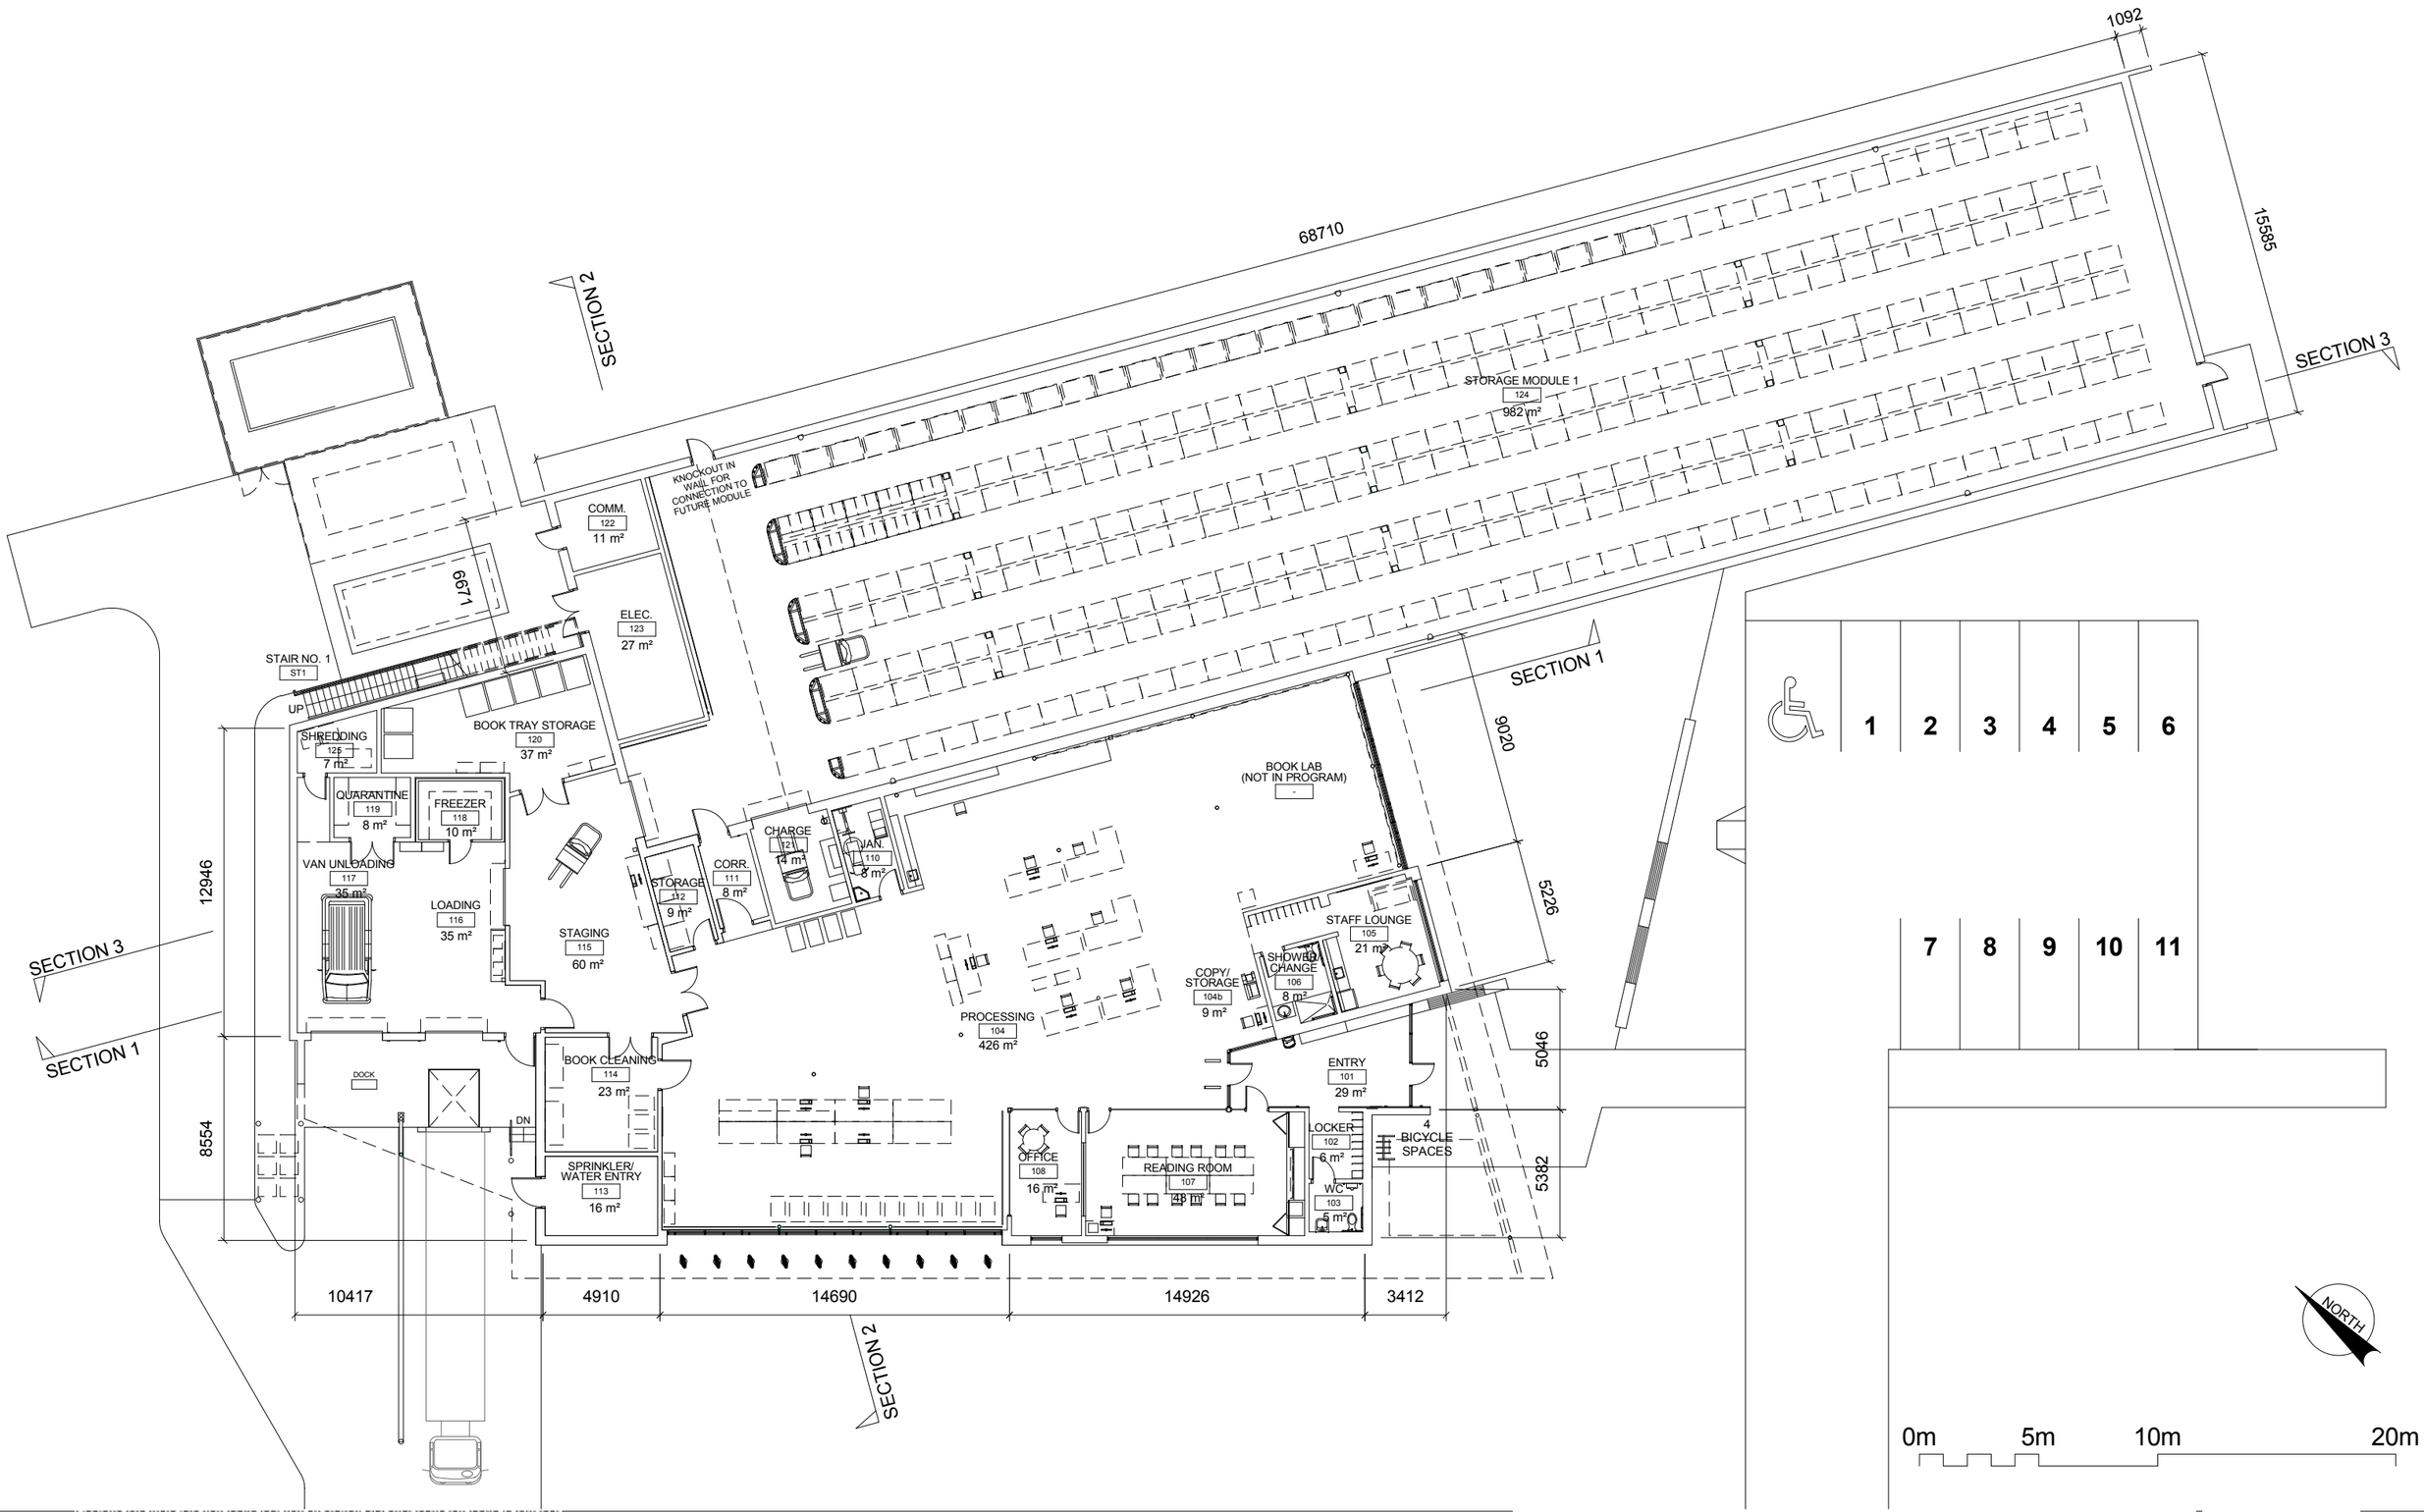


# UBC INTEGRATED RESEARCH LIBRARY

FLOOR PLAN LEVEL 1

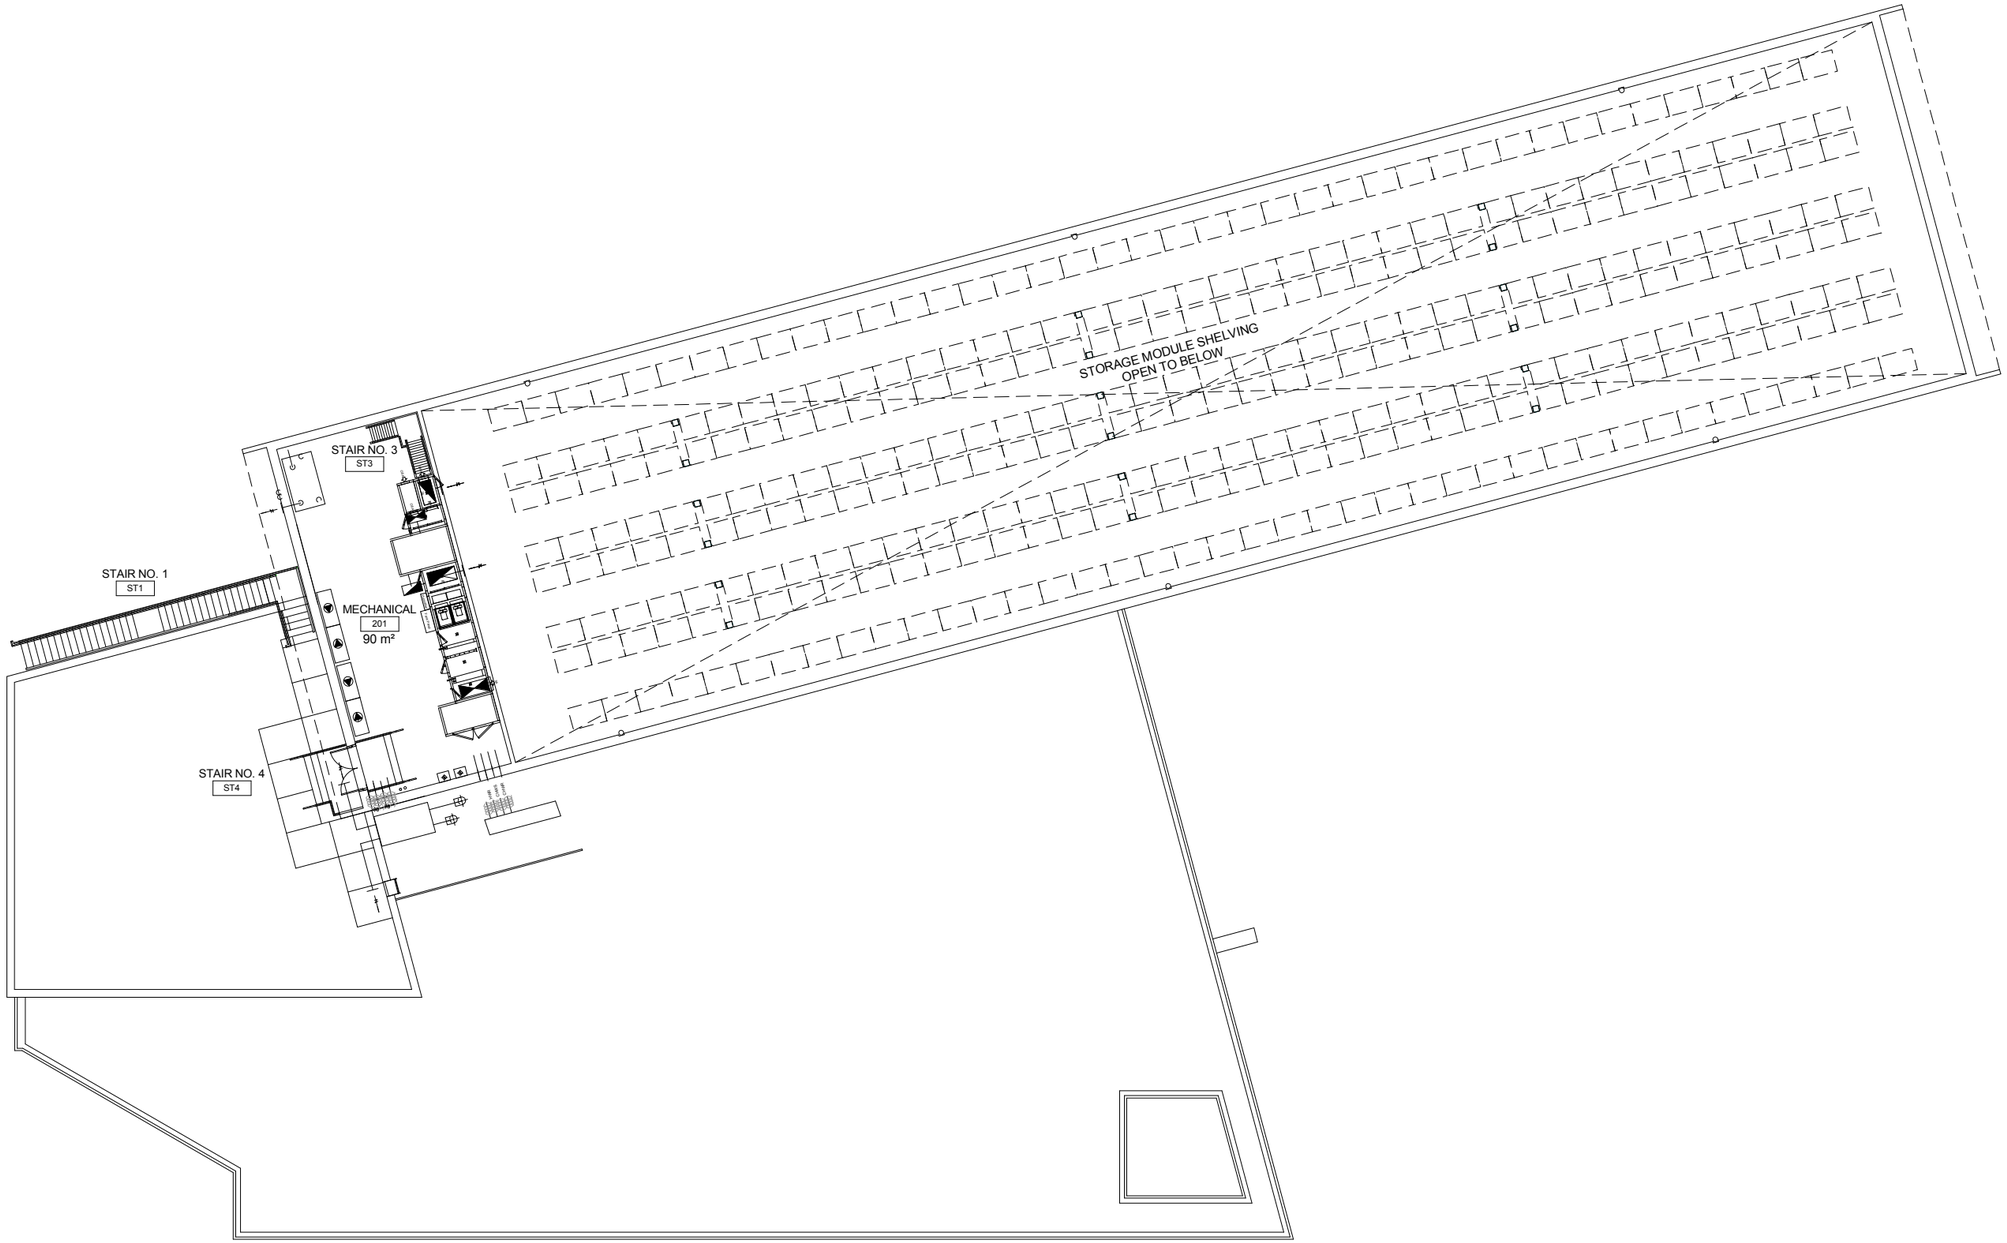
STORAGE MODULE SHELVING
OPEN TO BELOW
STAIR NO. 3
ST3
STAIR NO. 1
ST1
MECHANICAL
201
90 m²
STAIR NO. 4
ST4

NORTH

0m 5m 10m 20m

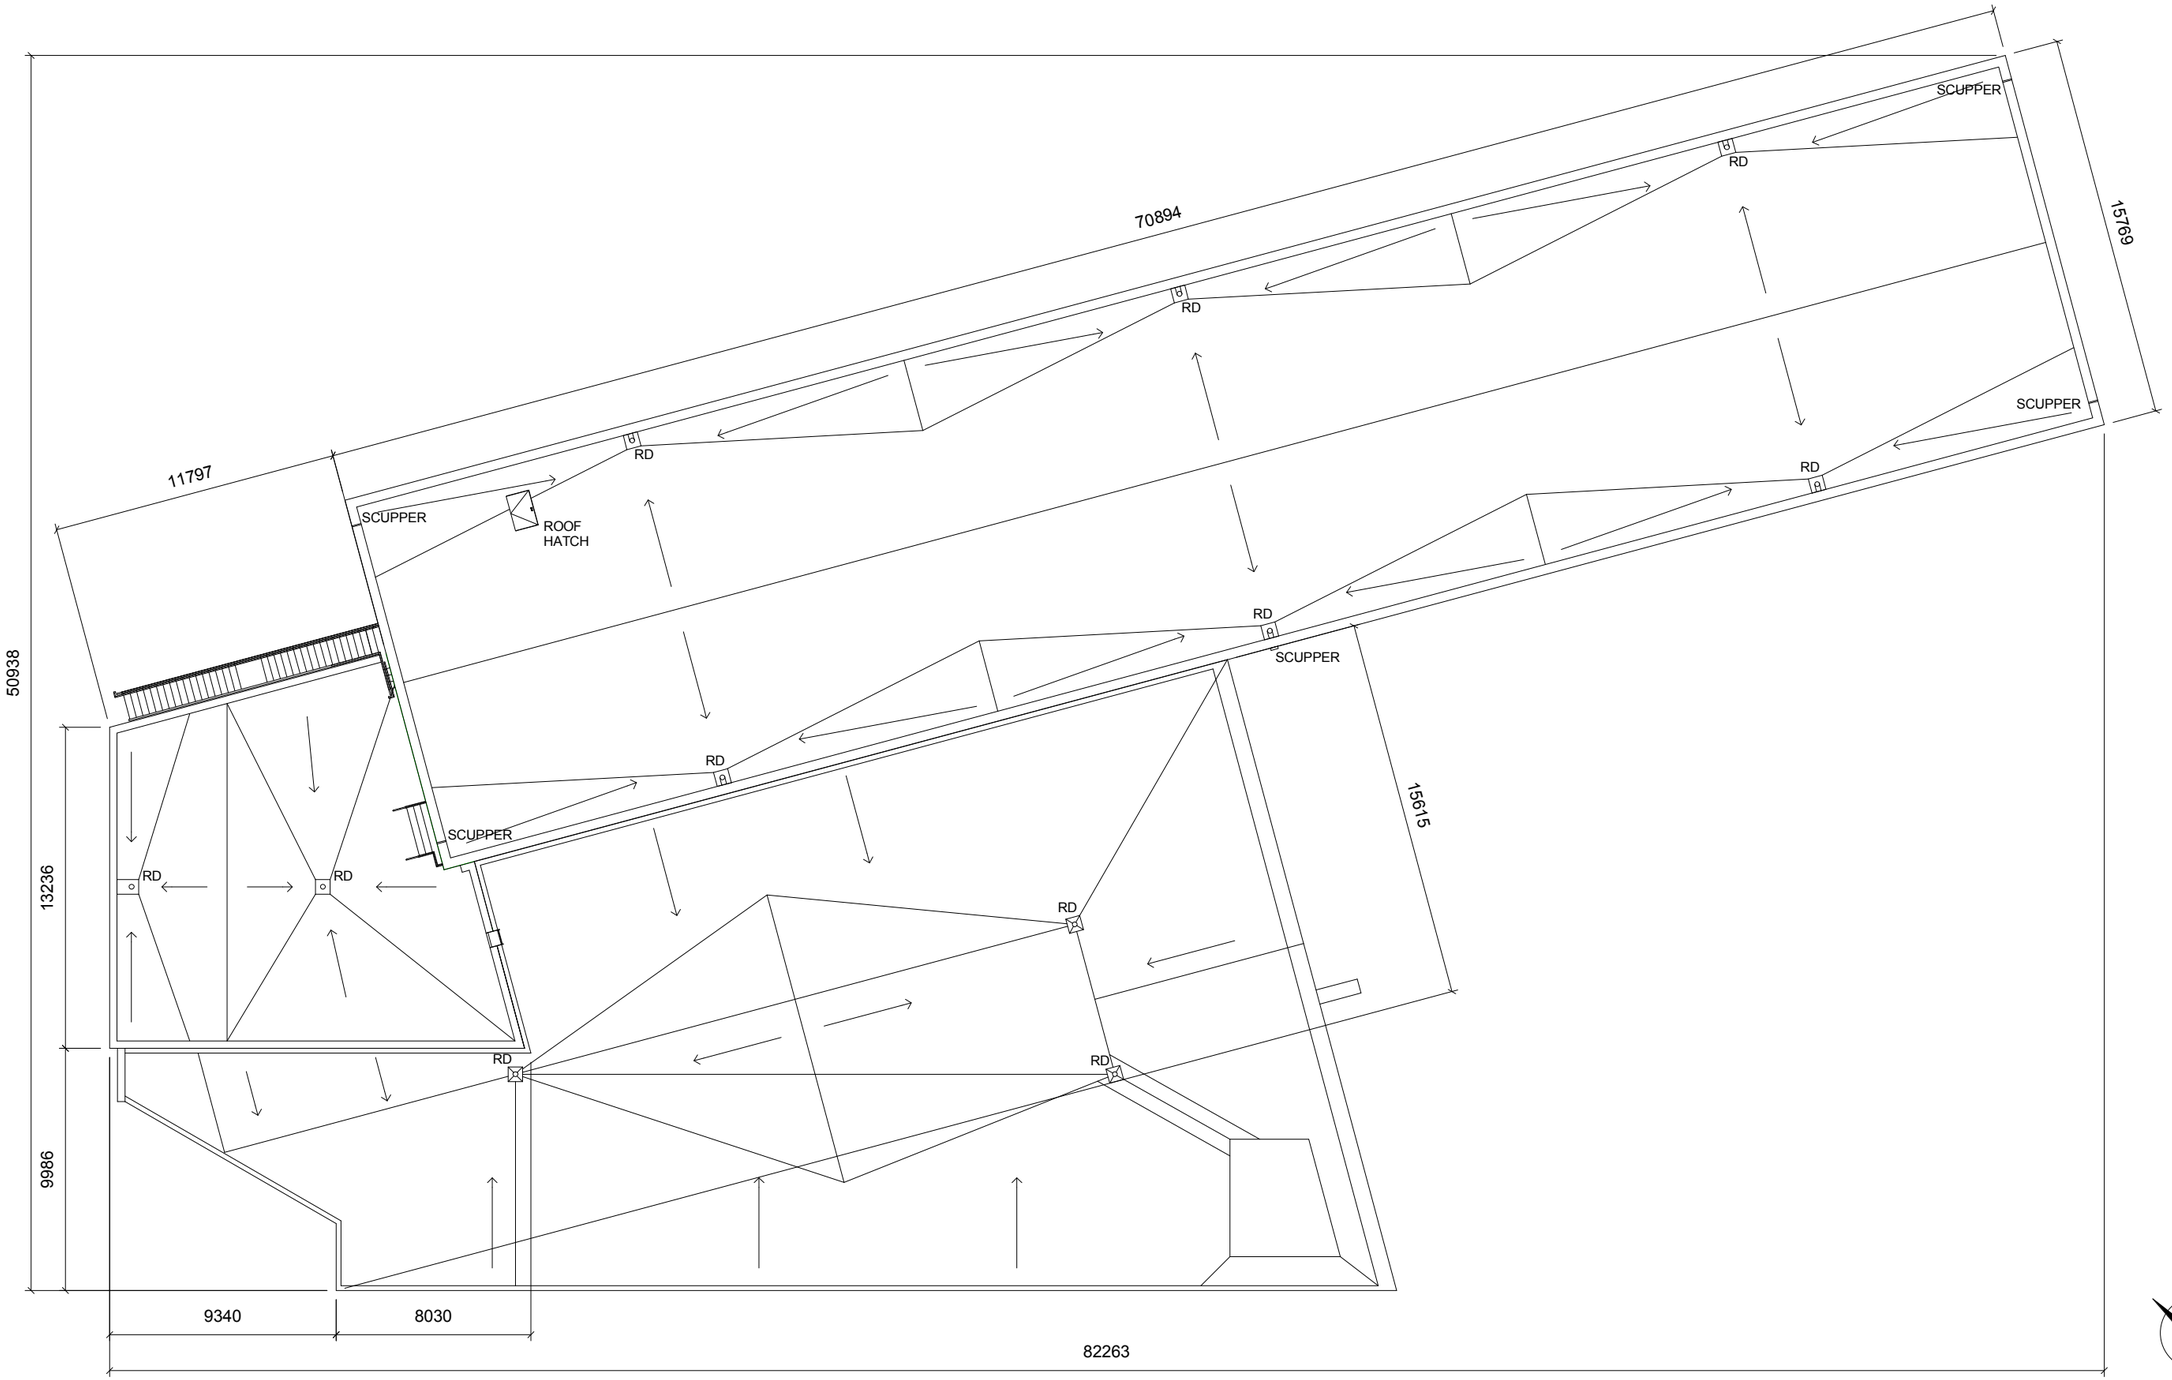
70894
15769
11797
50938
13236
9986
15615
9340
8030
82263
SCUPPER
RD
ROOF
HATCH
NORTH

0m 5m 10m 20m