A
B
C
D
E
F
G
1
2
3
4
5
6
2000
15800
20955
19875
6150
21220
3000
970
12000
2030
33400
A/A2.01
B/A2.02
NORTH
SOUTH
WEST
EAST
UBC VARSITY LOCKER ROOM
UBC VARSITY LOCKER ROOM
MECHANICAL
WC
MEDIA FIELD LINK
VIDEO PRODUCTION
ELECTRICAL
LAUNDRY
W
D
SPACESAVER
OFFICE
FUTURE SUB-AIR MECHANICAL
MULTIPURPOSE ROOM
CORRIDOR
STORAGE/ RECYCLING
LOADING BAY
UBC VISITORS LOCKER ROOM
STORAGE
PHYSIO
MEDIA ENTRY
COMMUNICATIONS ROOM
FACILITIES MANAGER
LOBBY
ENEV
UP
COVERED ENTRY
UBC VISITORS LOCKER ROOM
OFFICE
UBC PUBLIC LOCKER ROOM
OFFICE
UBC PUBLIC LOCKER ROOM
OFFICE
COACH 1
WC WOMEN
WC MEN
COACH 2
MULTIPURPOSE SPACE
BAR / CONCESSION
THUNDERBIRD PLAZA
UBC Hub
WFC Hub
SCALE 1: 250
0
1
5

Level 1 - Plan

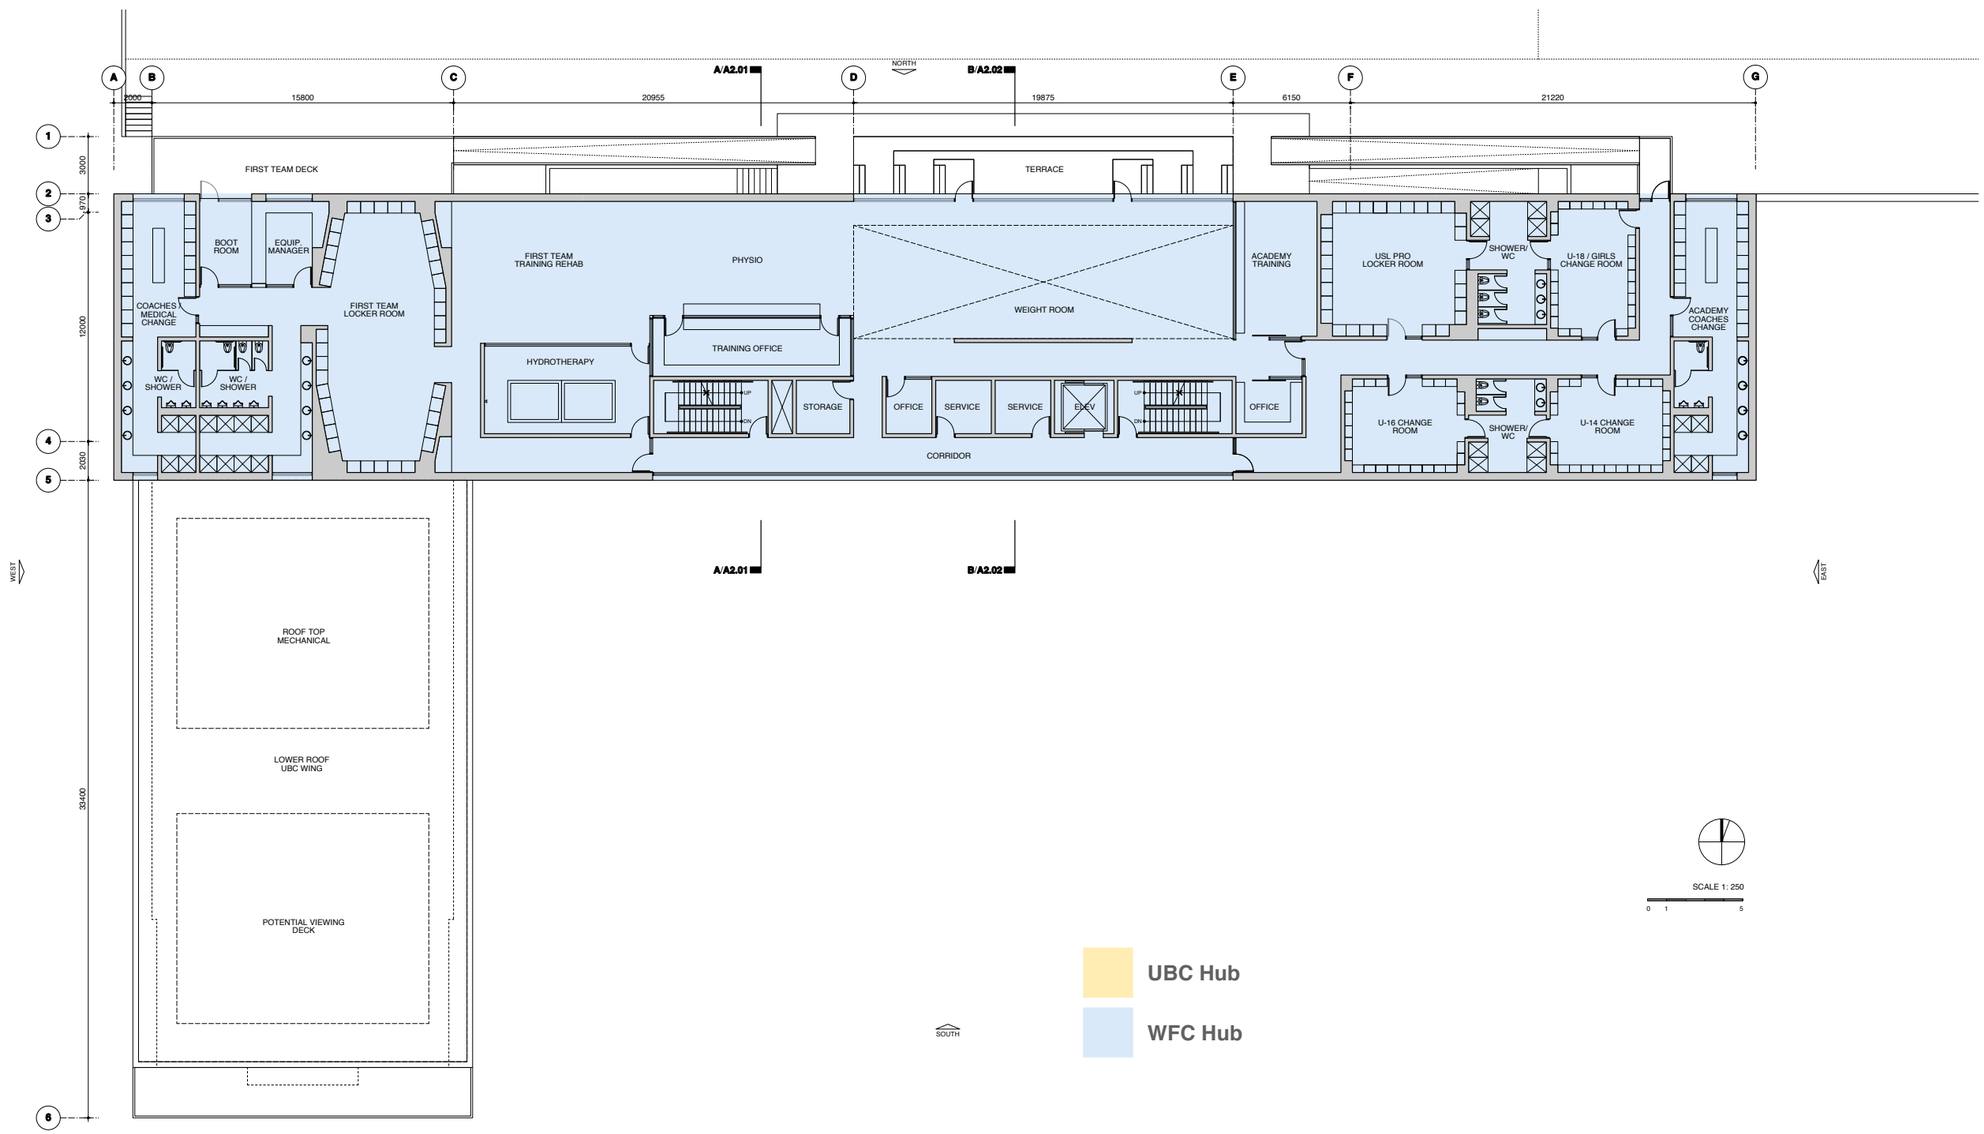

Level 2 - Plan

Development Permit Application / Advisory Urban Design Panel I NATIONAL SOCCER DEVELOPMENT CENTRE

31 October 2014

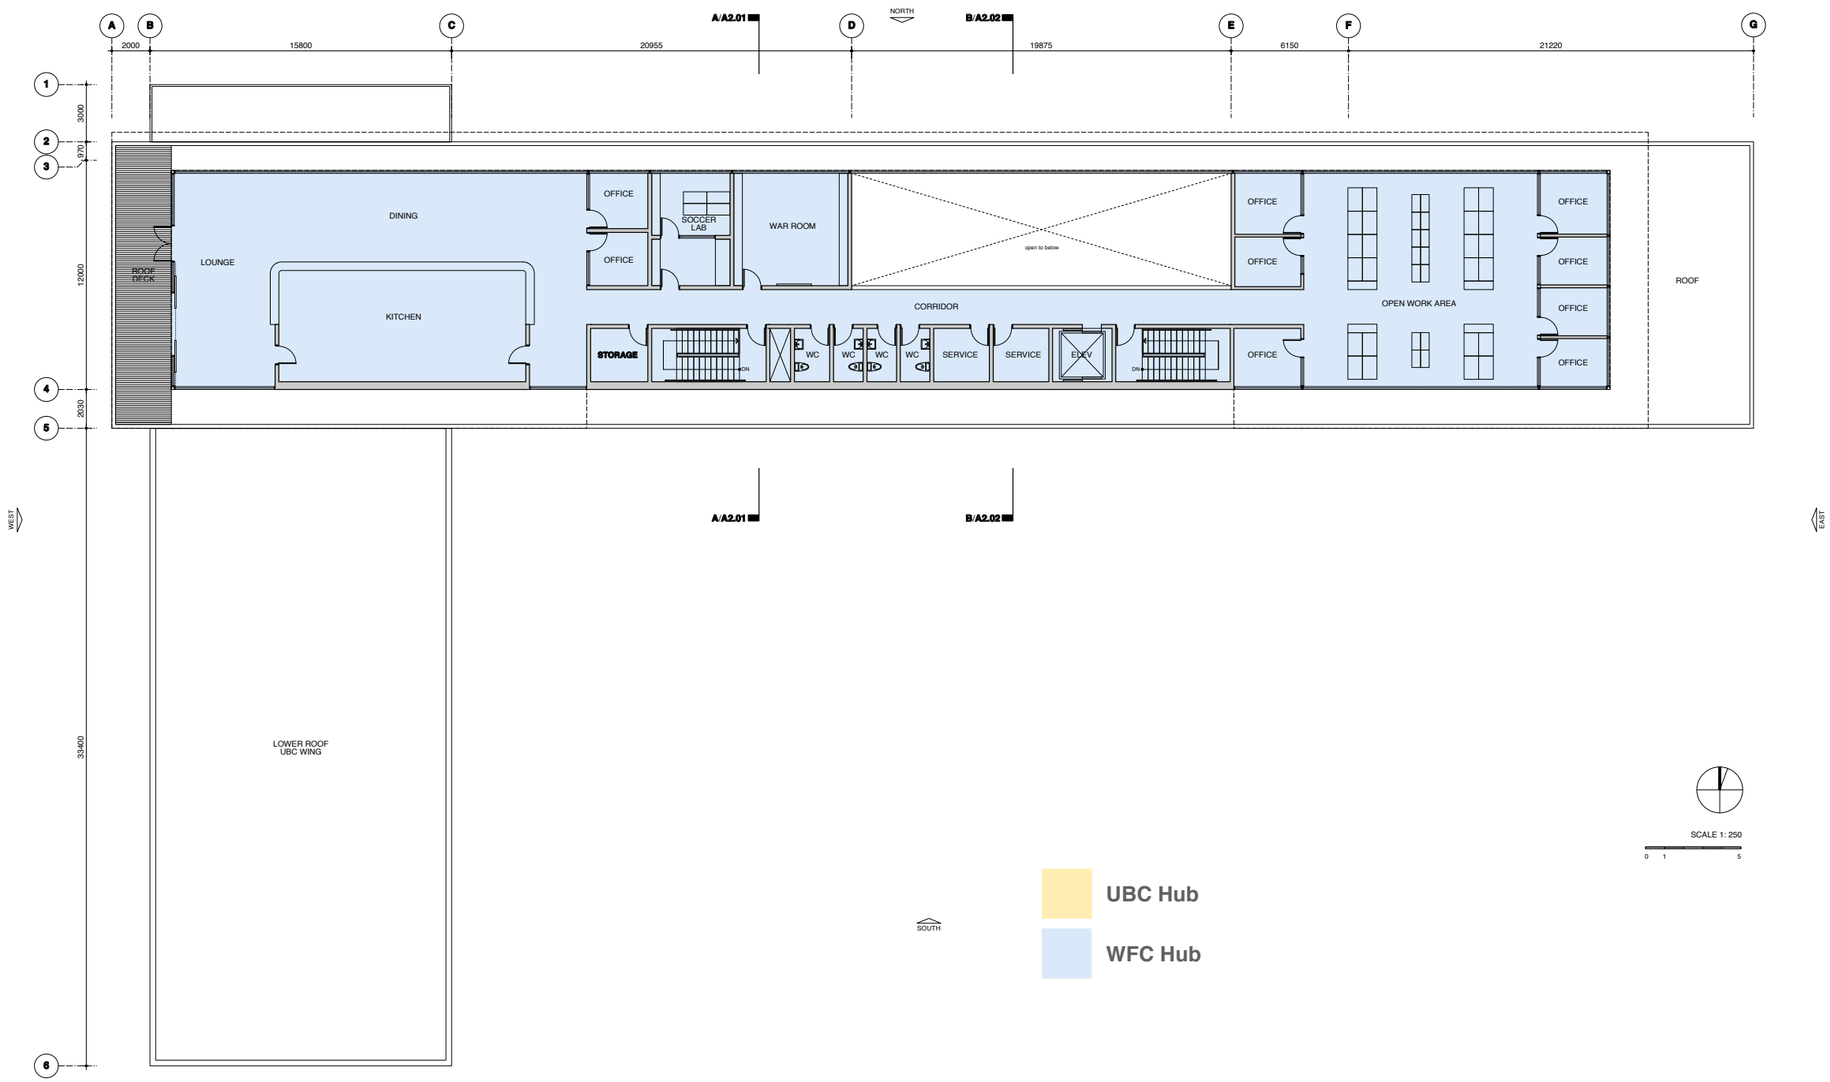

UBC Hub

WFC Hub

Level 3 - Plan

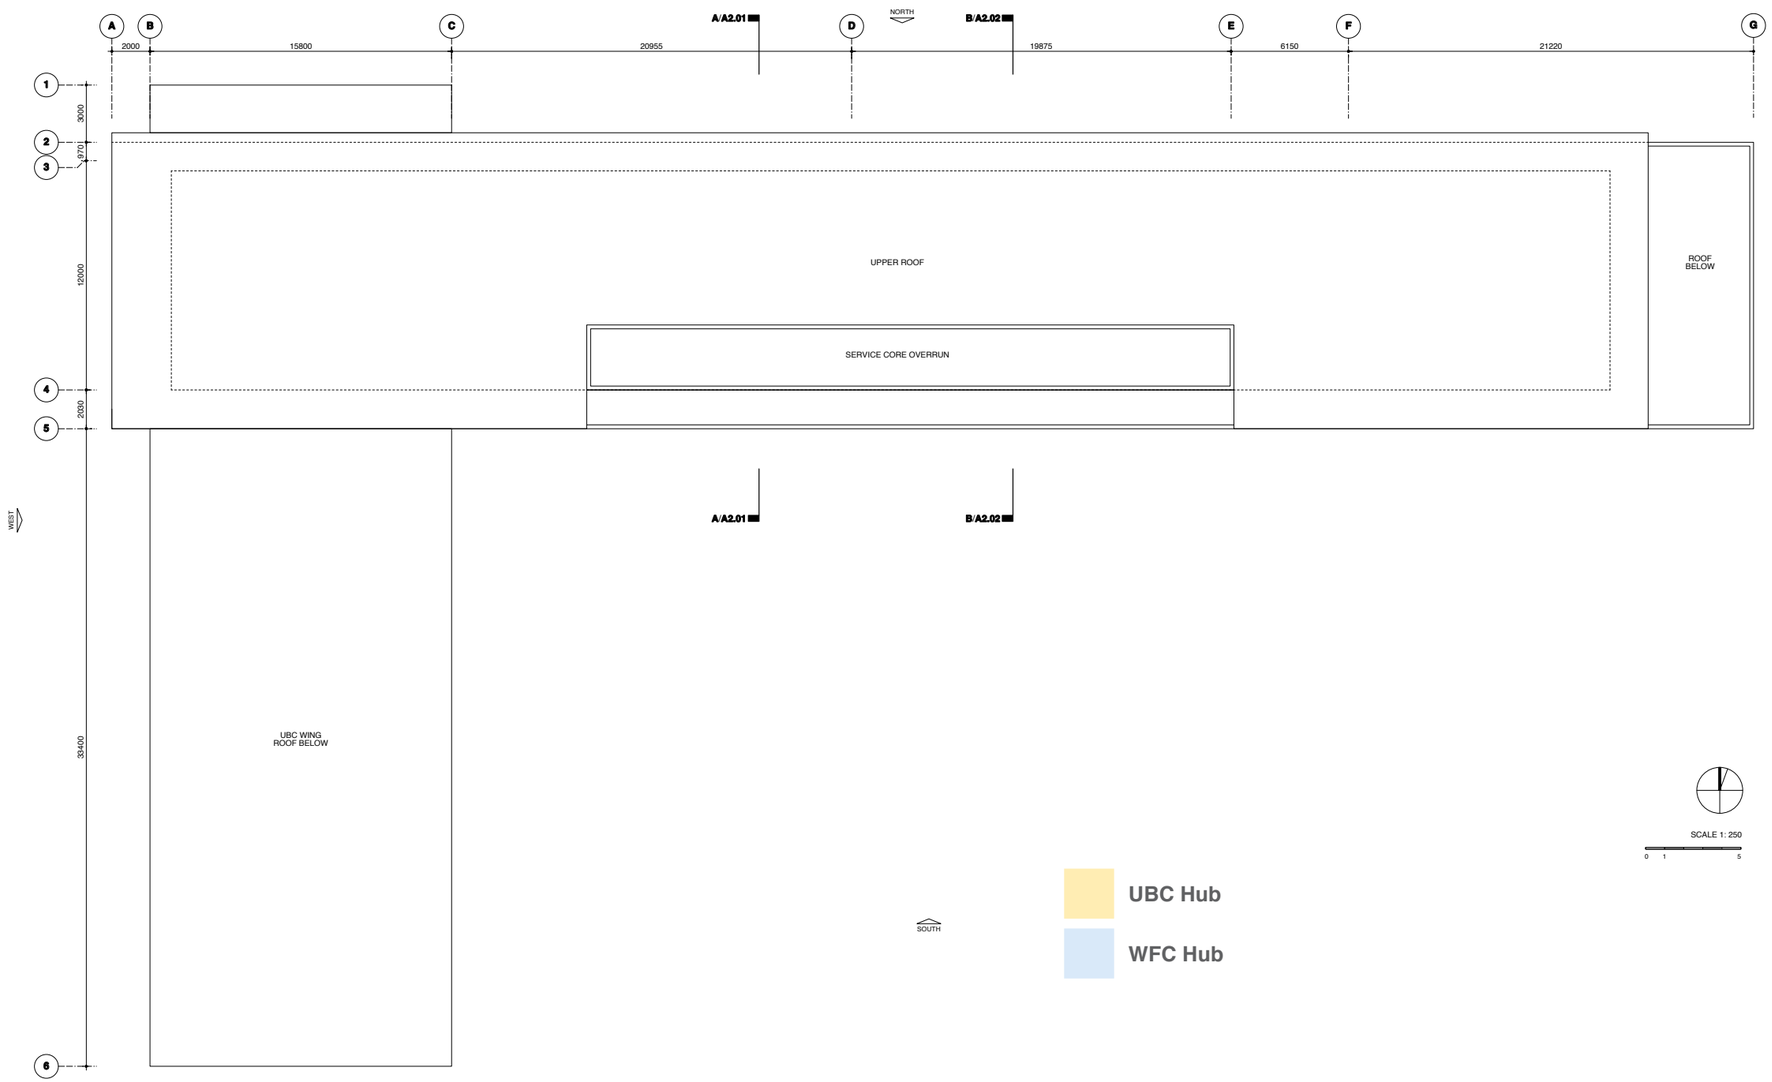

UBC Hub

WFC Hub

Roof Plan

Development Permit Application / Advisory Urban Design Panel I NATIONAL SOCCER DEVELOPMENT CENTRE

31 October 2014