

REVISIONS

NO.	DATE	DESCRIPTION
01	AUGUST 18, 2017	DEVELOPMENT PERMIT


ISSUED FOR DP
2017-08-18

MacInnes-Underground
Parking
UNIVERSITY
BOULEVARD, UBC


3d-Views-MacInnes
Field

DATE	8/17/2017 8:50:37 PM
DRAWN BY	Author
CHECKED BY	Checker
SCALE	
JOB NUMBER	1617


A-6.01

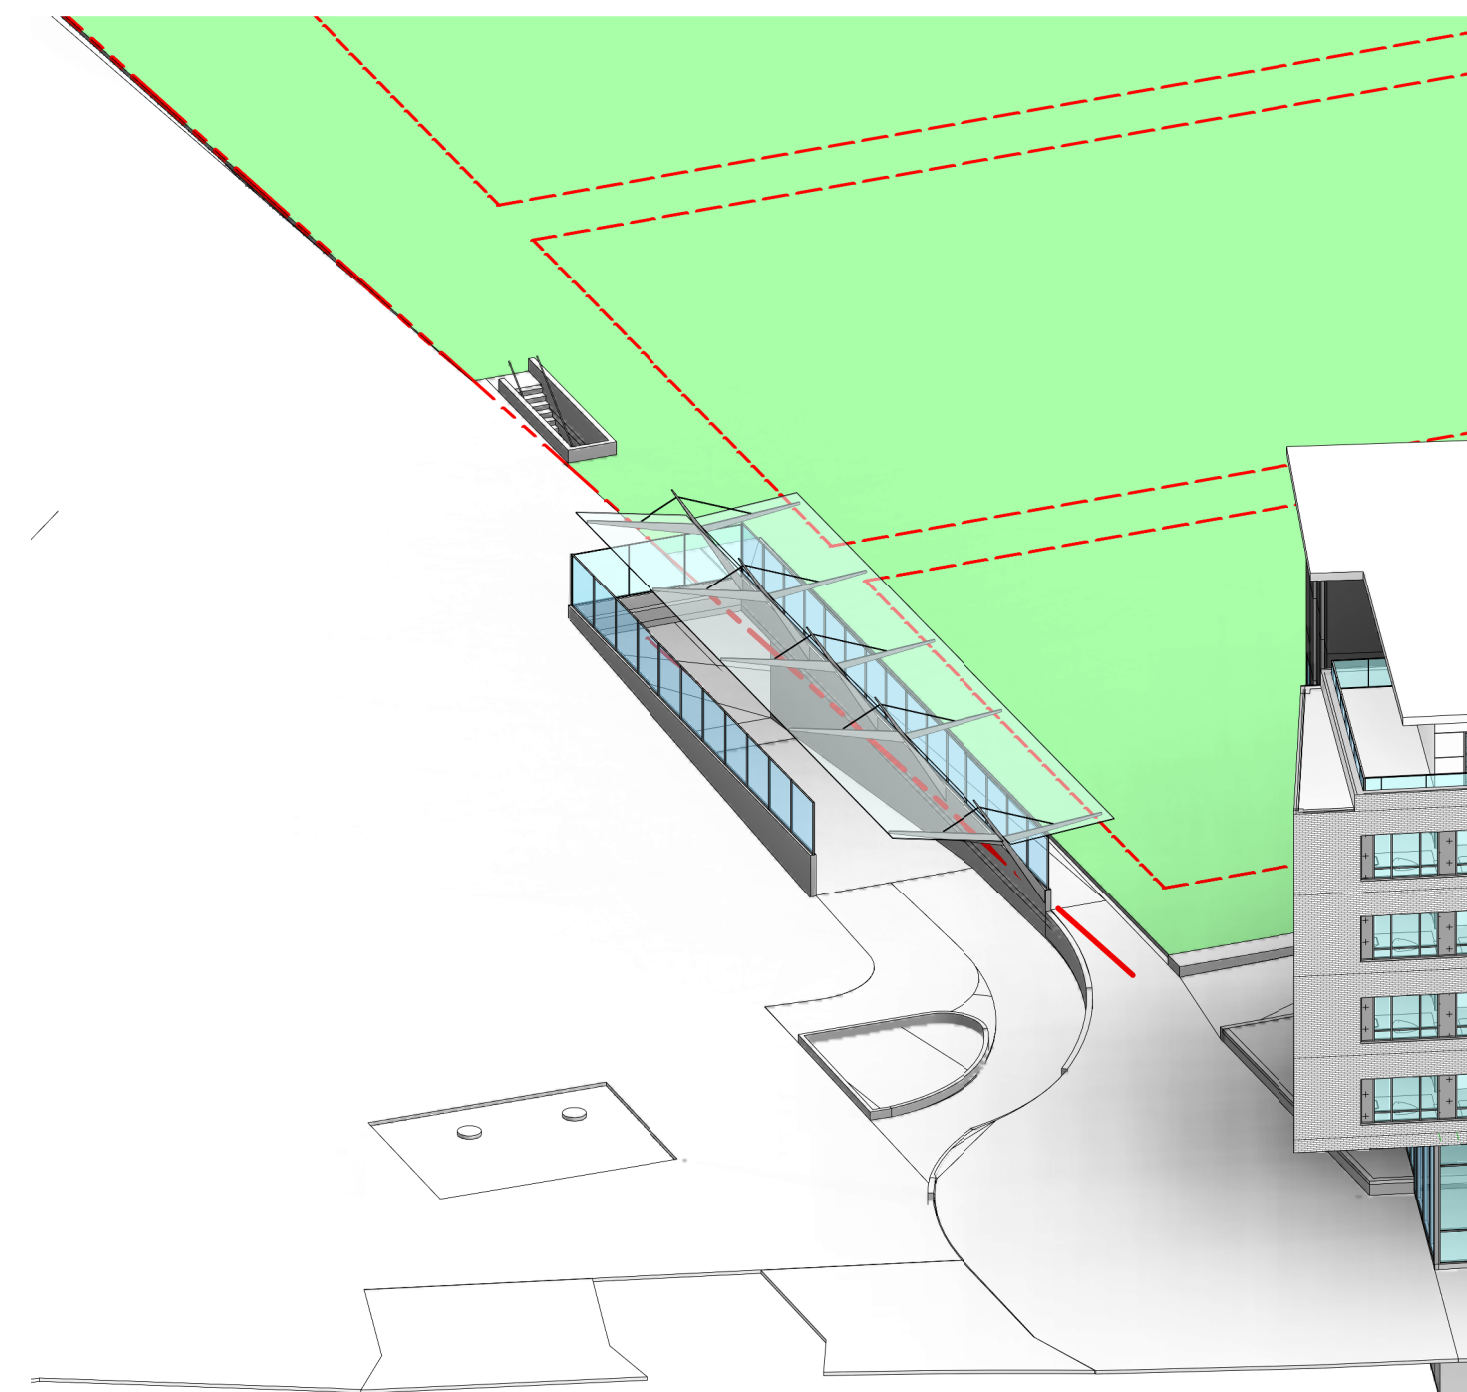


3 ENTRY RAMP

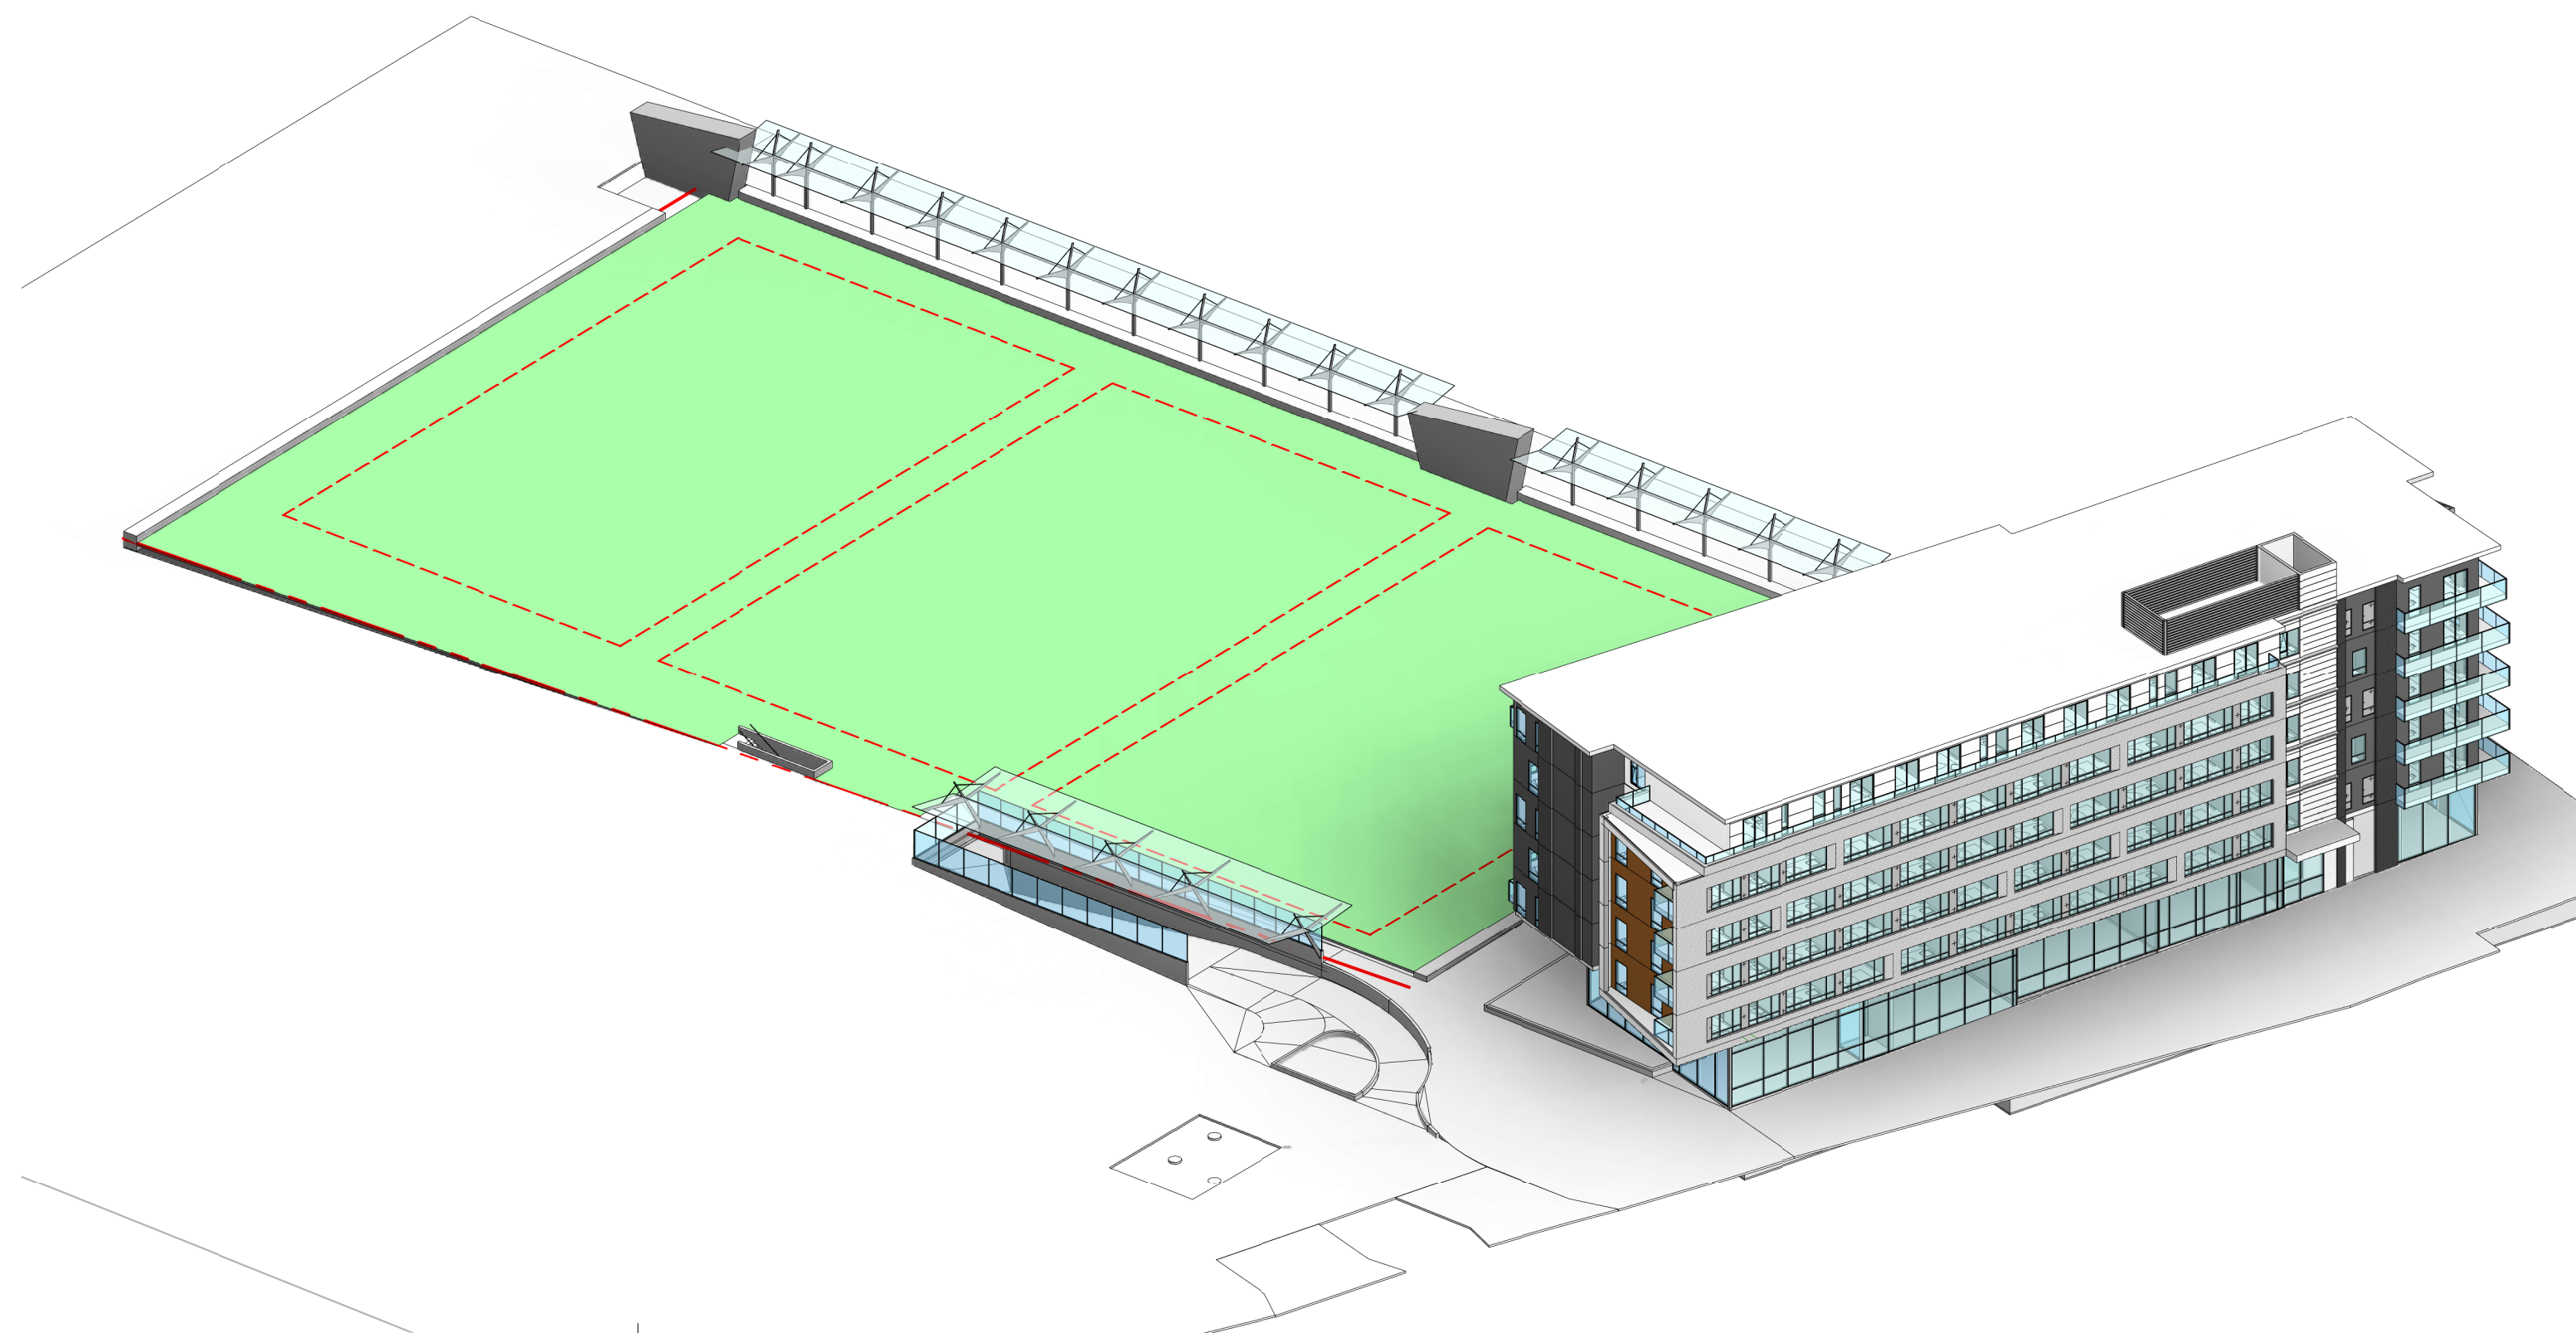


1 SOUTH-WEST-SIDE

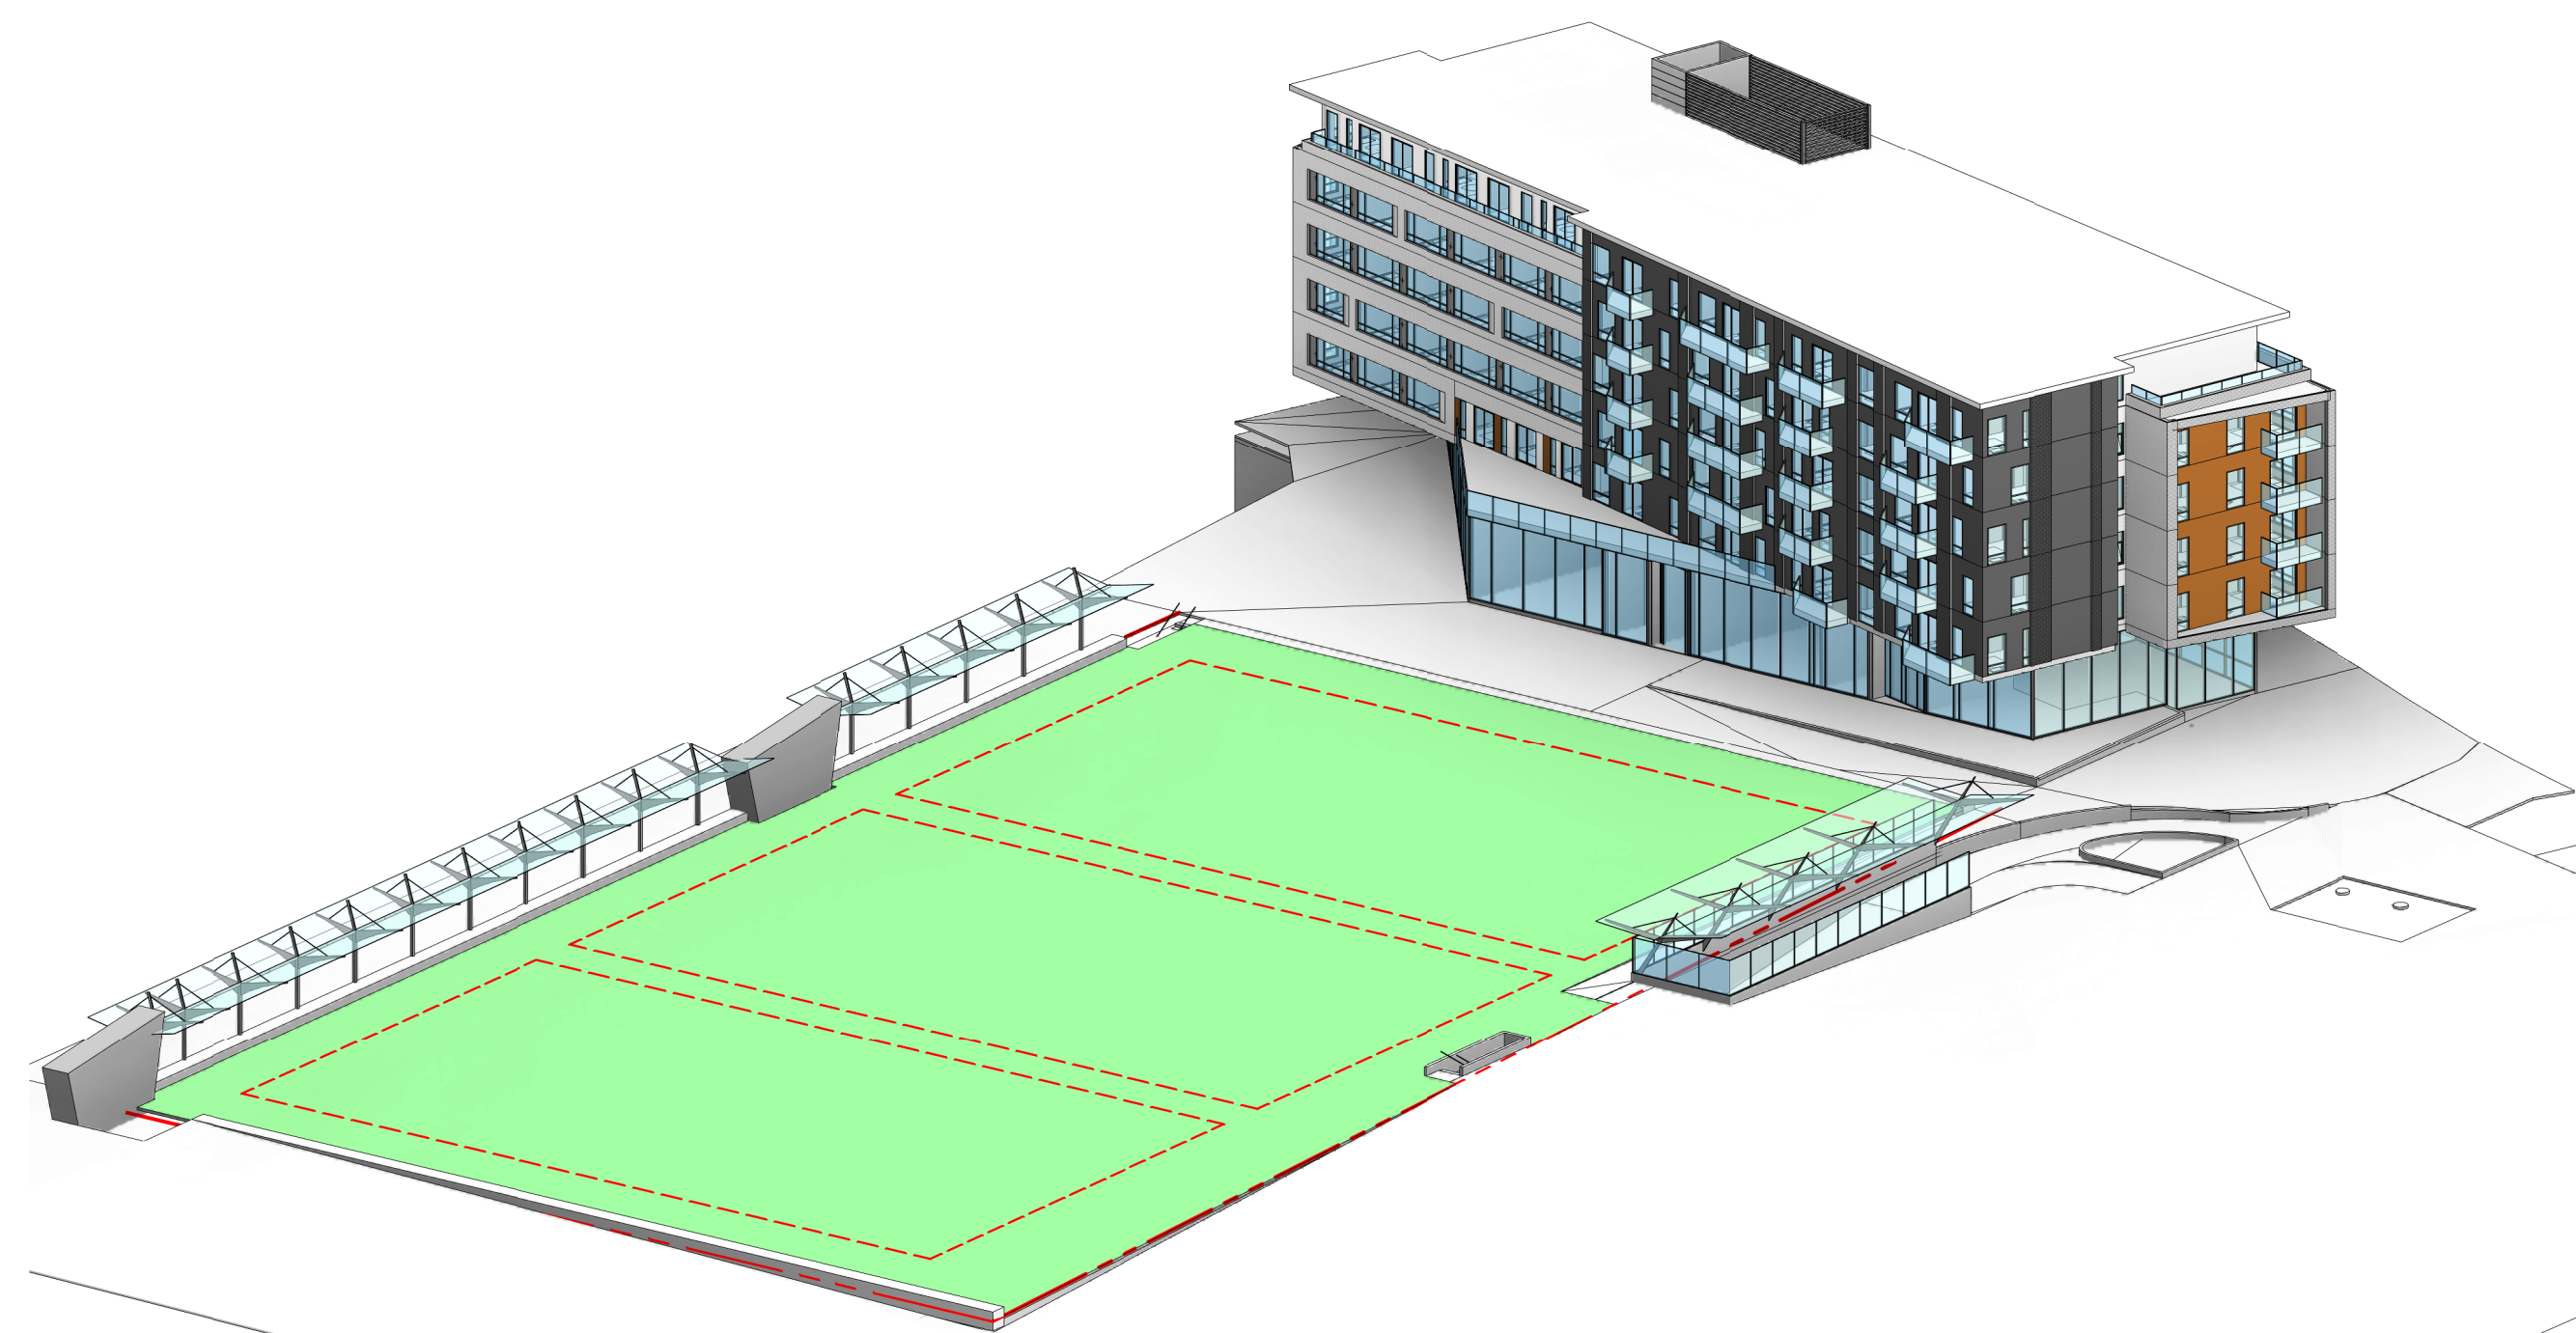


2 NORTH-WEST

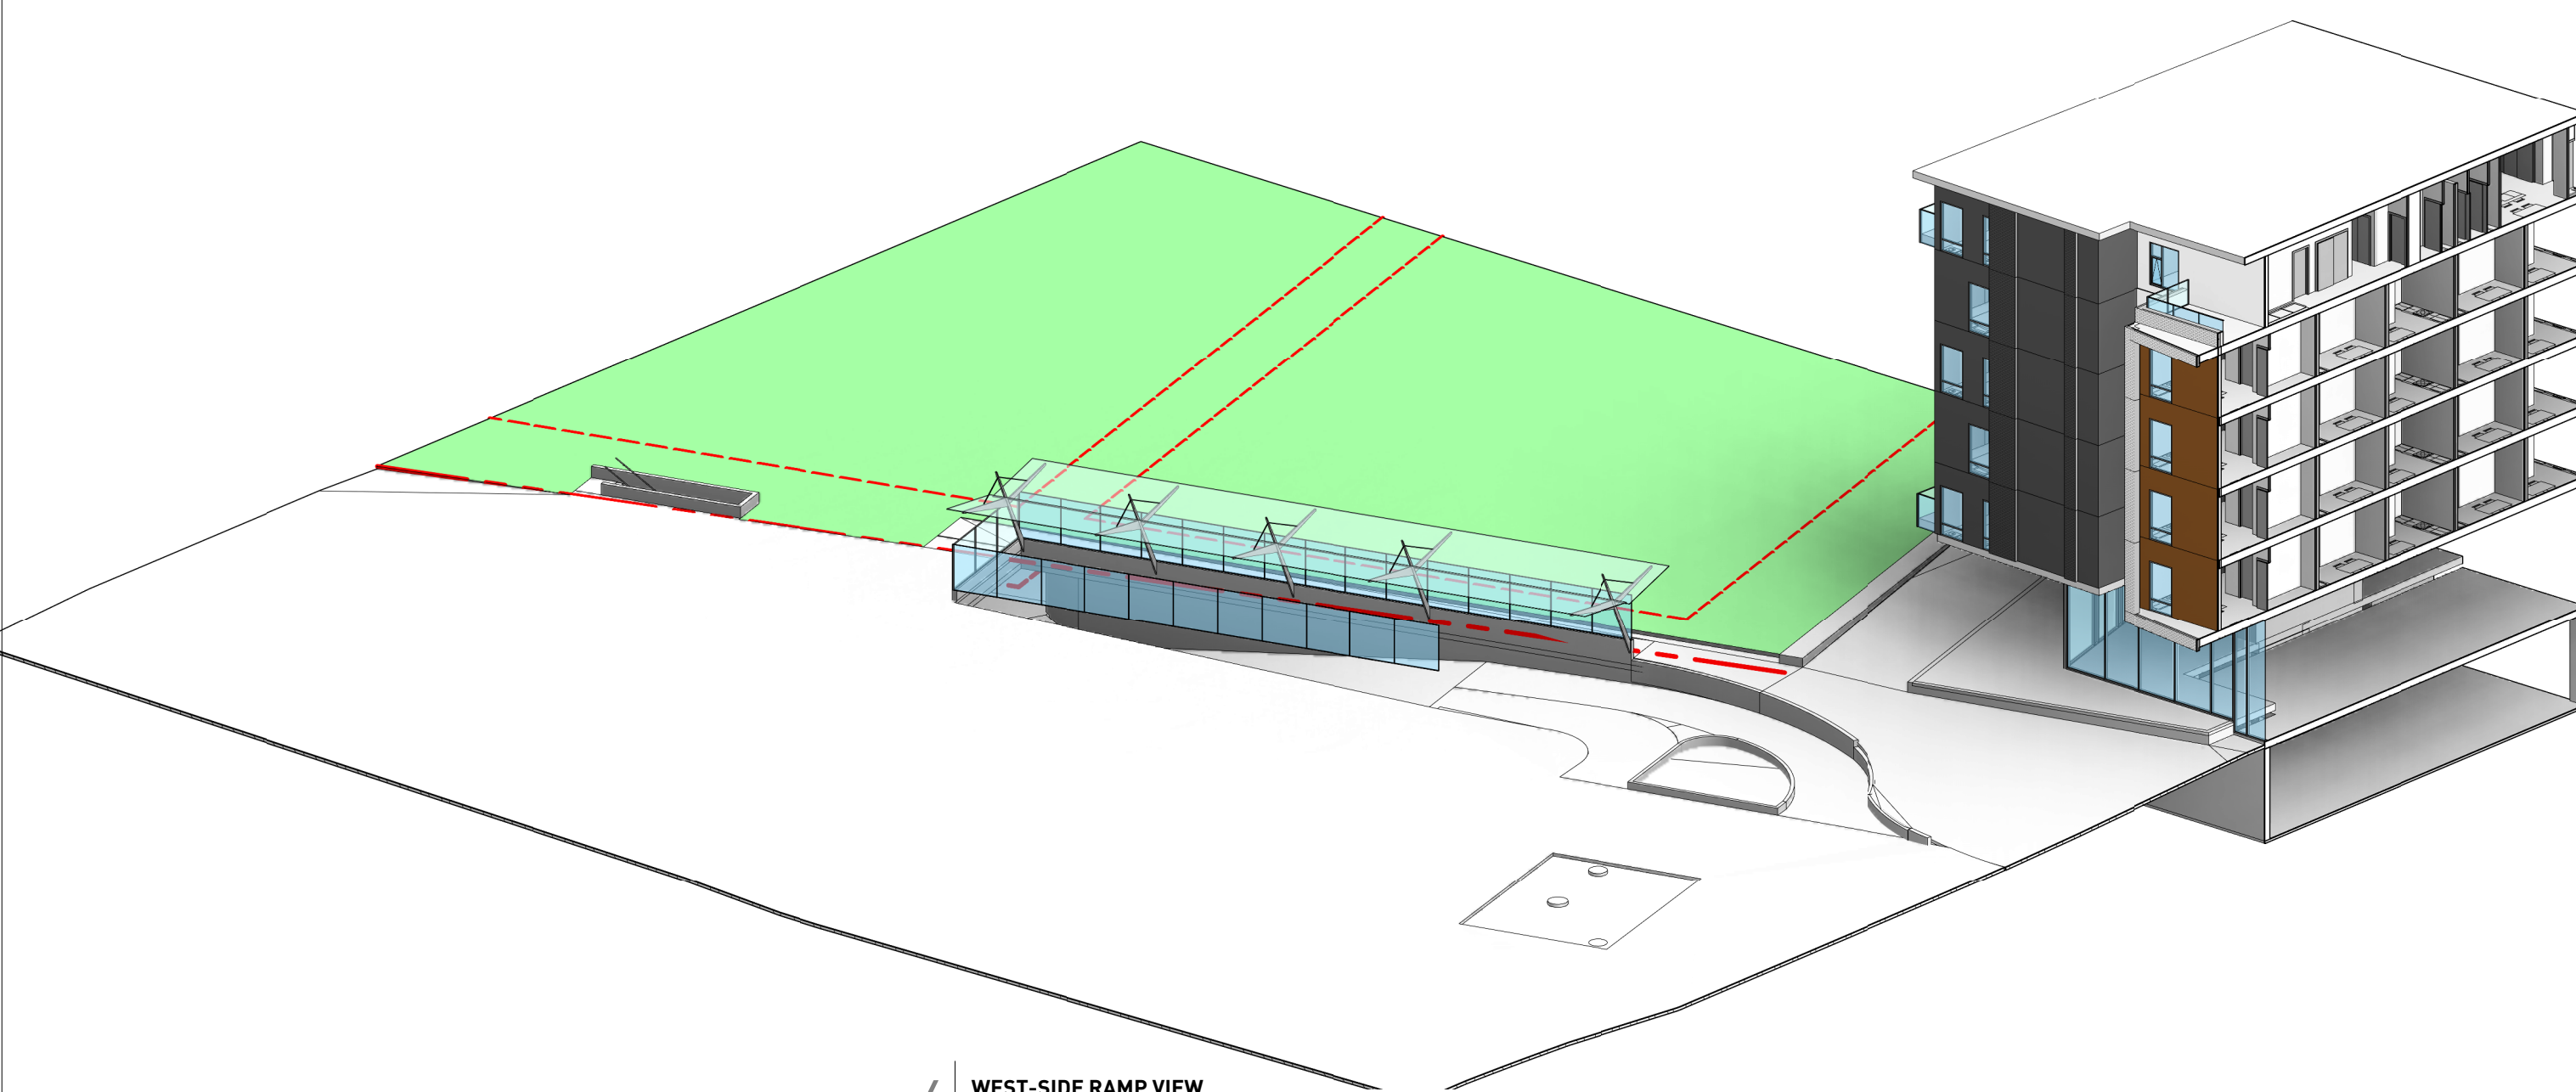


4 WEST-SIDE RAMP VIEW

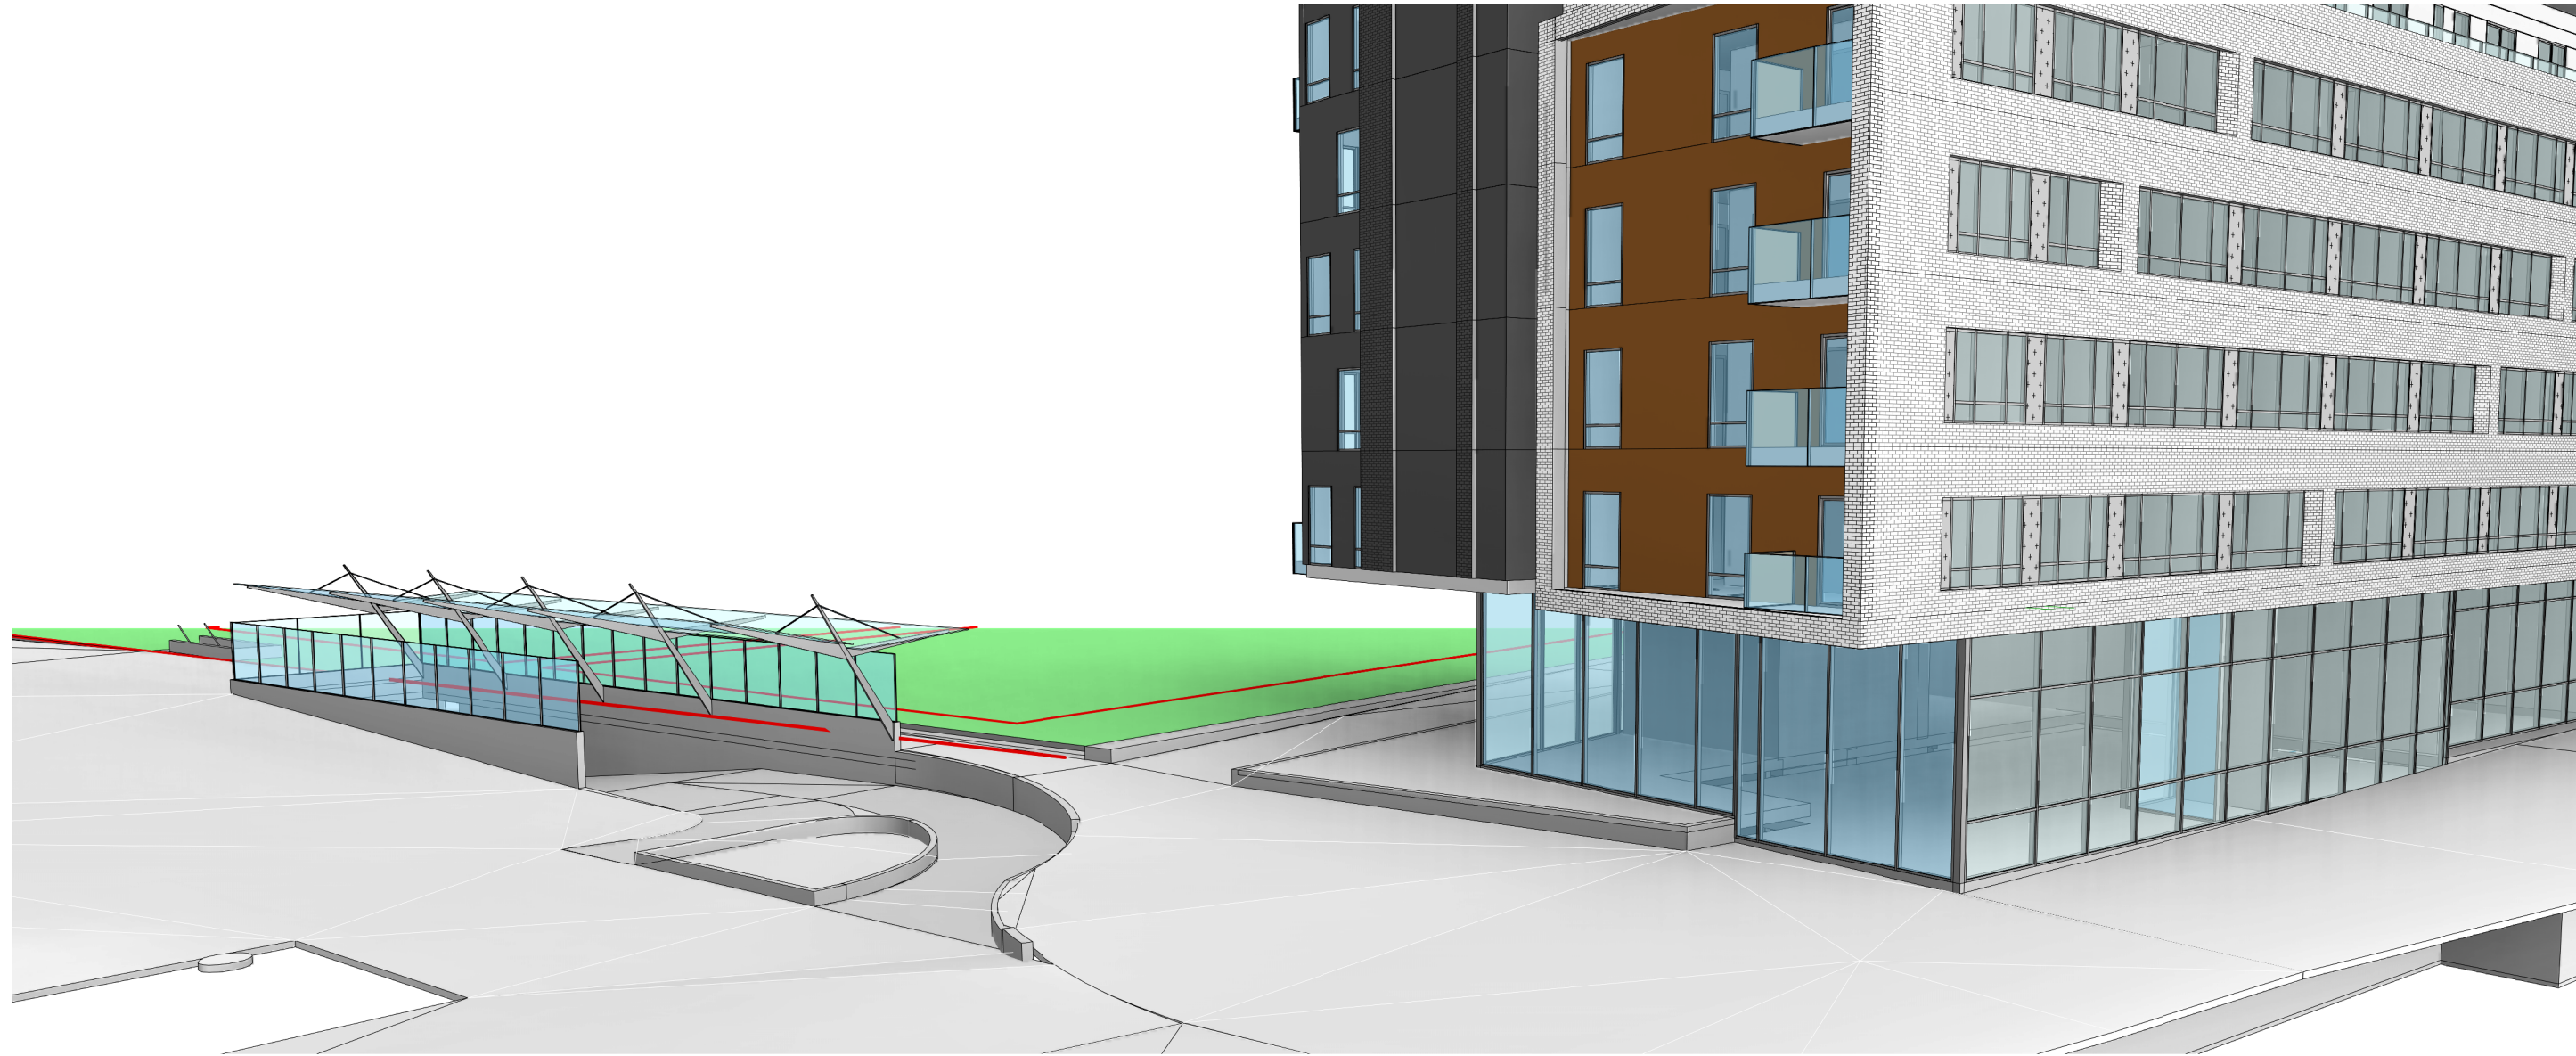

1 | south-west view

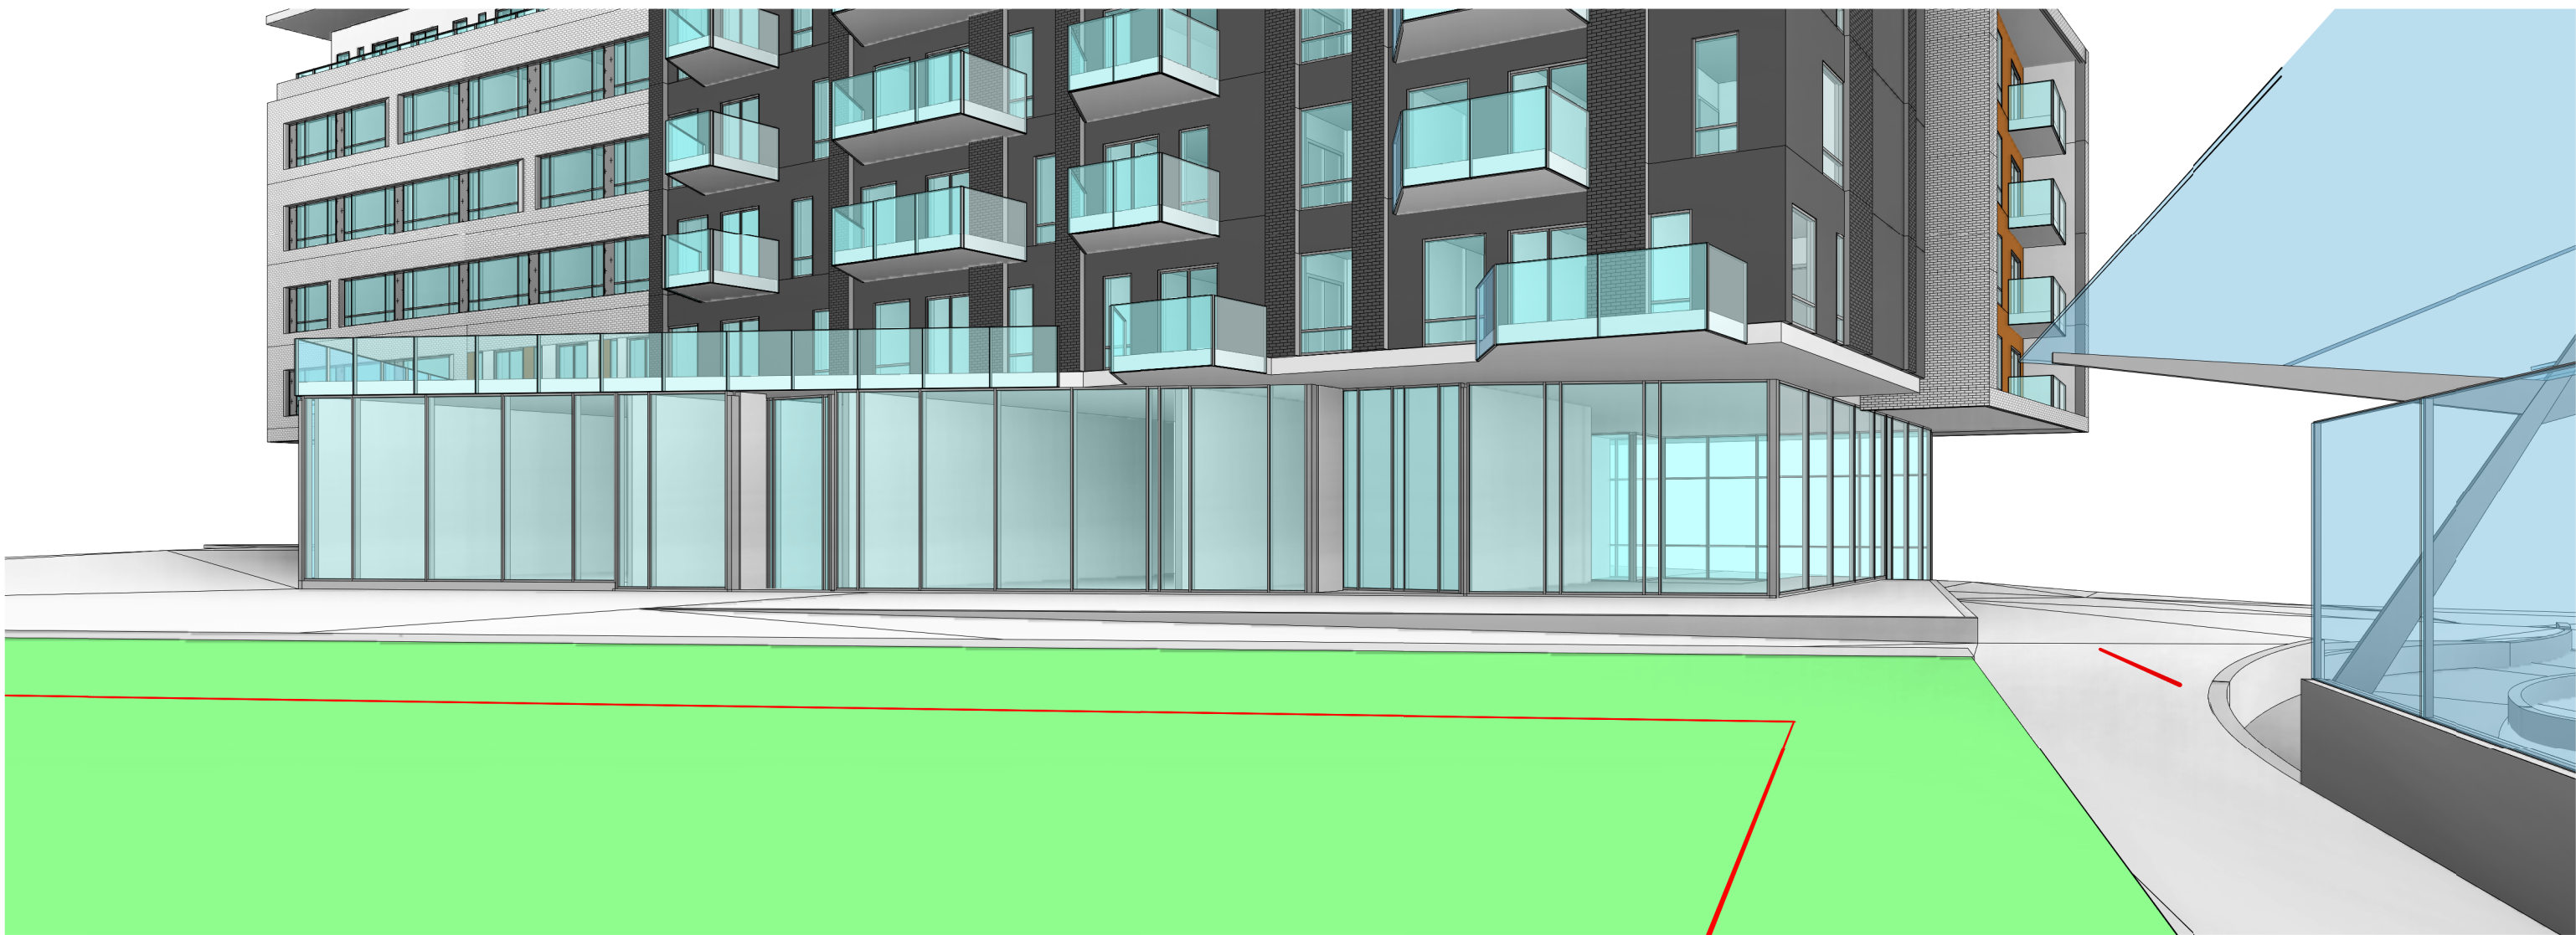

2 | North-south

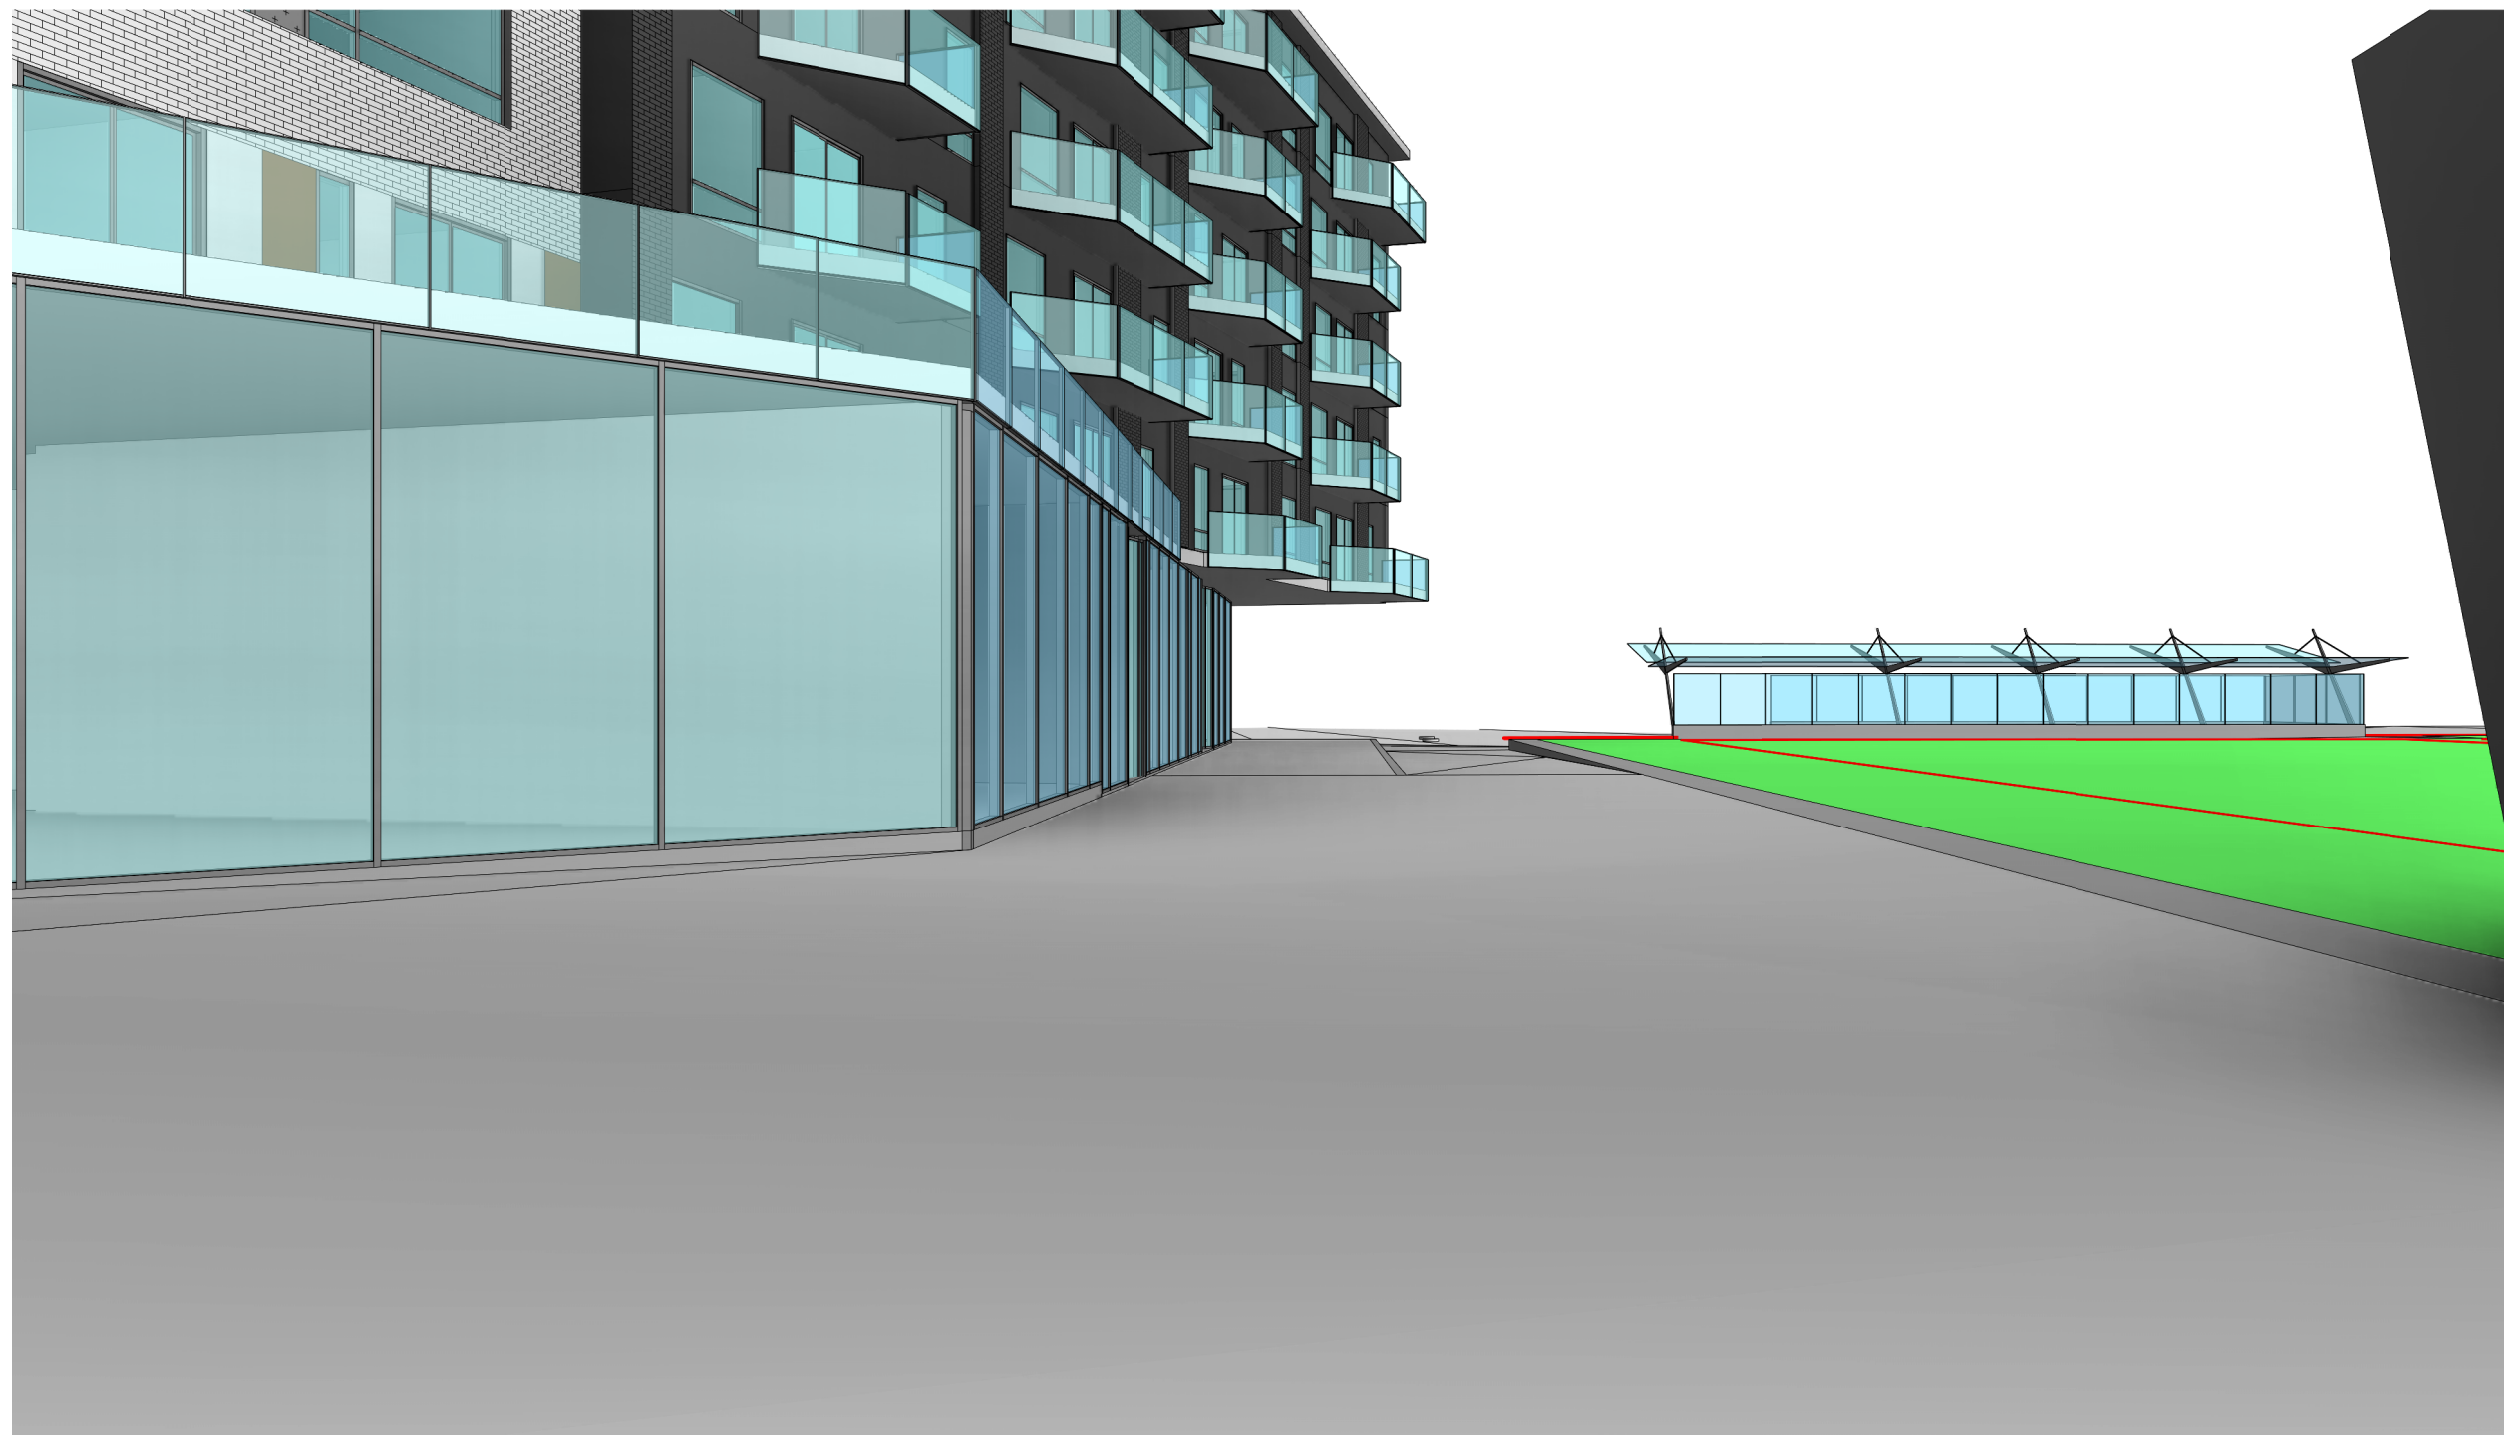

3 | East west-view

REVISIONS		
NO.	DATE	DESCRIPTION
01	AUGUST 18, 2017	DEVELOPMENT PERMIT

ISSUED FOR DP
2017-08-18

MacInnes-Underground
Parking
UNIVERSITY
BOULEVARD,UBC


3d-views-MacInnes-field

DATE	8/17/2017 8:51:26 PM
DRAWN BY	Author
CHECKED BY	Checker
SCALE	
JOB NUMBER	1617

MacInnes-Underground
Parking
UNIVERSITY
BOULEVARD, UBC

DATE	8/17/2017 8:51:47 PM
DRAWN BY	Author
CHECKED BY	Checker
SCALE	
JOB NUMBER	1617

A-6.03

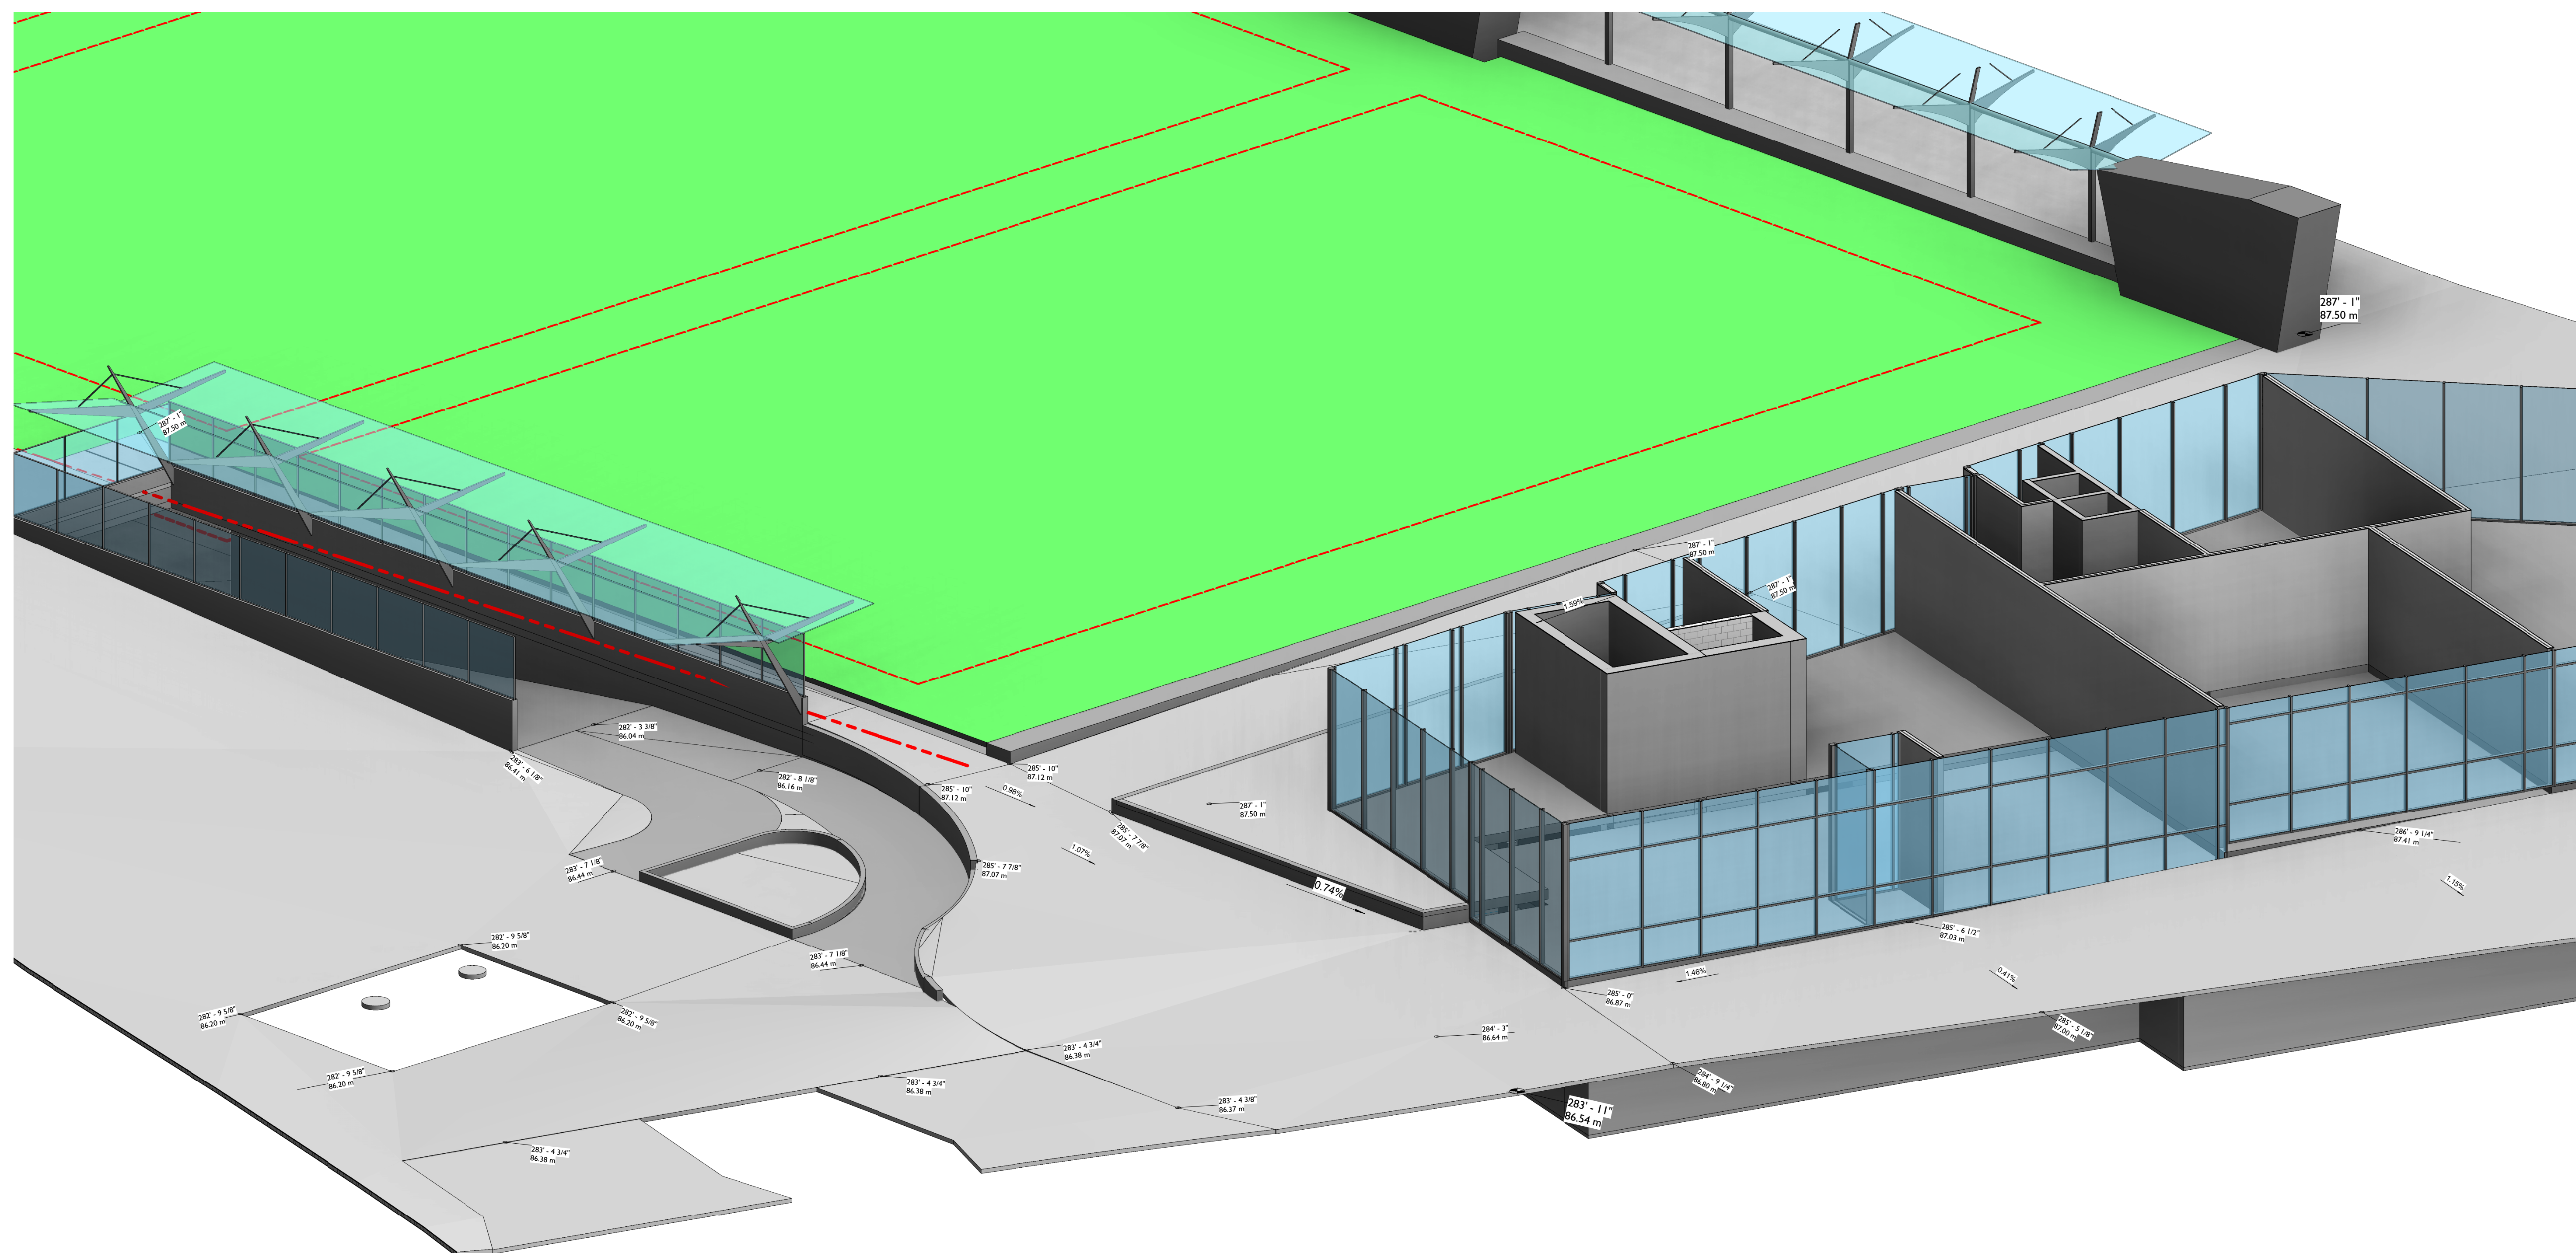

1 | grades for landscape-1

REVISIONS		
NO.	DATE	DESCRIPTION
01	AUGUST 18, 2017	DEVELOPMENT PERMIT


ISSUED FOR DP
2017-08-18


MacInnes-Underground
Parking
UNIVERSITY
BOULEVARD, UBC

3d views

DATE	8/17/2017 8:52:14 PM
DRAWN BY	Author
CHECKED BY	Checker
SCALE	
JOB NUMBER	1617

A-6.04

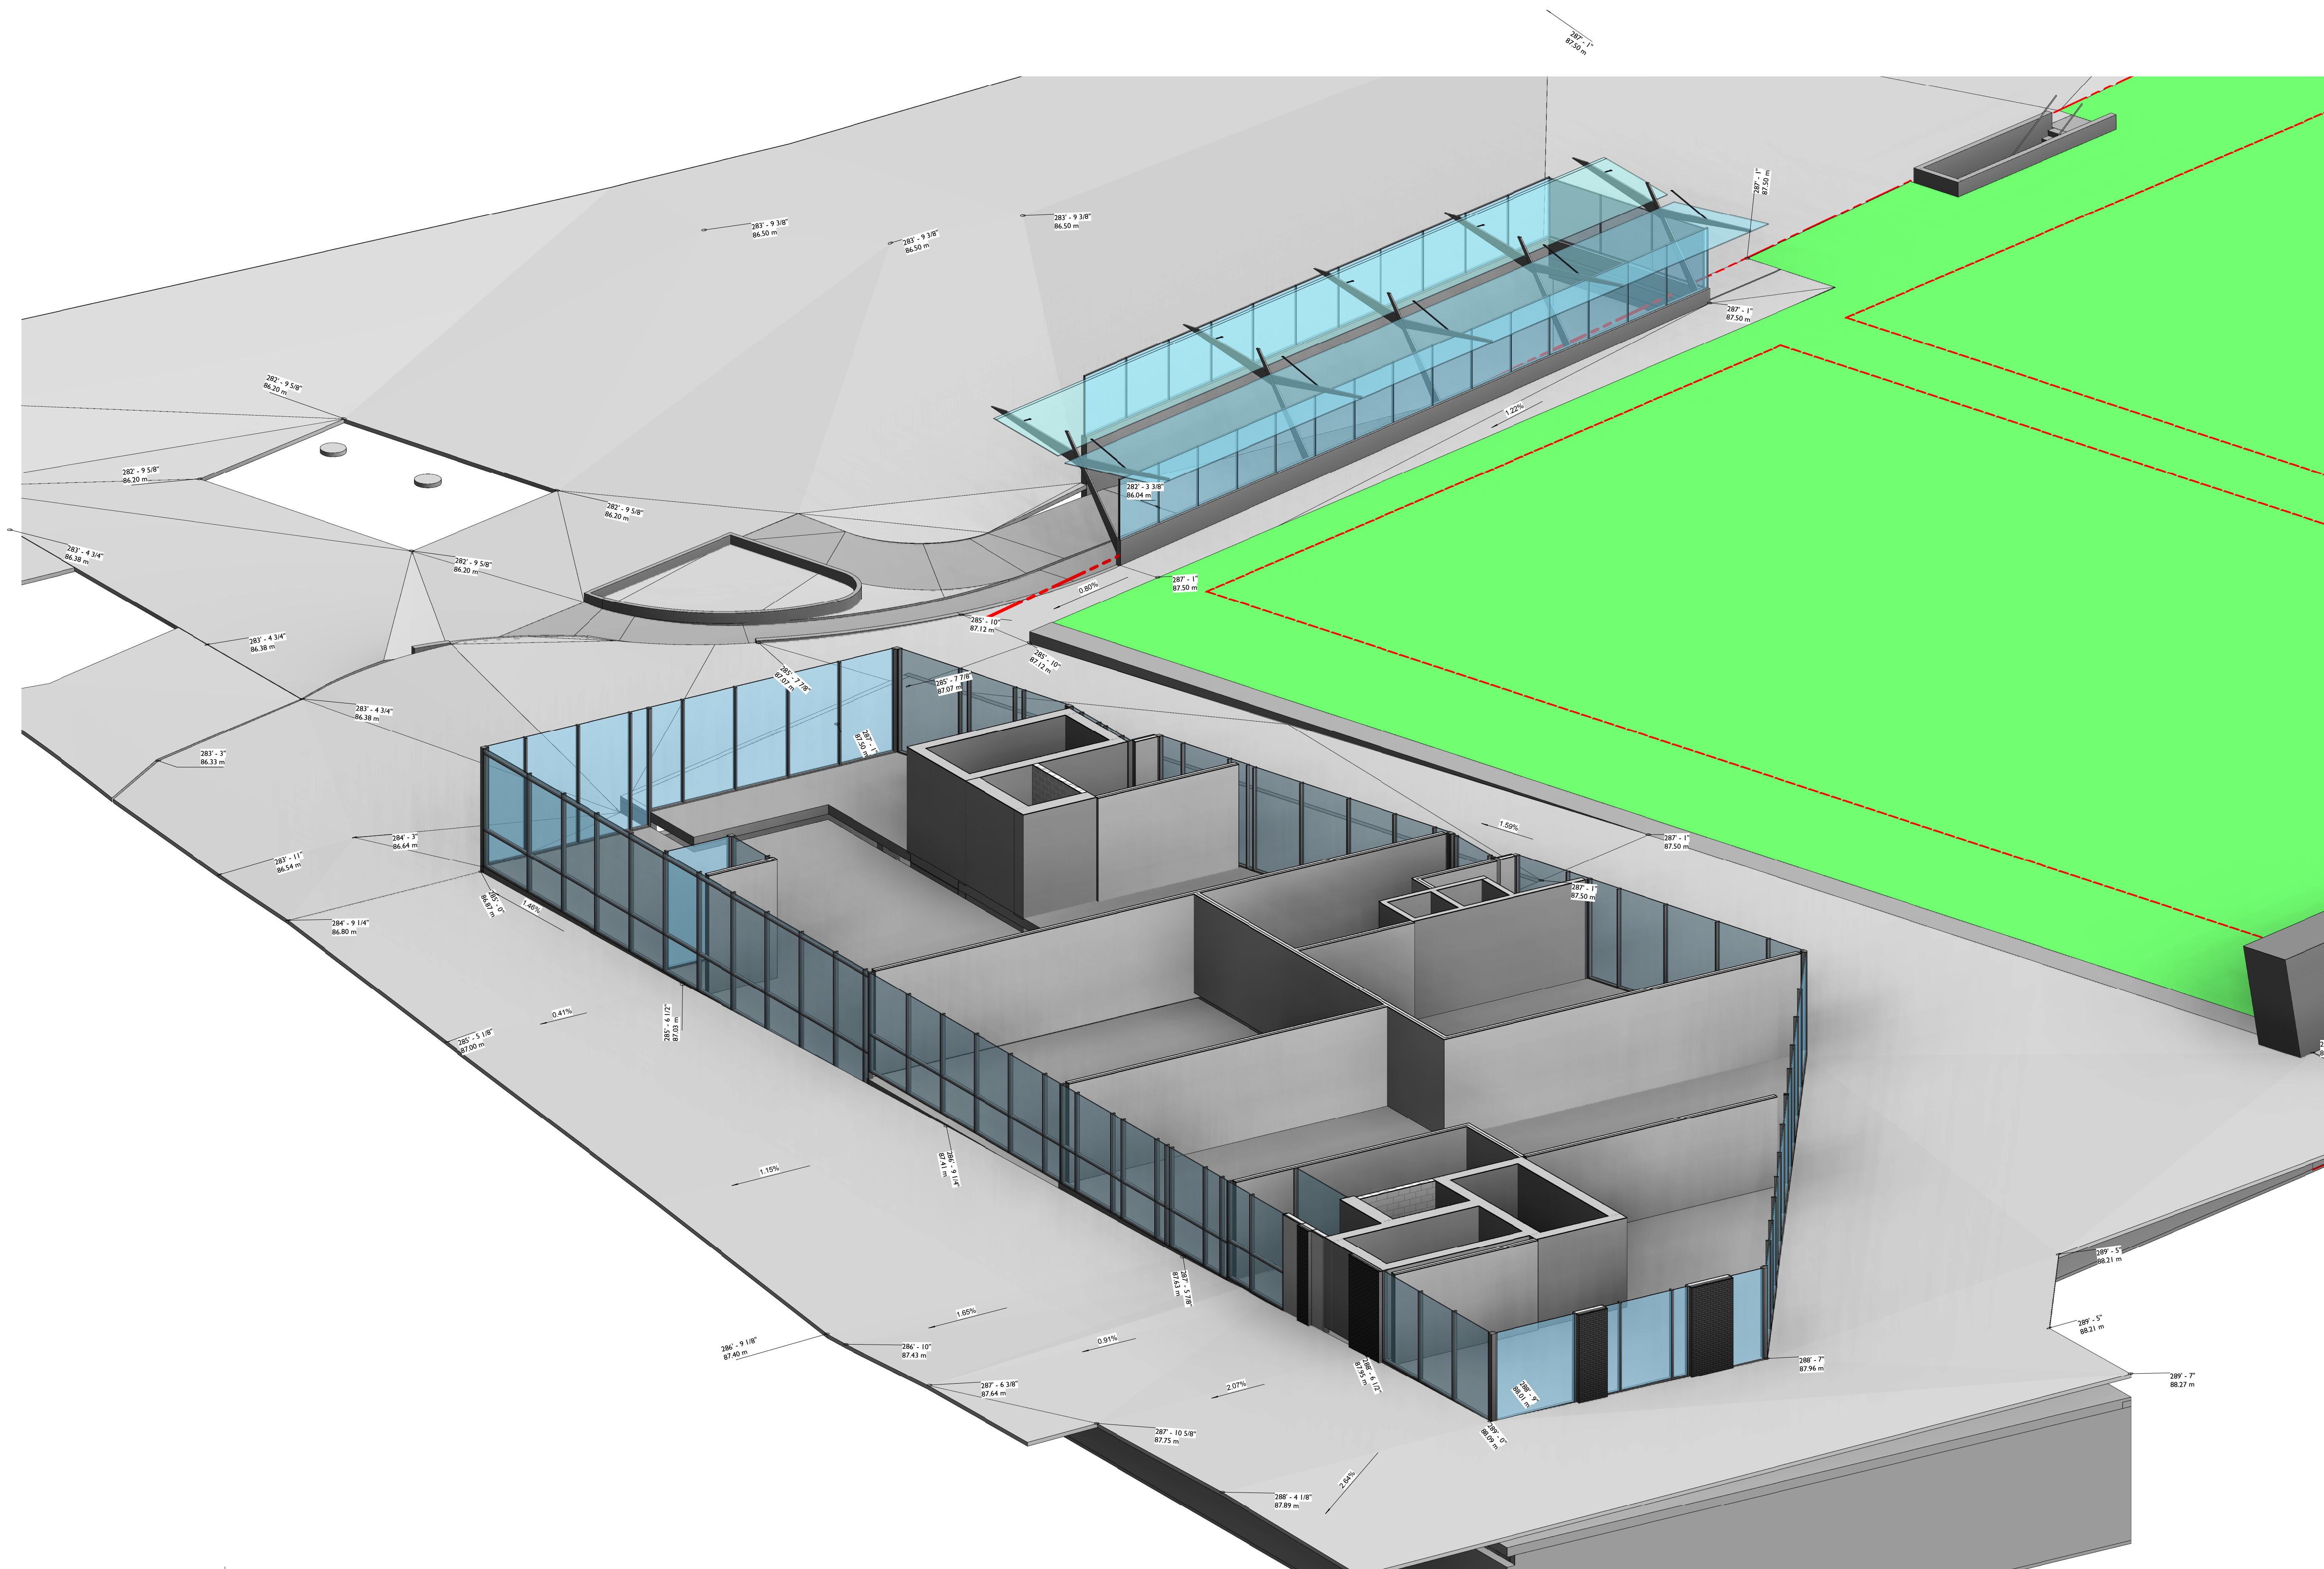

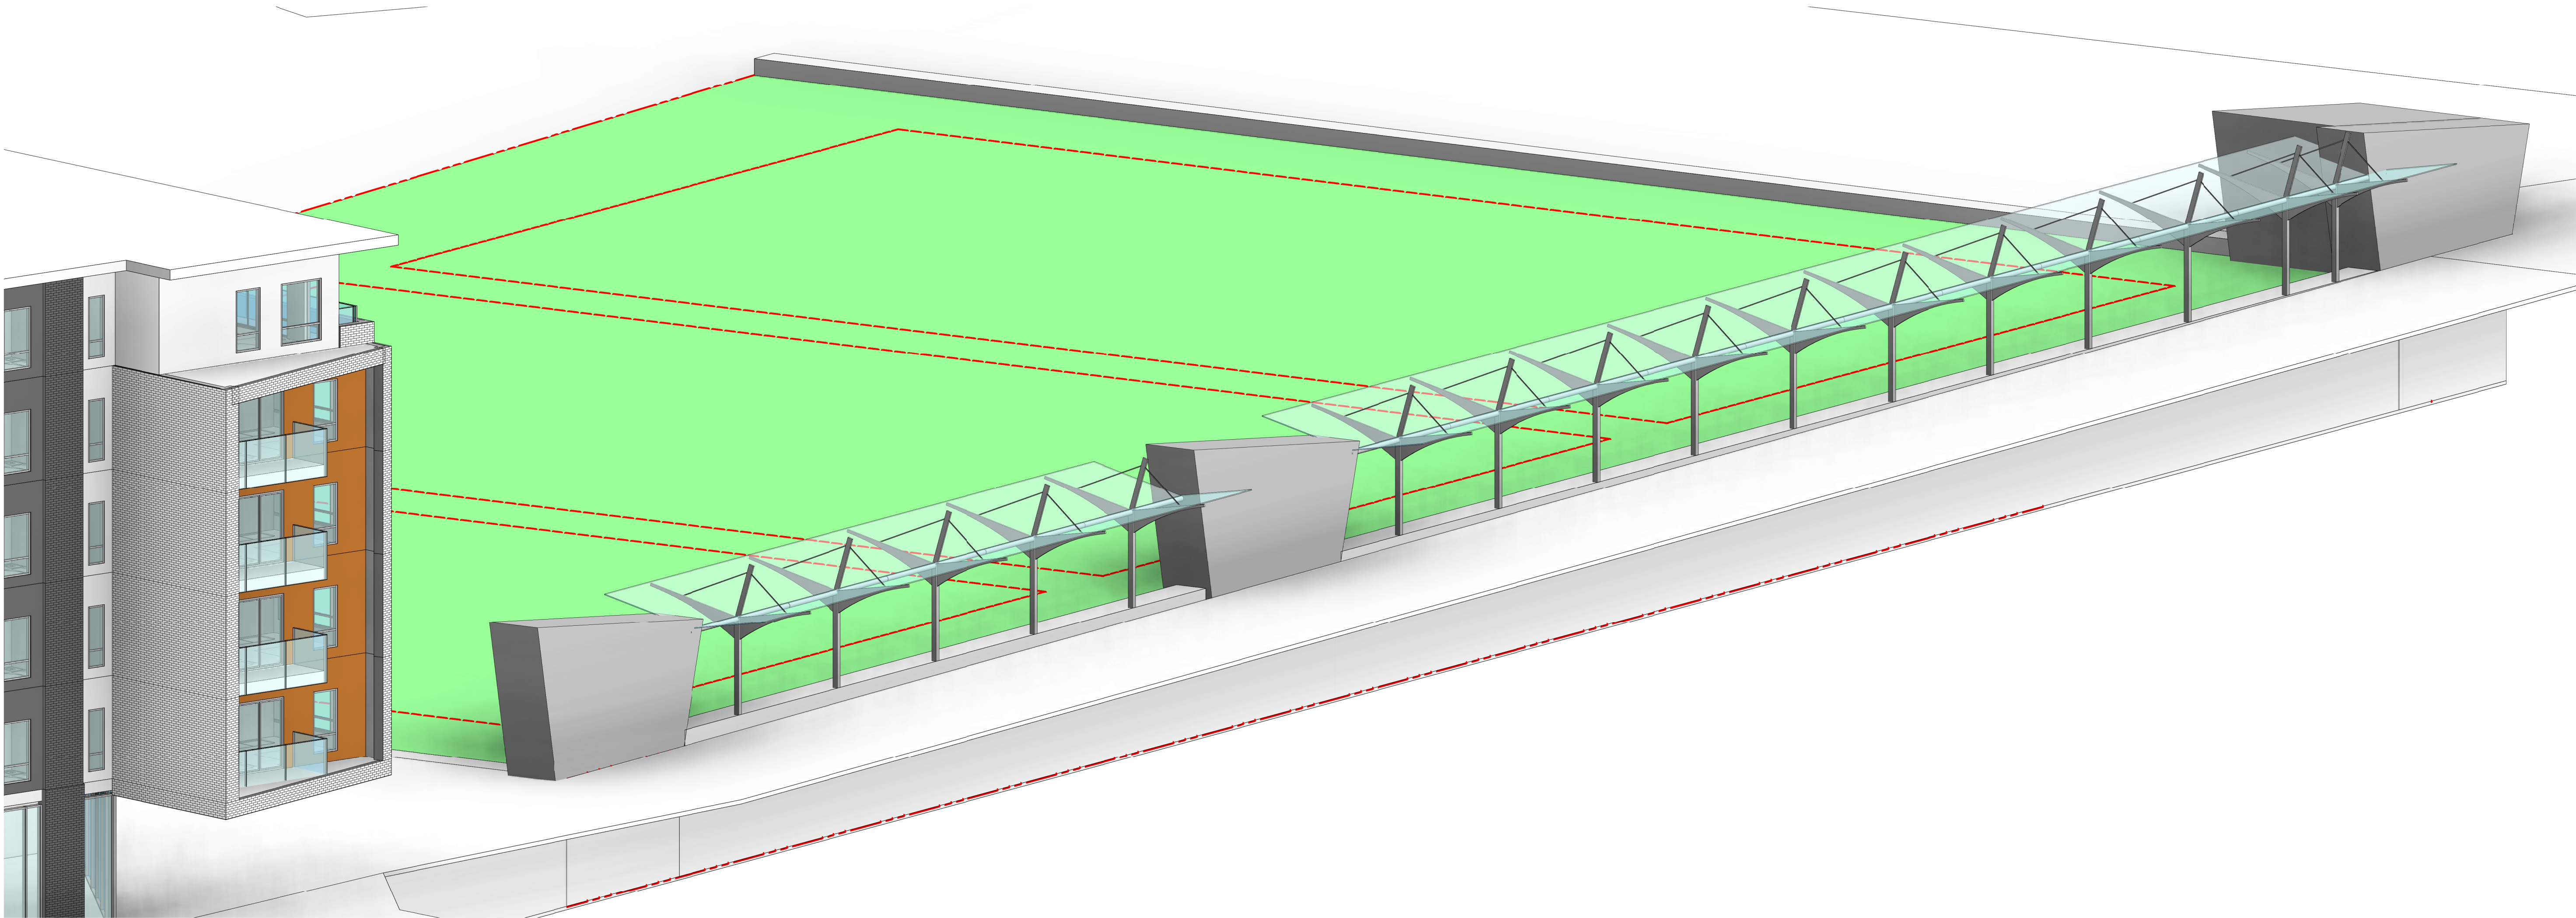

1 3d-trellis


REVISIONS		
NO.	DATE	DESCRIPTION
01	AUGUST 18, 2017	DEVELOPMENT PERMIT

ISSUED FOR DP
2017-08-18

MacInnes-Underground
Parking
UNIVERSITY
BOULEVARD,UBC

3D views

DATE	8/17/2017 8:53:08 PM
DRAWN BY	Author
CHECKED BY	Checker
SCALE	
JOB NUMBER	1617

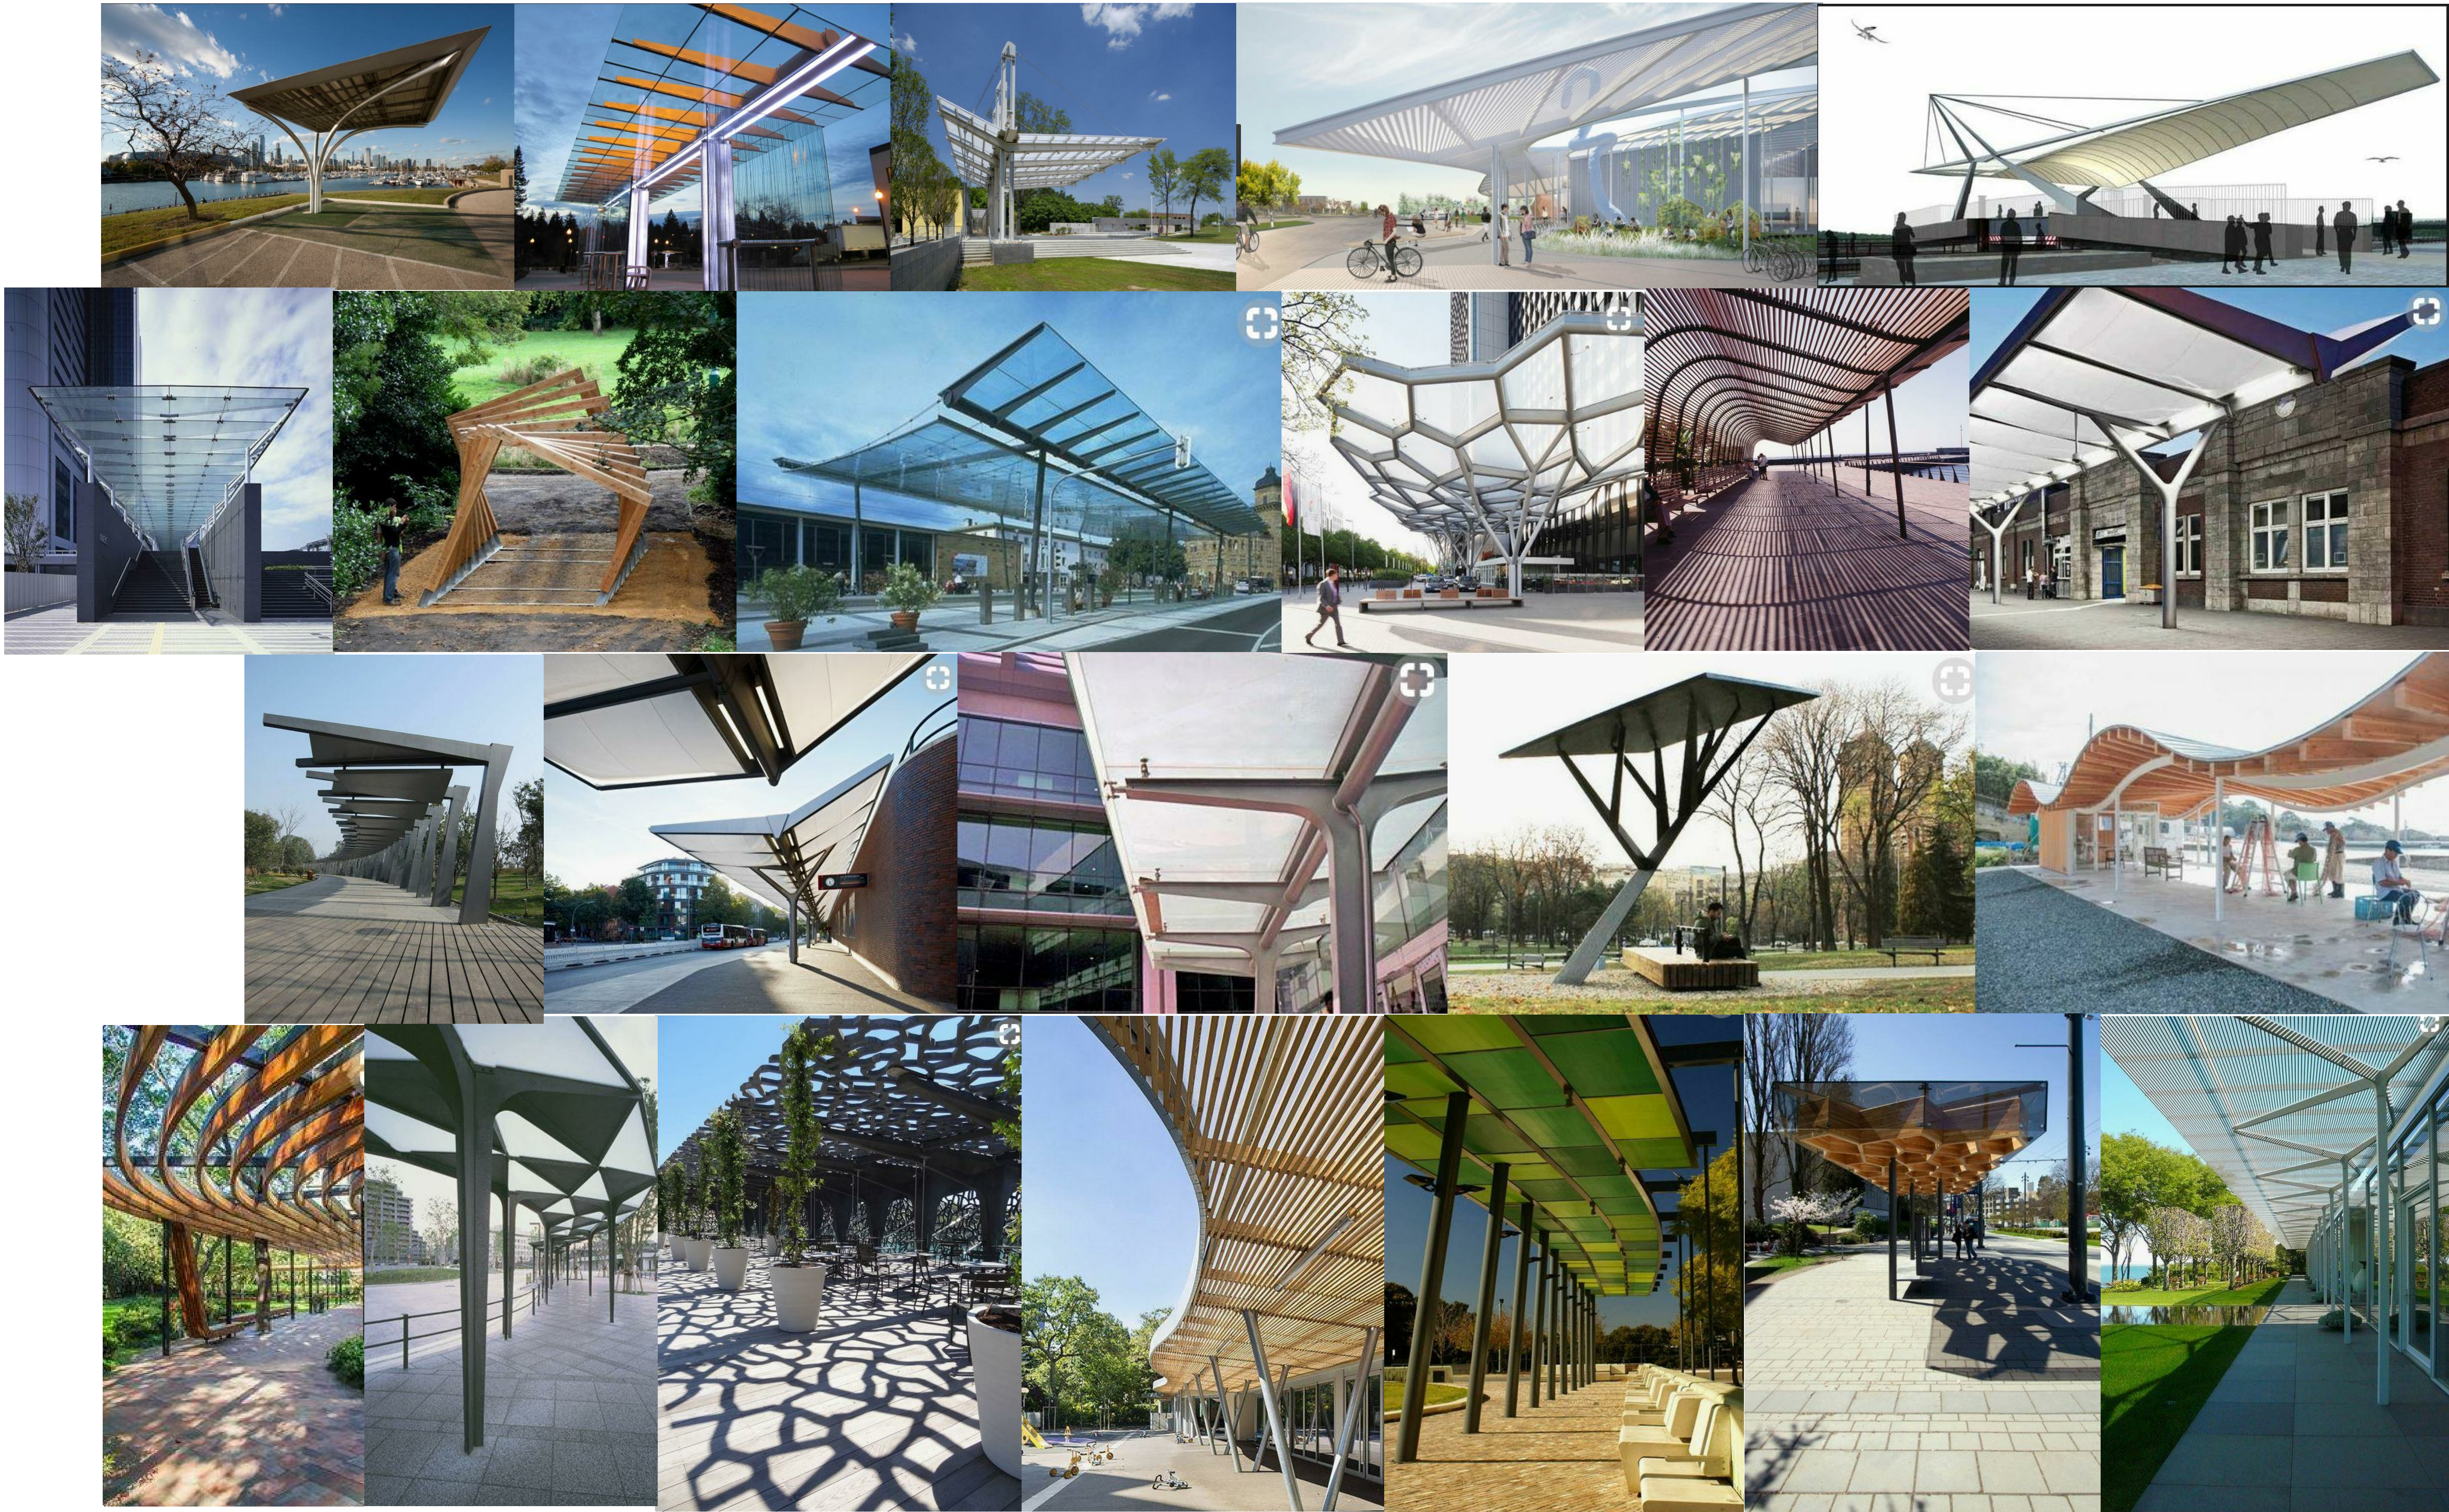

gbl

■ GBL ARCHITECTS INC.
139 EAST 8TH AVENUE
VANCOUVER, BC CANADA V5T 1R8
TEL 604 736 1156
FAX 604 731 5279
COPYRIGHT RESERVED. THIS PLAN AND DESIGN ARE AND AT ALL TIMES REMAIN THE
EXCLUSIVE PROPERTY OF GBL ARCHITECTS INC. AND MAY NOT BE USED OR
REPRODUCED WITHOUT THEIR WRITTEN CONSENT

NOTES

REVISIONS

NO.	DATE	DESCRIPTION
01	AUGUST 18, 2017	DEVELOPMENT PERMIT


ISSUED FOR DP
2017-08-18

MacInnes-Underground
Parking
UNIVERSITY
BOULEVARD, UBC

Precedents

DATE	8/17/2017 8:53:08 PM
DRAWN BY	Author
CHECKED BY	Checker
SCALE	
JOB NUMBER	1617

A-6.06

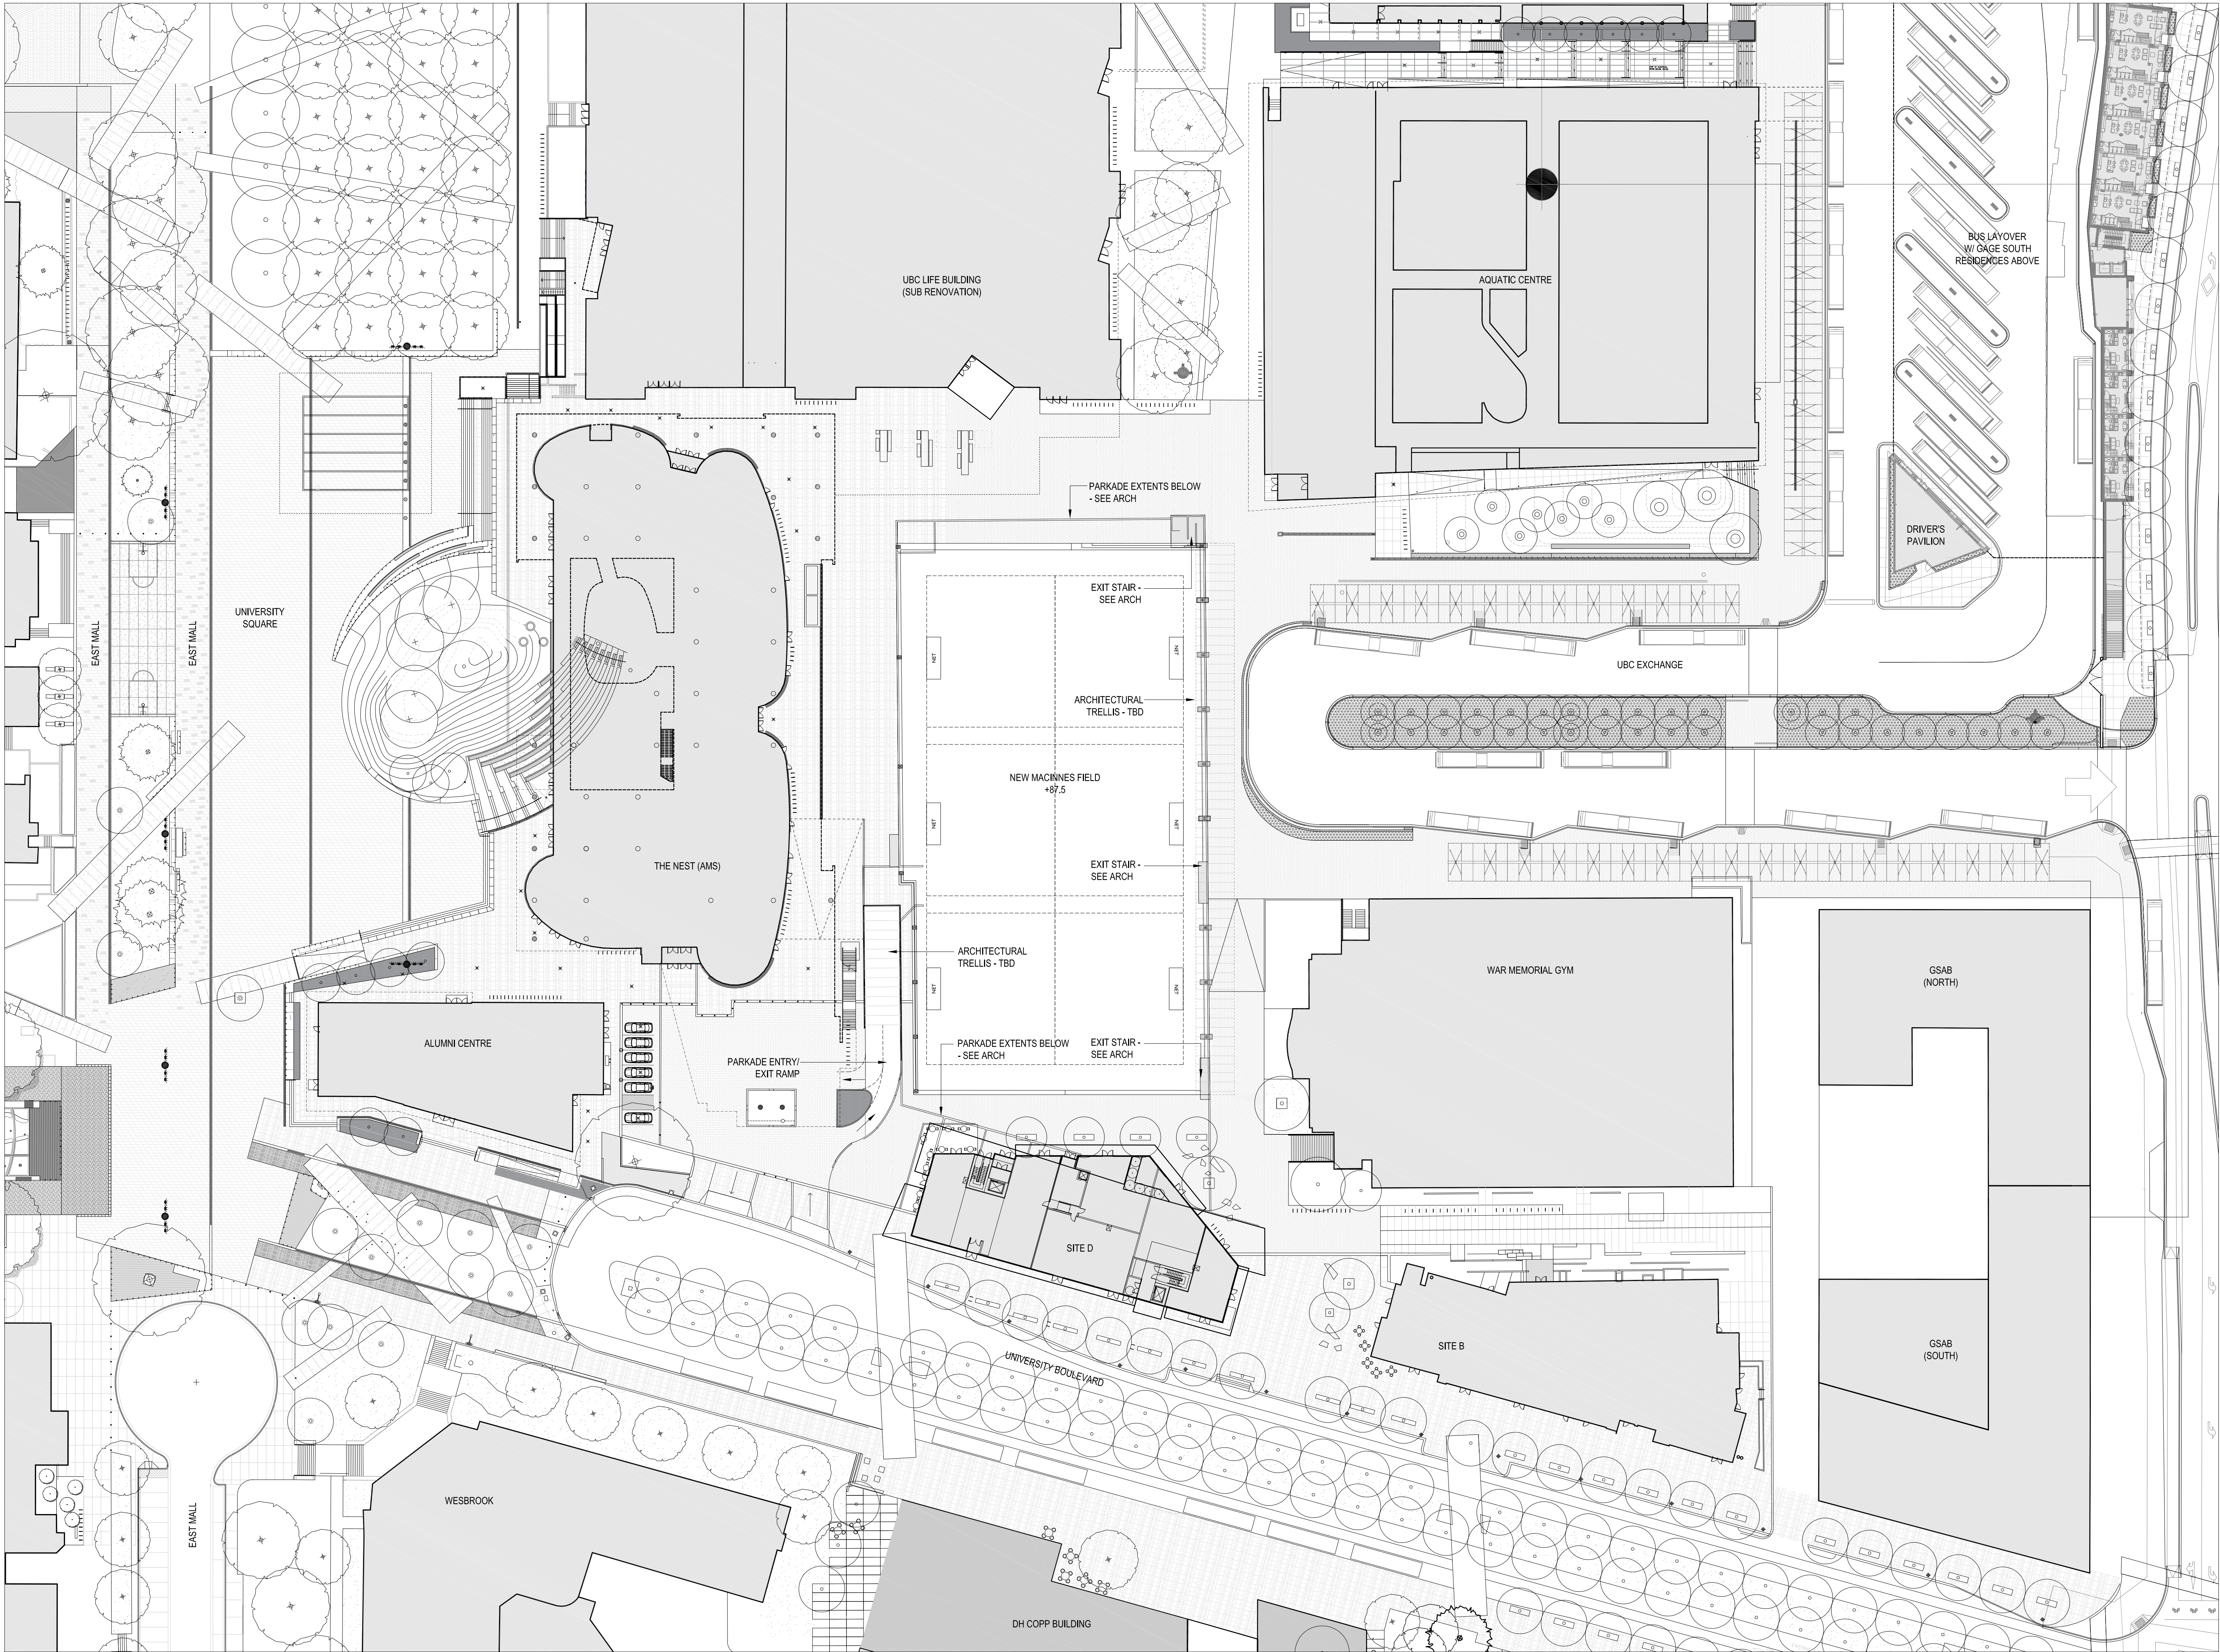

REVISIONS

NO.	DATE	REMARKS
1	08/17/2017	ISSUE FOR DEVELOPMENT PERMIT

MacInnes Parkade
UNIVERSITY BOULEVARD, UBC

Precinct Context - For reference
only

DATE 08/17/2016 AUGUST 2017
DRAWN BY NST
CHECKED BY RD
SCALE 1:500

JOB NUMBER
PFS STUDIO #16007


The Contractor shall verify all dimensions, and immediately report any errors and/or omissions to Stantec. DO NOT SCALE DRAWINGS

Consultant




Legend

Notes

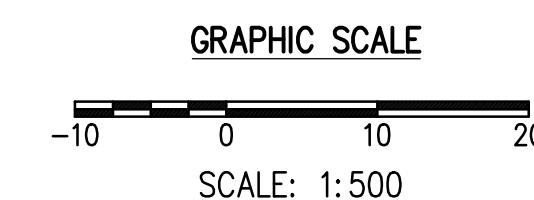

EX. WATER	
EX. WATER - IRRIGATION	
EX. SANITARY SEWER	
EX. STORM SEWER	
EX. GAS	
EX. STEAM	
EX. HYDRO	
EX. TEL / COMM	
DISTRICT HOT WATER ALIGNMENT	
ABND. WATER	
ABND. SANITARY SEWER	
ABND. STORM SEWER	
ABND. GAS	
ABND. STEAM	
ABND. HYDRO	
ABND. DHW	

1. CALL BC ONE-CALL 24 HOURS PRIOR TO CONSTRUCTION.
2. TOPOGRAPHIC SURVEY FOR THIS SITE PROVIDED BY MURRAY AND ASSOCIATES LAND SURVEYORS.
3. THESE DRAWINGS TO BE READ IN CONJUNCTION WITH OTHER CIVIL AND OTHER DISCIPLINE'S DRAWINGS.

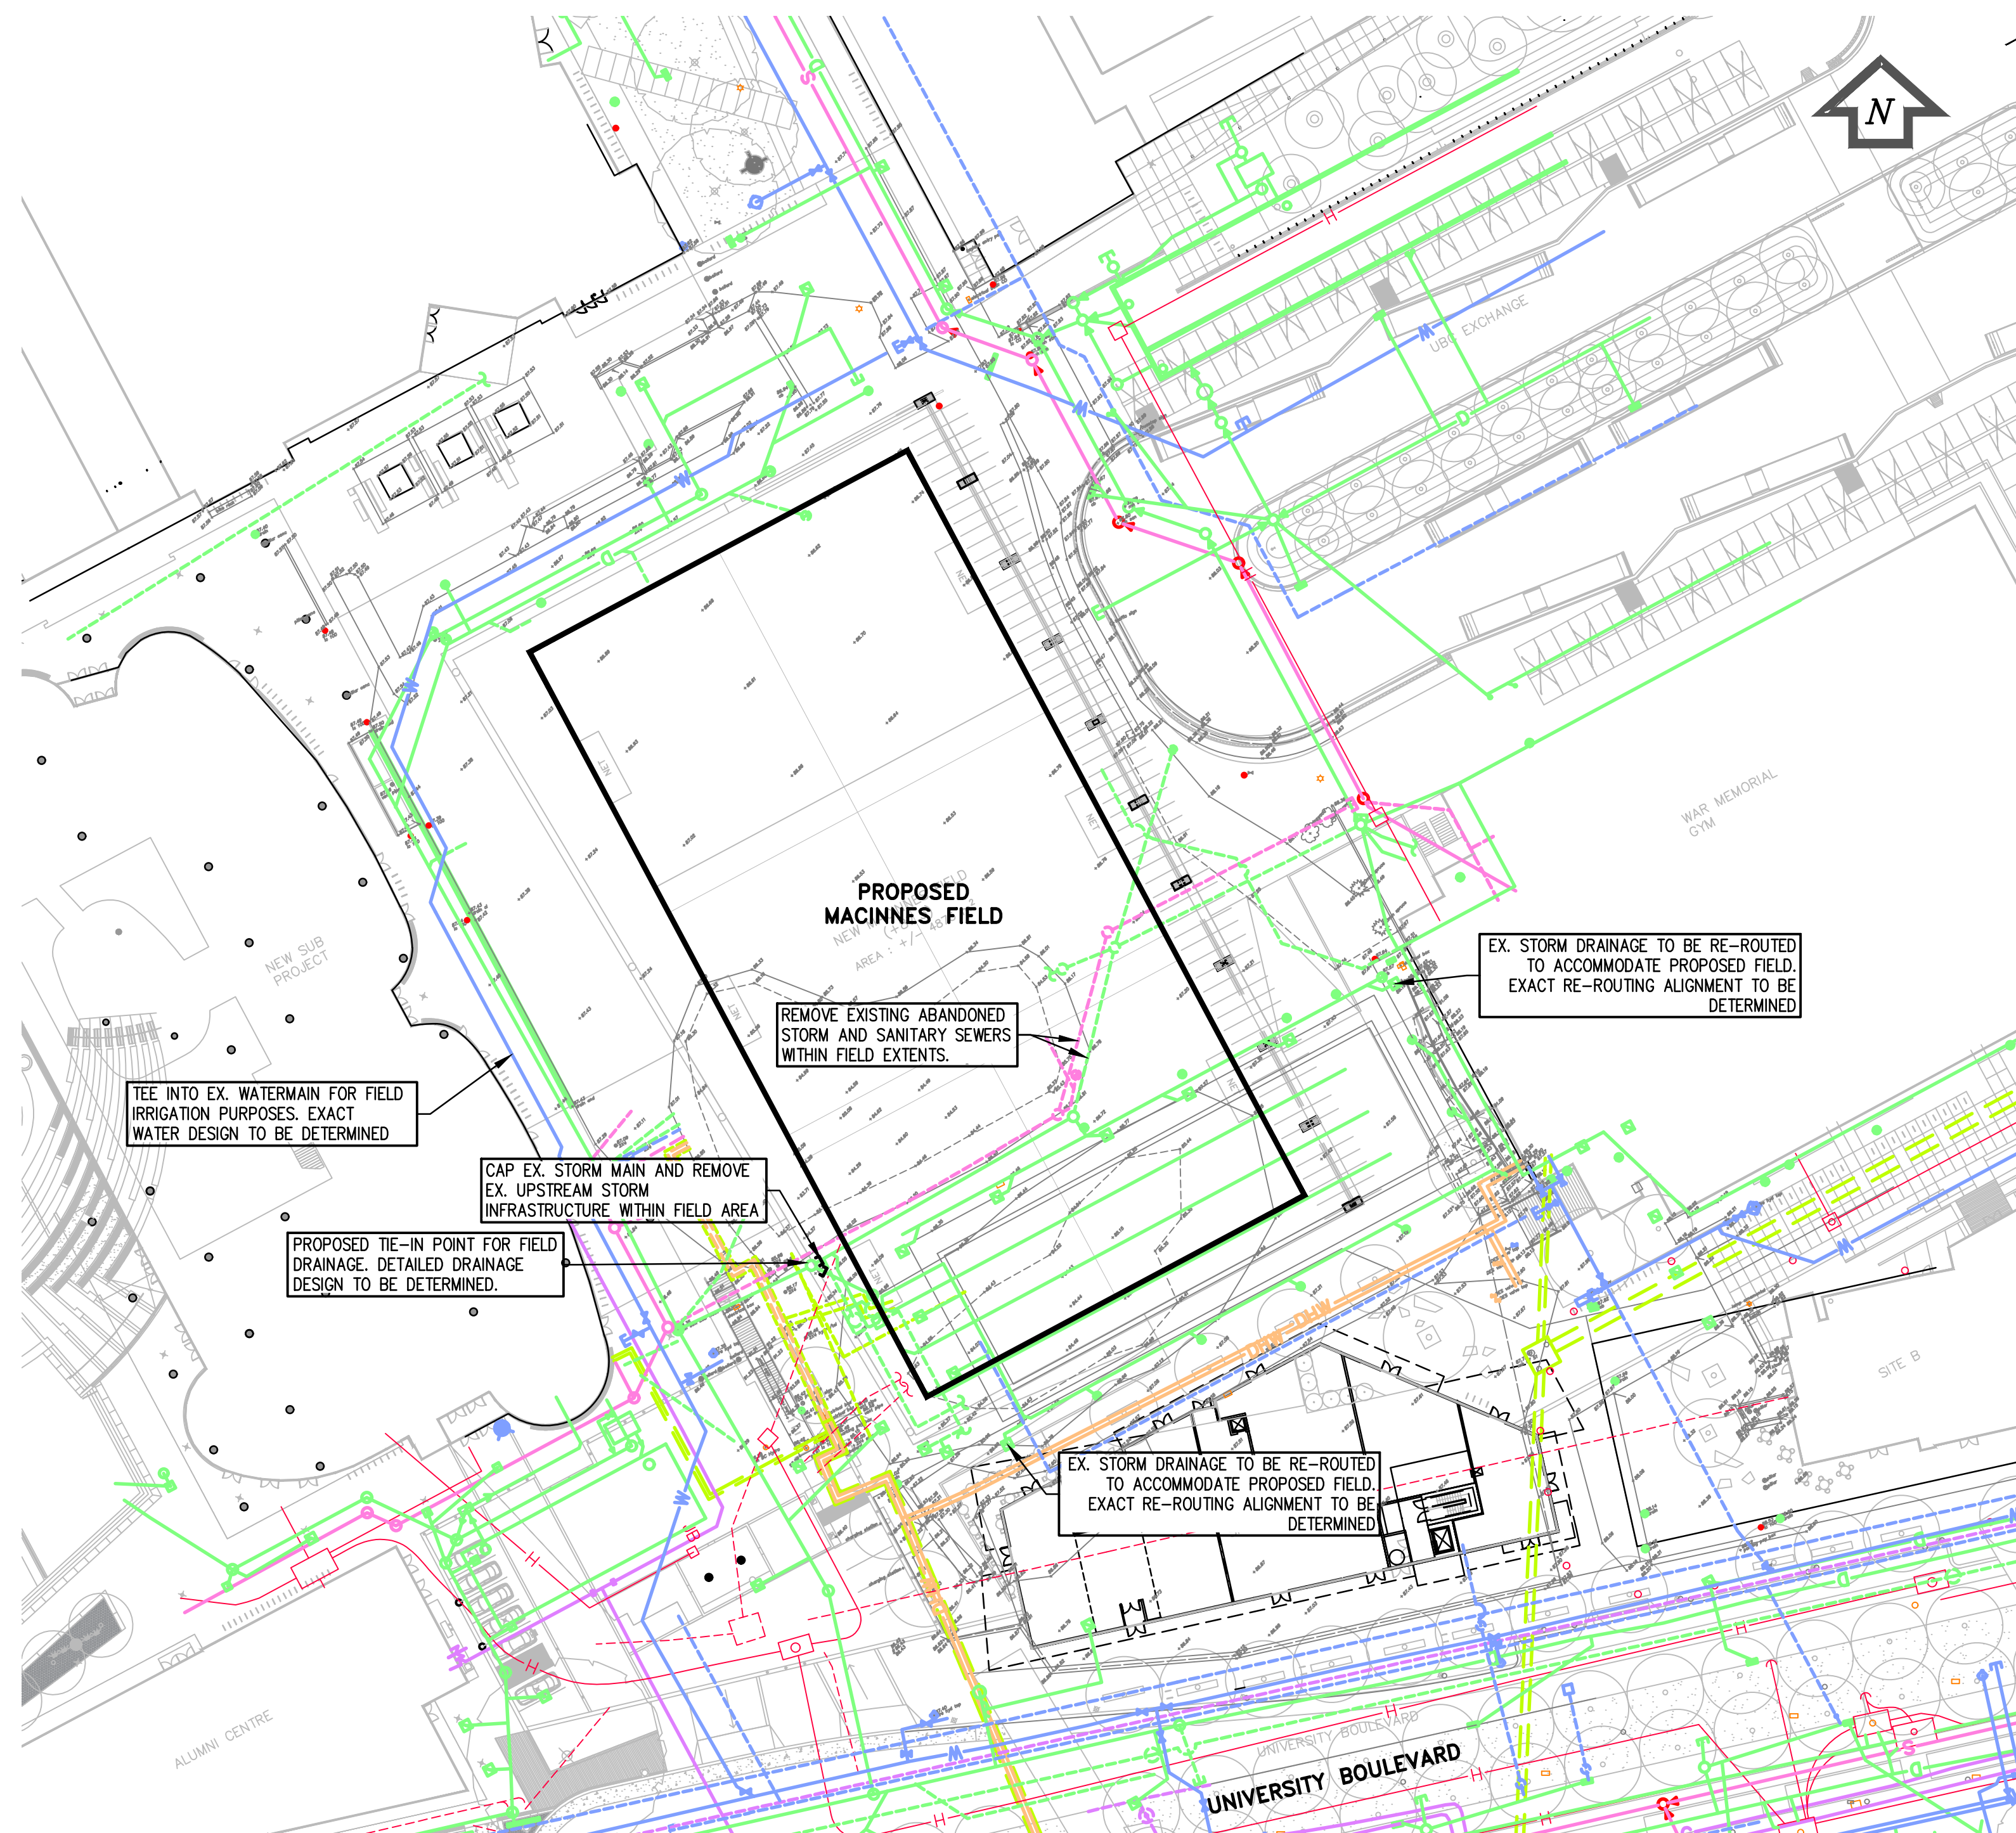

Client/Project

University of British Columbia

-

LOT D / McGINNIS FIELD


-

Vancouver BC, Canada

Title _____

Project No. 1909	Scale 1 : 500	
Drawing No.	Sheet	Revision

SKETCH PLAN SHOWING PROPOSED SITE 'D'
DISTRICT LOT 3044, GROUP 1, NEW WESTMINSTER DISTRICT EXCEPT
FIRSTLY; PART ON PLAN 6147
SECONDLY; PART ON PLAN 9301
THIRDLY; PART ON PLAN BCP6556
FOURTHLY; PART ON PLAN BCP23719
UNIVERSITY OF BRITISH COLUMBIA

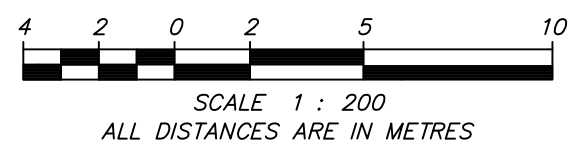

PICTURE #1



PICTURE #2



PICTURE #3



PICTURE #4



PICTURE #5



PICTURE #6

NOTES :
ALL ELEVATIONS AND DISTANCES SHOWN ARE IN METRES.
ELEVATIONS ARE DERIVED FROM UBC MONUMENT W-W, LOCATED
ON EAST MALL IN FRONT OF THE CEME BUILDING (BETWEEN
AGRONOMY ROAD AND UNIVERSITY BOULEVARD)
GEODETIC ELEVATION = 93.631
THIS PLAN SHOWS THE LOCATION OF VISIBLE FEATURES ONLY, AND DOES
NOT INDICATE BURIED SERVICES THAT MAY EXIST ON OR AROUND THE
SUBJECT SITE.
TREE SPECIES AND DIMENSIONS SHOULD BE CONFIRMED BY A QUALIFIED
ARBORIST. TREE SYMBOLS ARE NOT AN INDICATION OF DRIP LINE LOCATION
UNLESS SPECIFICALLY LABELLED.