



5	Re-issue for DP	07/06/15
4	Re-issue for DP	06/01/15
3	Re-issue for AUDP	05/29/15
2	Issue for DP	05/07/15
1	Issue for Preliminary AUDP	02/26/2015
Revision No.		Date


COPYRIGHT RESERVED
This drawing is and shall remain the property of R. Kim Perry & Associates Inc., and R. Kim Perry & Associates Inc. shall retain the copyright therein. This document shall not be reproduced or used for additions or alterations to the project or for the purpose of any other project without the prior written consent of R. Kim Perry & Associates Inc.



Client:
UBC Properties Trust

Project Title:
Lot E

Drawing Title:
**Level Three
Lasndscape Plan**

Project North:	Drawn By:	DS
	Checked By:	MP
Scale:	Job No.:	15-020
1:150 @ Arch D	Sheet No.:	

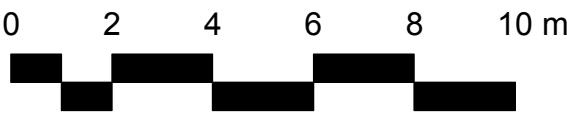

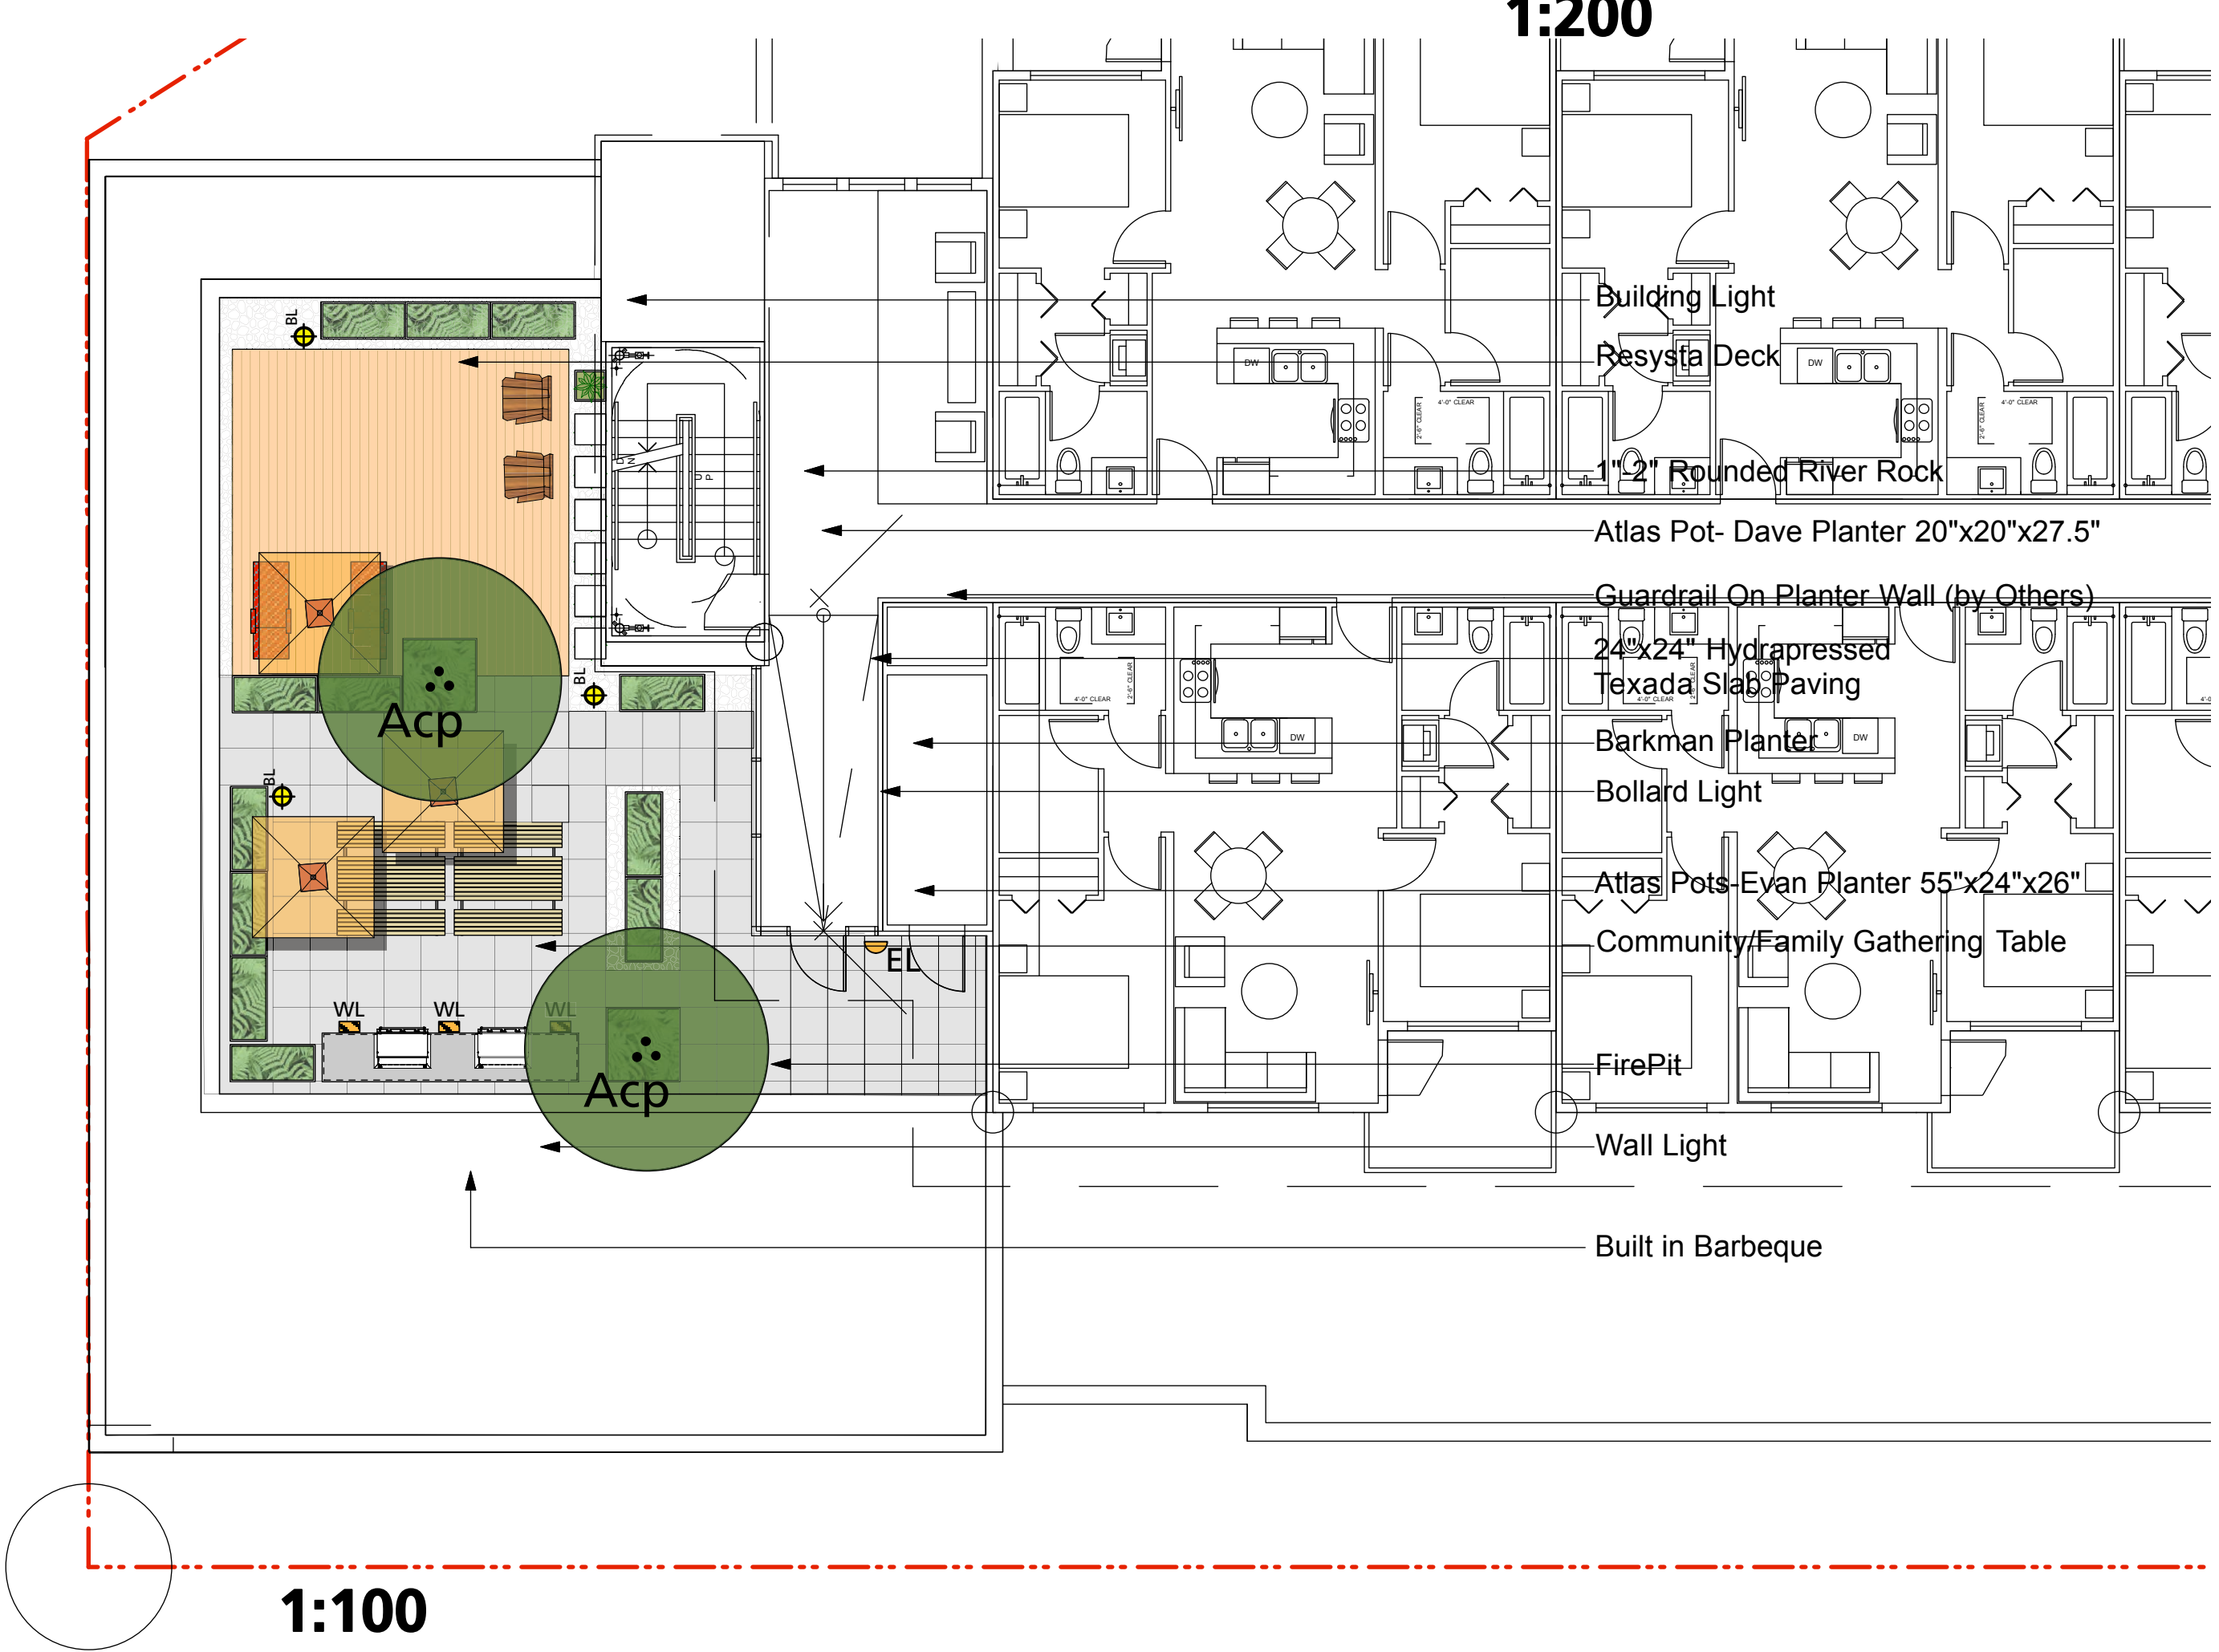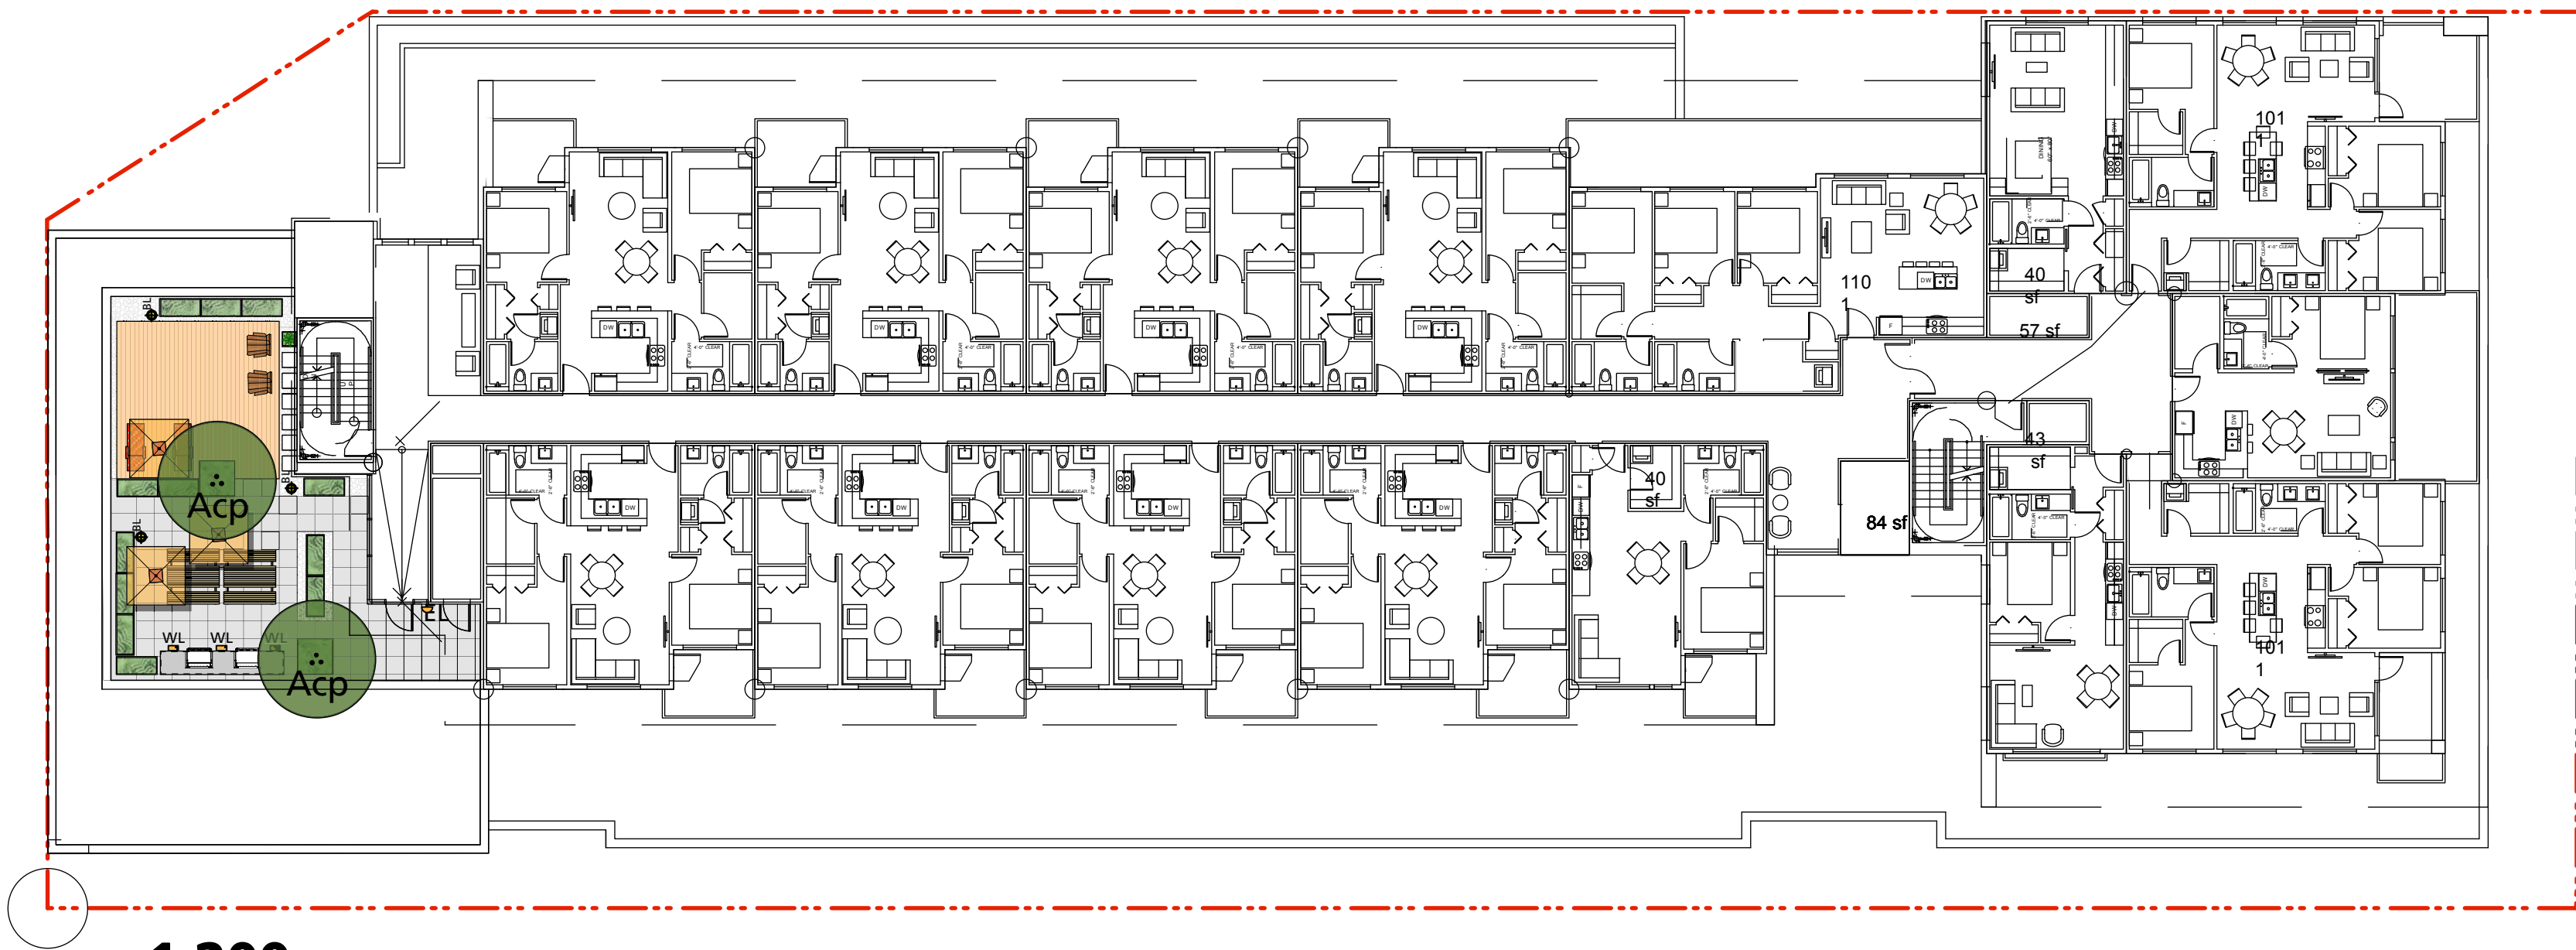

5	Re-issue for DP	07/06/15
4	Re-Issue for DP	06/01/15
3	Re-Issue for AUDP	05/29/15
2	Issue for DP	05/07/15
1	Issue for Preliminary AUDP	02/26/2015
Revision No.		Date

COPYRIGHT RESERVED
This drawing is and shall remain the property of R. Kim Perry & Associates Inc., and R. Kim Perry & Associates Inc. shall retain the copyright therein. This document shall not be reproduced or used for additions or alterations to the project or for the purpose of any other project without the prior written consent of R. Kim Perry & Associates Inc.


Client:
UBC Properties Trust

Project Title:
Lot E

Drawing Title:
**Level Six
Landscape Plan**

Project North:	Drawn By:	DS
	Checked By:	MP
Scale:	Job No.:	15-020
Sheet No.:		

Plant List					
Symbol	Qty.	Botanical Name	Common Name	Scheduled Size	Remarks
Trees					
Acc	2	Acer circinatum	Vine Maple	5m ht., B&B, max. 3 stems	*native*habitat
Acp	5	Acer palmatum	Japanese Maple	6cm cal., 2.5m ht., WB	
Acp	5	Acer palmatum	Japanese Maple	6cm cal.	
AcpF	4	Acer palmatum 'Fireglow'	Fireglow Japanese Maple	6cm cal., 2.5m ht., WB	
Cj	8	Cercidiphyllum japonicum	Katsura Tree	6cm cal.	
MG	3	Magnolia x 'Galaxy'	Galaxy Magnolia	7cm cal.	
PcC	5	Pyrus calleryana 'Chanticleer'	Chanticleer Callery Pear	6cm cal.	Single Trunk
Stmo	7	Stewartia monadelpha	Tall Stewartia	6cm cal.	
	0				
Shrubs					
BmW	306	Buxus microphylla 'Winter Gem'	Winter Gem Boxwood	#2 pot	
BmG	8	Buxus microphylla var. japonica 'Green Beauty'	Green Beauty Boxwood	rimmed to a 60cm ht. ball	
CAP	12	Choisya 'Aztec Pearl'	Mexican Mock Orange	#3 pot	
CtS	56	Choisya ternata 'Sundance'	Sundance Mexican Orange	#3 pot	
HmB	4	Hydrangea macrophylla 'Blue Bird'	Lacecap Hydrangea	#5 pot	
Sh	286	Sarcococca hookeriana var. humilis	Dwarf Sweet Box	#2 pot	
Sr	120	Sarcococca ruscifolia	Fragrant Sarcococca	#3 pot	
SjR	50	Skimmia japonica 'Rubella'	Skimmia	#3 pot	
SjR-1	54	Skimmia japonica subsp. reevesiana	Reevesiana Skimmia	#3 pot	
TmH	210	Taxus x media 'Hicksii' (male form)	Hicksii Yew (male form)	4' ht	Hedge
THi	7	Taxus x media 'Hilli' (male form)	Hill's Yew (male form)	3' ht, B&B	Hedge
Groundcovers, Vines, Ferns, Perennials and Grasses					
CoE	18	Carex oshimensis 'Evergold'	Sedge	#1 pot	
HF	78	Hosta 'Fortunei Albomarginata'	HF	#1 pot	
Lq	365	Leptinella gruveri	Miniature Brass Buttons	4" pot	Groundcover
Ls	39	Liriope spicata	Lily Turf	#1 pot	
Pt	1691	Pachysandra terminalis	Japanese Spurge	---	---
Pm	54	Polystichum munitum	Western Sword Fern	#1 pot	

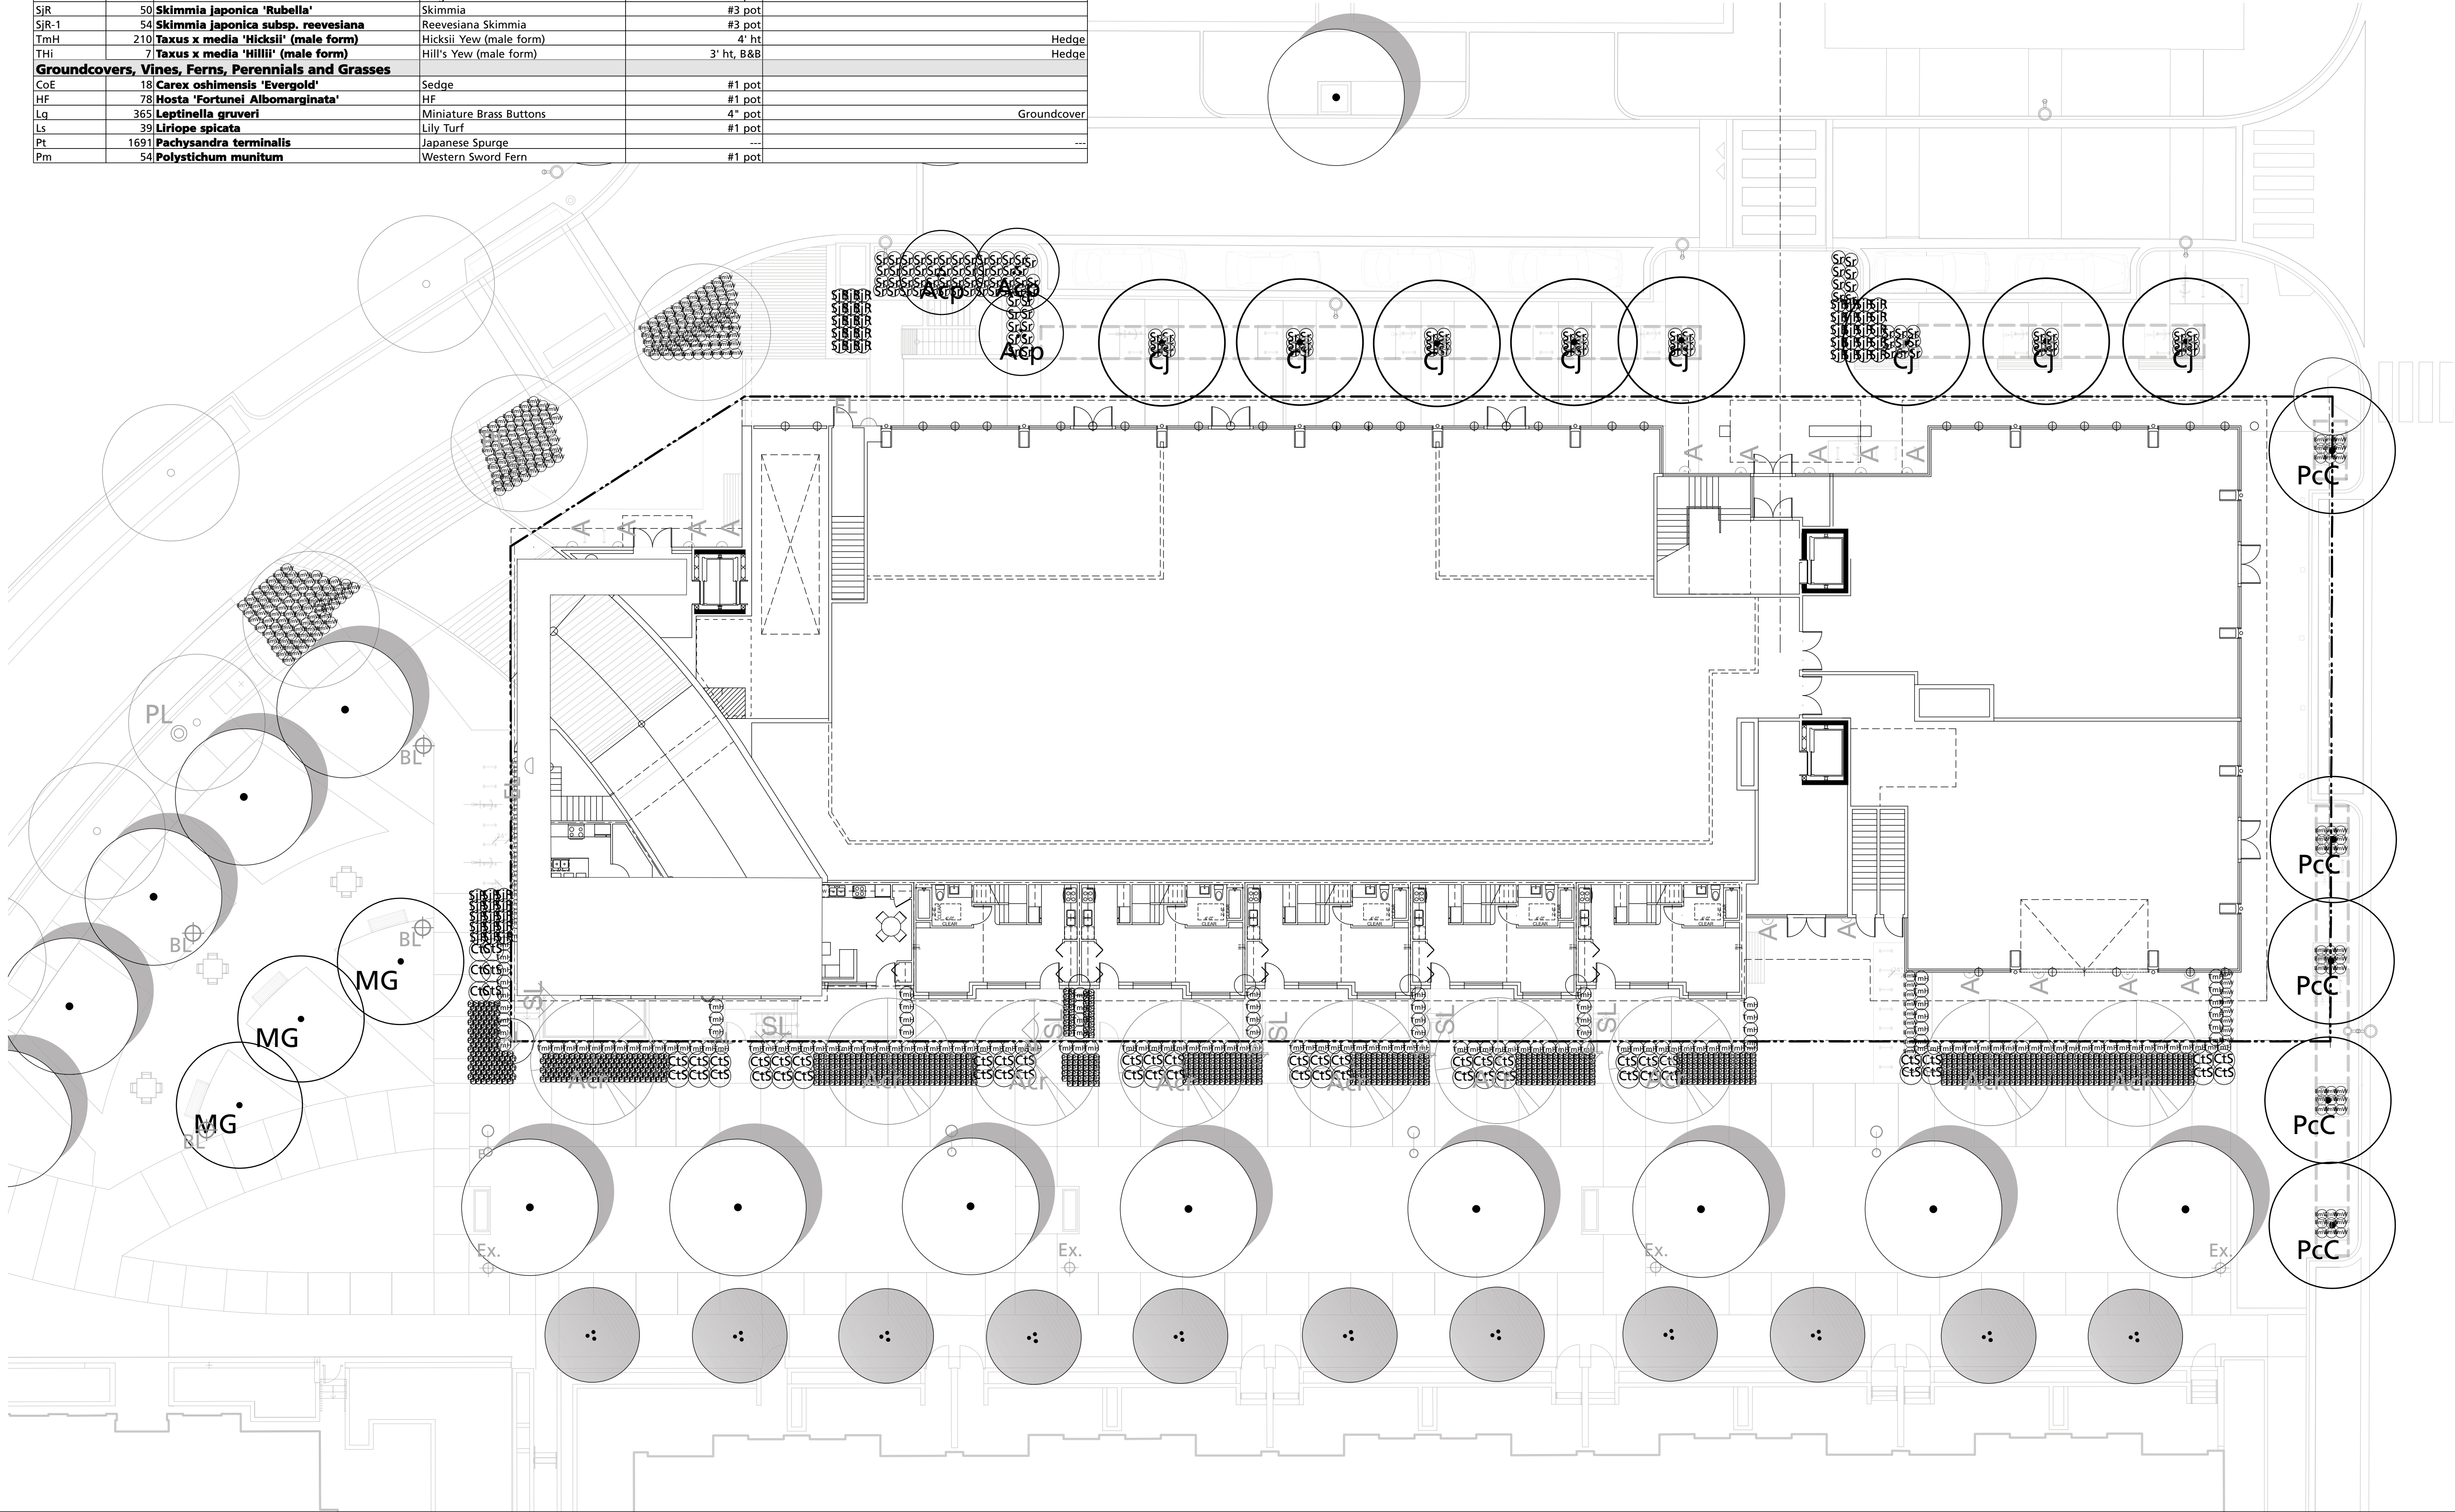

4	Re-issue for DP	07/06/15
3	Re-Issue for DP	06/01/15
2	Issue for DP	05/07/15
1	Issue for Preliminary AUDP	02/26/2015
Revision No.		Date


COPYRIGHT RESERVED
This drawing is and shall remain the property of R. Kim Perry & Associates Inc., and R. Kim Perry & Associates Inc. shall retain the copyright therein. This document shall not be reproduced or used for additions or alterations to the project or for the purpose of any other project without the prior written consent of R. Kim Perry & Associates Inc.

Client:
UBC Properties Trust

Project Title:
Lot E

Drawing Title:
**Level One
Planting Plan**

Project North:	Drawn By:	DS
	Checked By:	MP
Scale:	Job No.:	15-020
1:150 @ Arch D		
Sheet No.:		

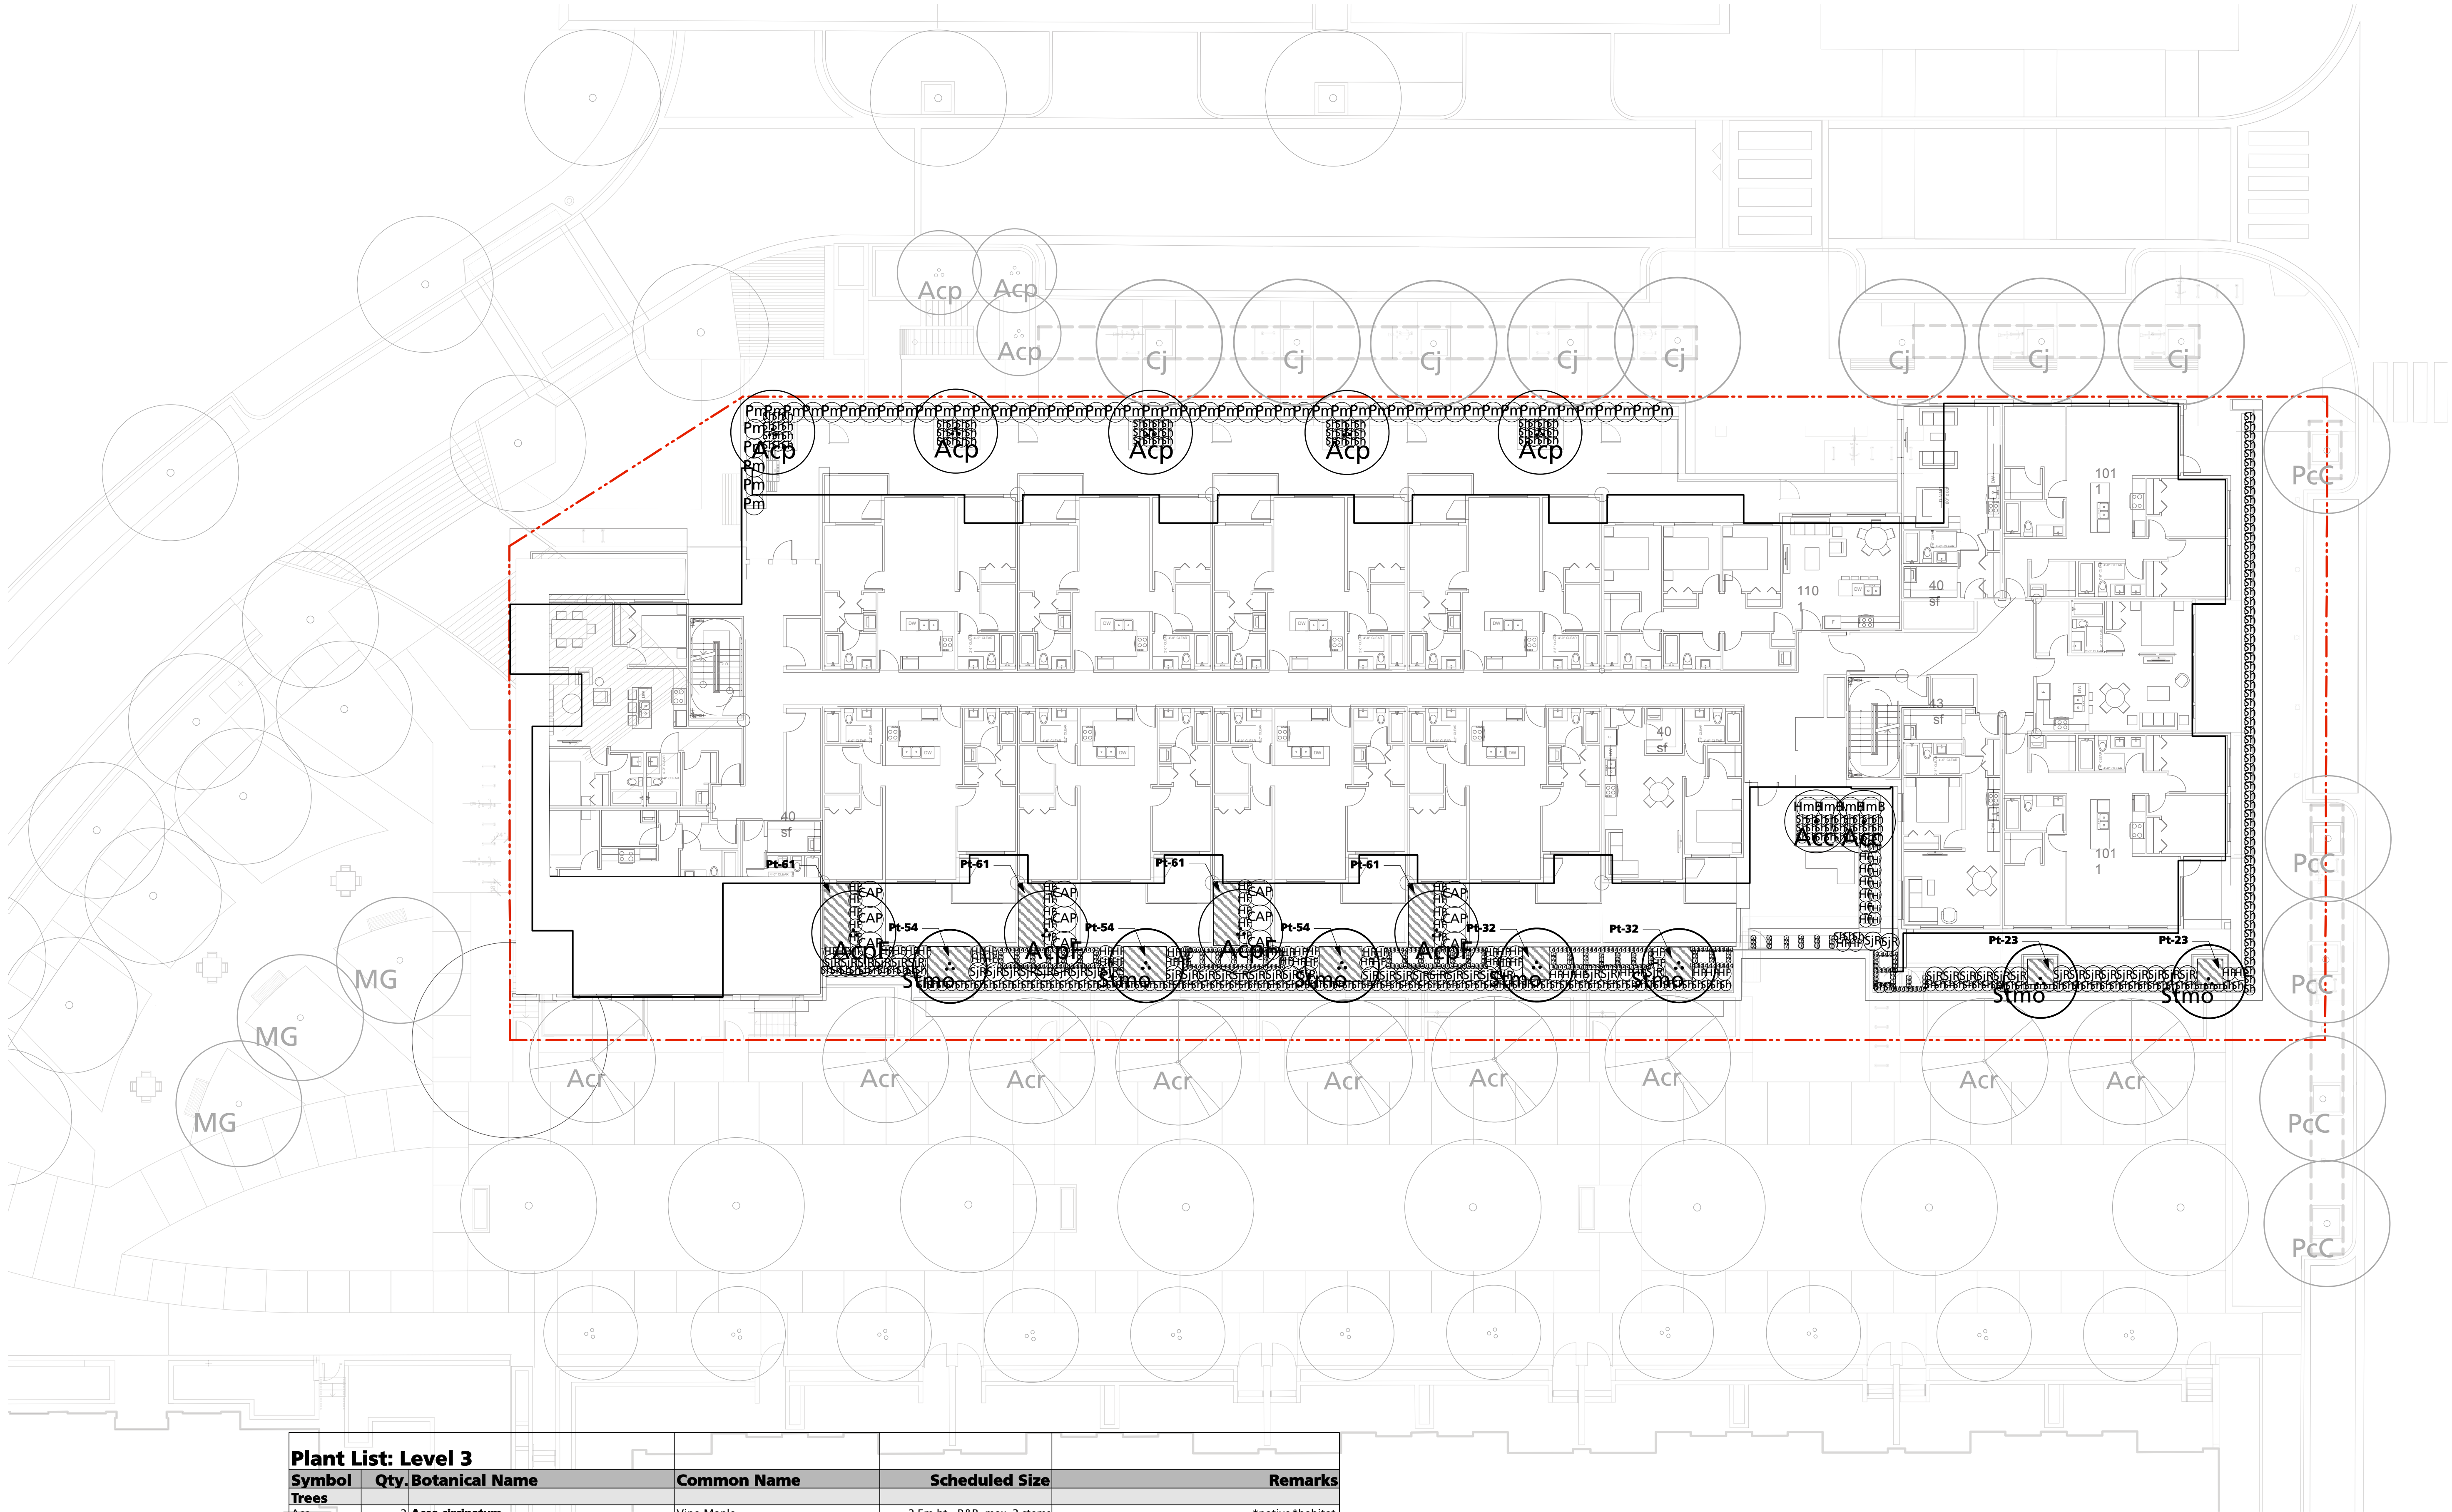

Plant List: Level 3				
Symbol	Qty.	Botanical Name	Common Name	Scheduled Size
Trees				
Acp	2	Acer circinatum	Vine Maple	2.5m ht., B&B, max. 3 stems
Acp	5	Acer palmatum	Japanese Maple	6cm cal., 2.5m ht., WB
AcpF	4	Acer palmatum 'Fireglow'	Fireglow Japanese Maple	6cm cal., 2.5m ht., WB
Stmo	7	Stewartia monadelpha	Tall Stewartia	6cm cal.
Shrubs				
CAP	12	Choisya 'Aztec Pearl'	Mexican Mock Orange	#3 pot
HmB	4	Hydrangea macrophylla 'Blue Bird'	Lacecap Hydrangea	#5 pot
Sh	286	Sarcococca hookeriana var. humilis	Dwarf Sweet Box	#2 pot
SJR-1	54	Skimmia japonica subsp. reevesiana	Reevesiana Skimmia	#3 pot
THI	7	Taxus x media 'Hilli' (male form)	Hill's Yew (male form)	3' ht, B&B
Groundcovers, Vines, Ferns, Perennials and Grasses				
HF	78	Hosta 'Fortunei Albomarginata'	HF	#1 pot
Lq	365	Leptinella gruveri	Miniature Brass Buttons	4" pot
Pt	516	Pachysandra terminalis	Japanese Spurge	#1
Pm	54	Polystichum munitum	Western Sword Fern	#1 pot



3	Re-issue for DP	07/06/15
2	Re-Issue for DP	06/01/15
1	Issue for DP	05/07/15
Revision No.		Date

COPYRIGHT RESERVED
This drawing is and shall remain the property of R. Kim Perry & Associates Inc., and R. Kim Perry & Associates Inc. shall retain the copyright therein. This document shall not be reproduced or used for additions or alterations to the project or for the purpose of any other project without the prior written consent of R. Kim Perry & Associates Inc.


Client:
UBC Properties Trust

Project Title:
Lot E


Drawing Title:
**Level Three
Planting Plan**

Project North:	Drawn By:	YI
	Checked By:	MP
Scale:	Job No.:	15-020
1:150 @ Arch D		
Sheet No.:		

L2.1

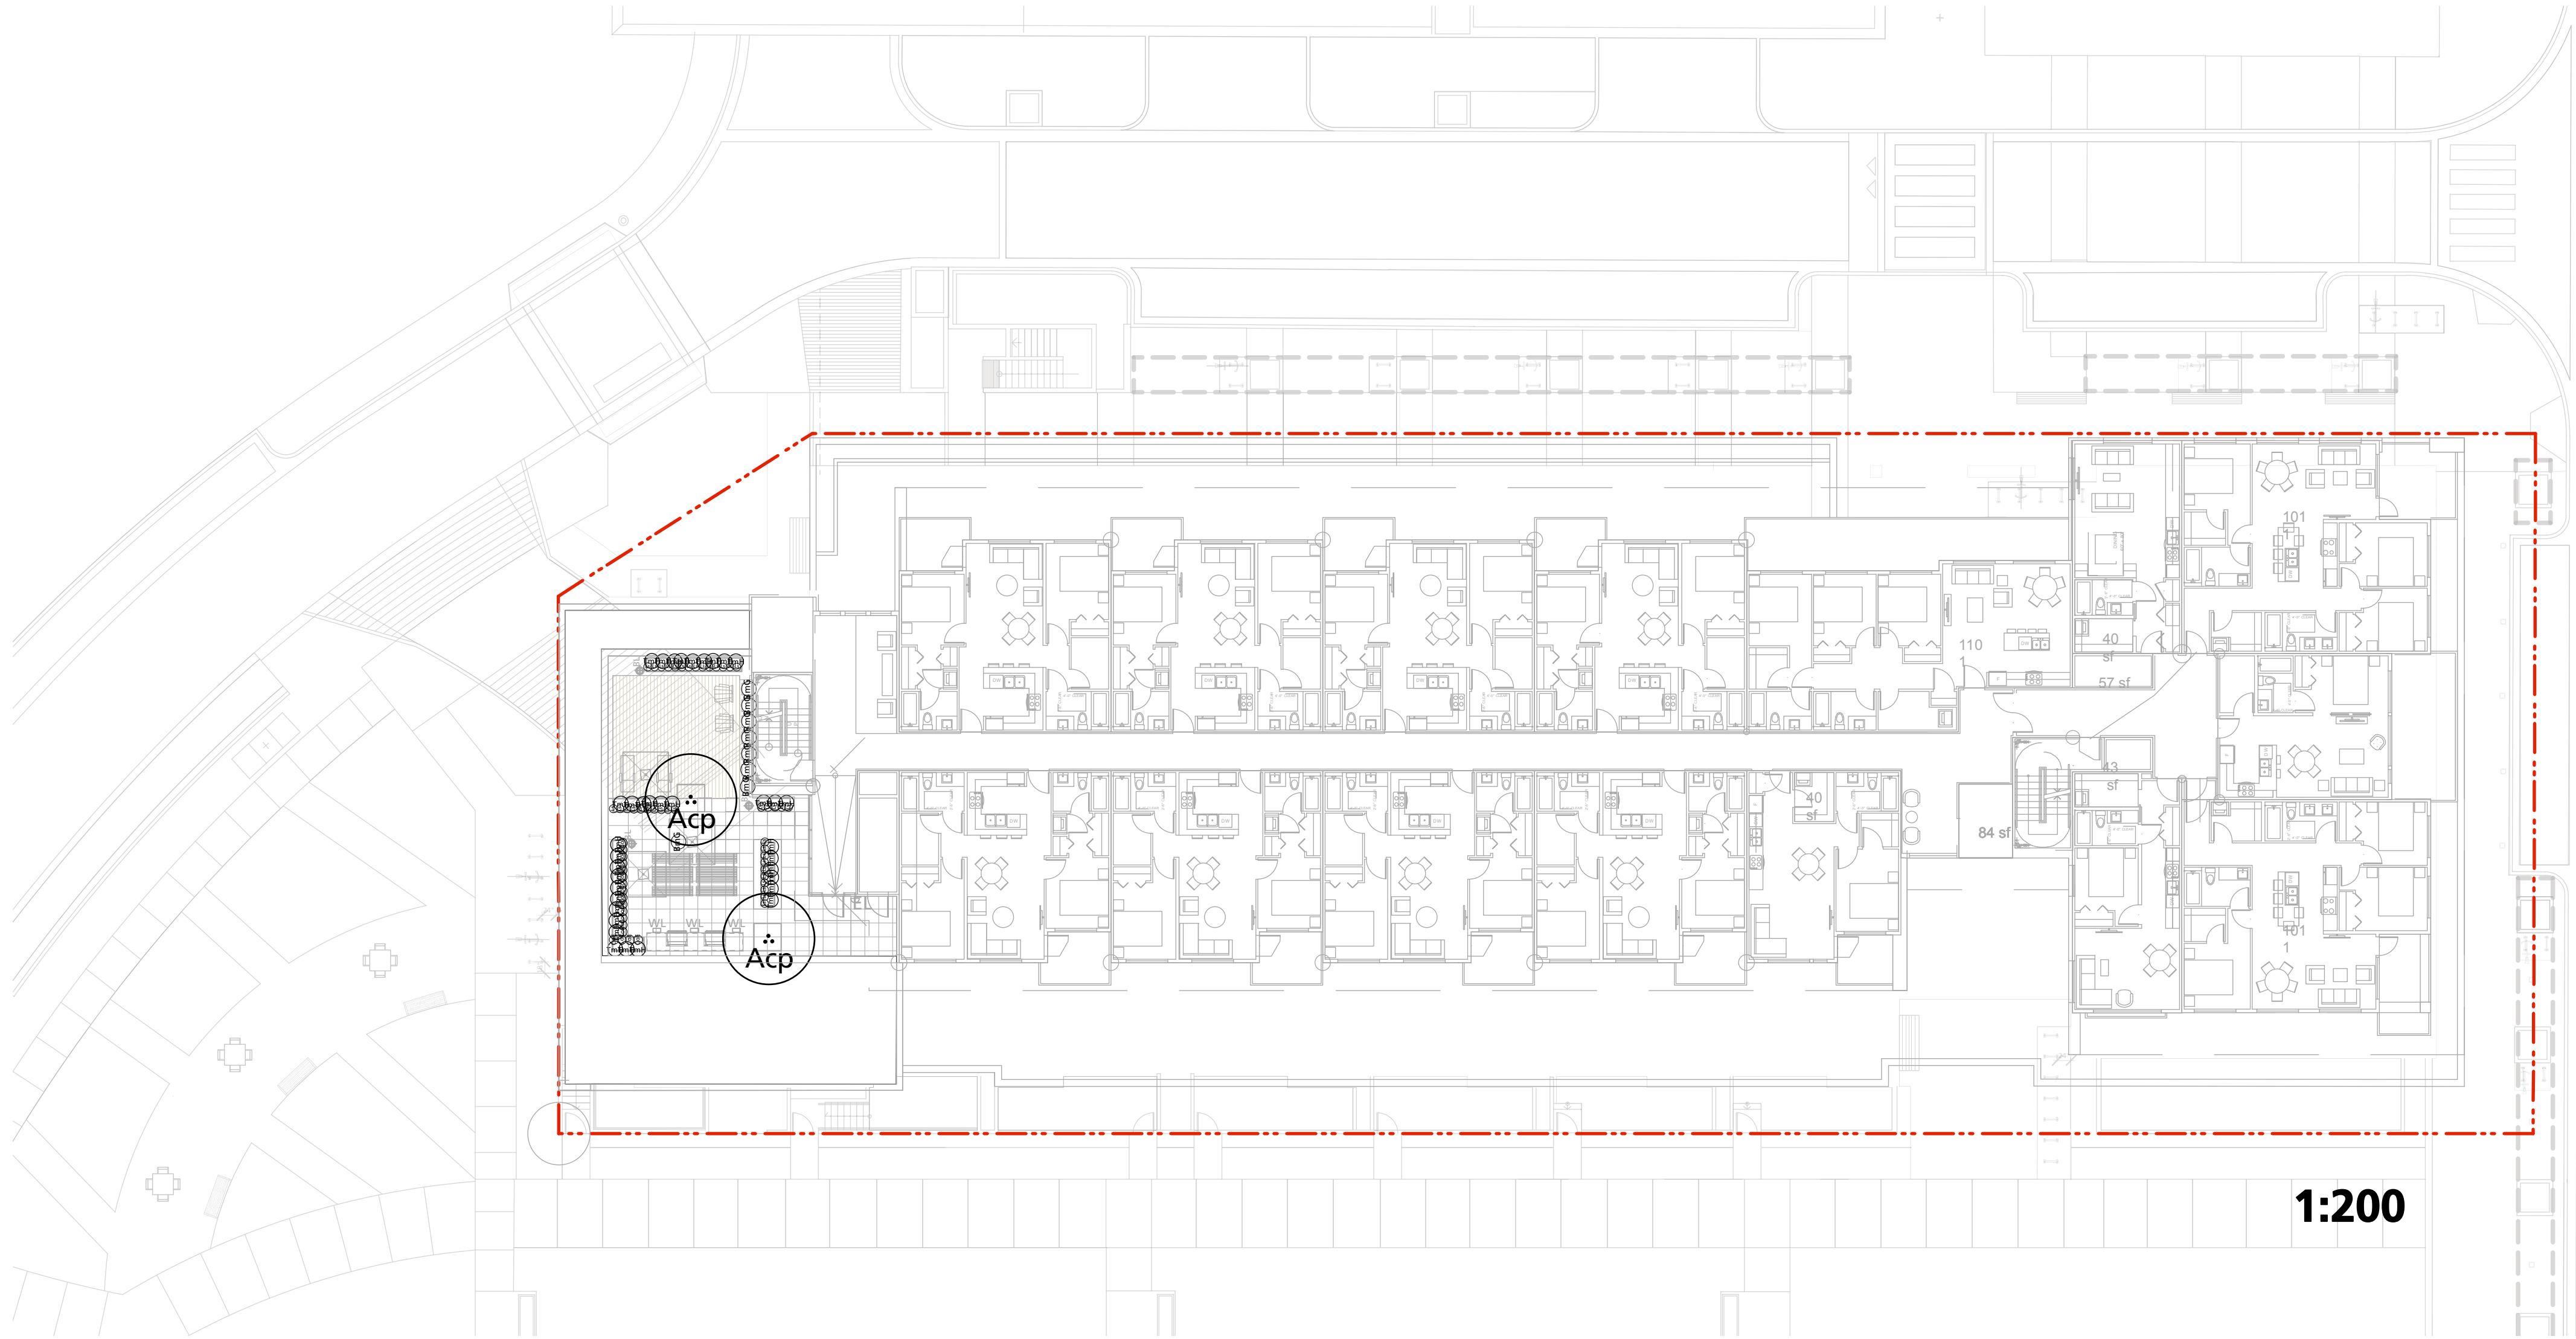

1:200

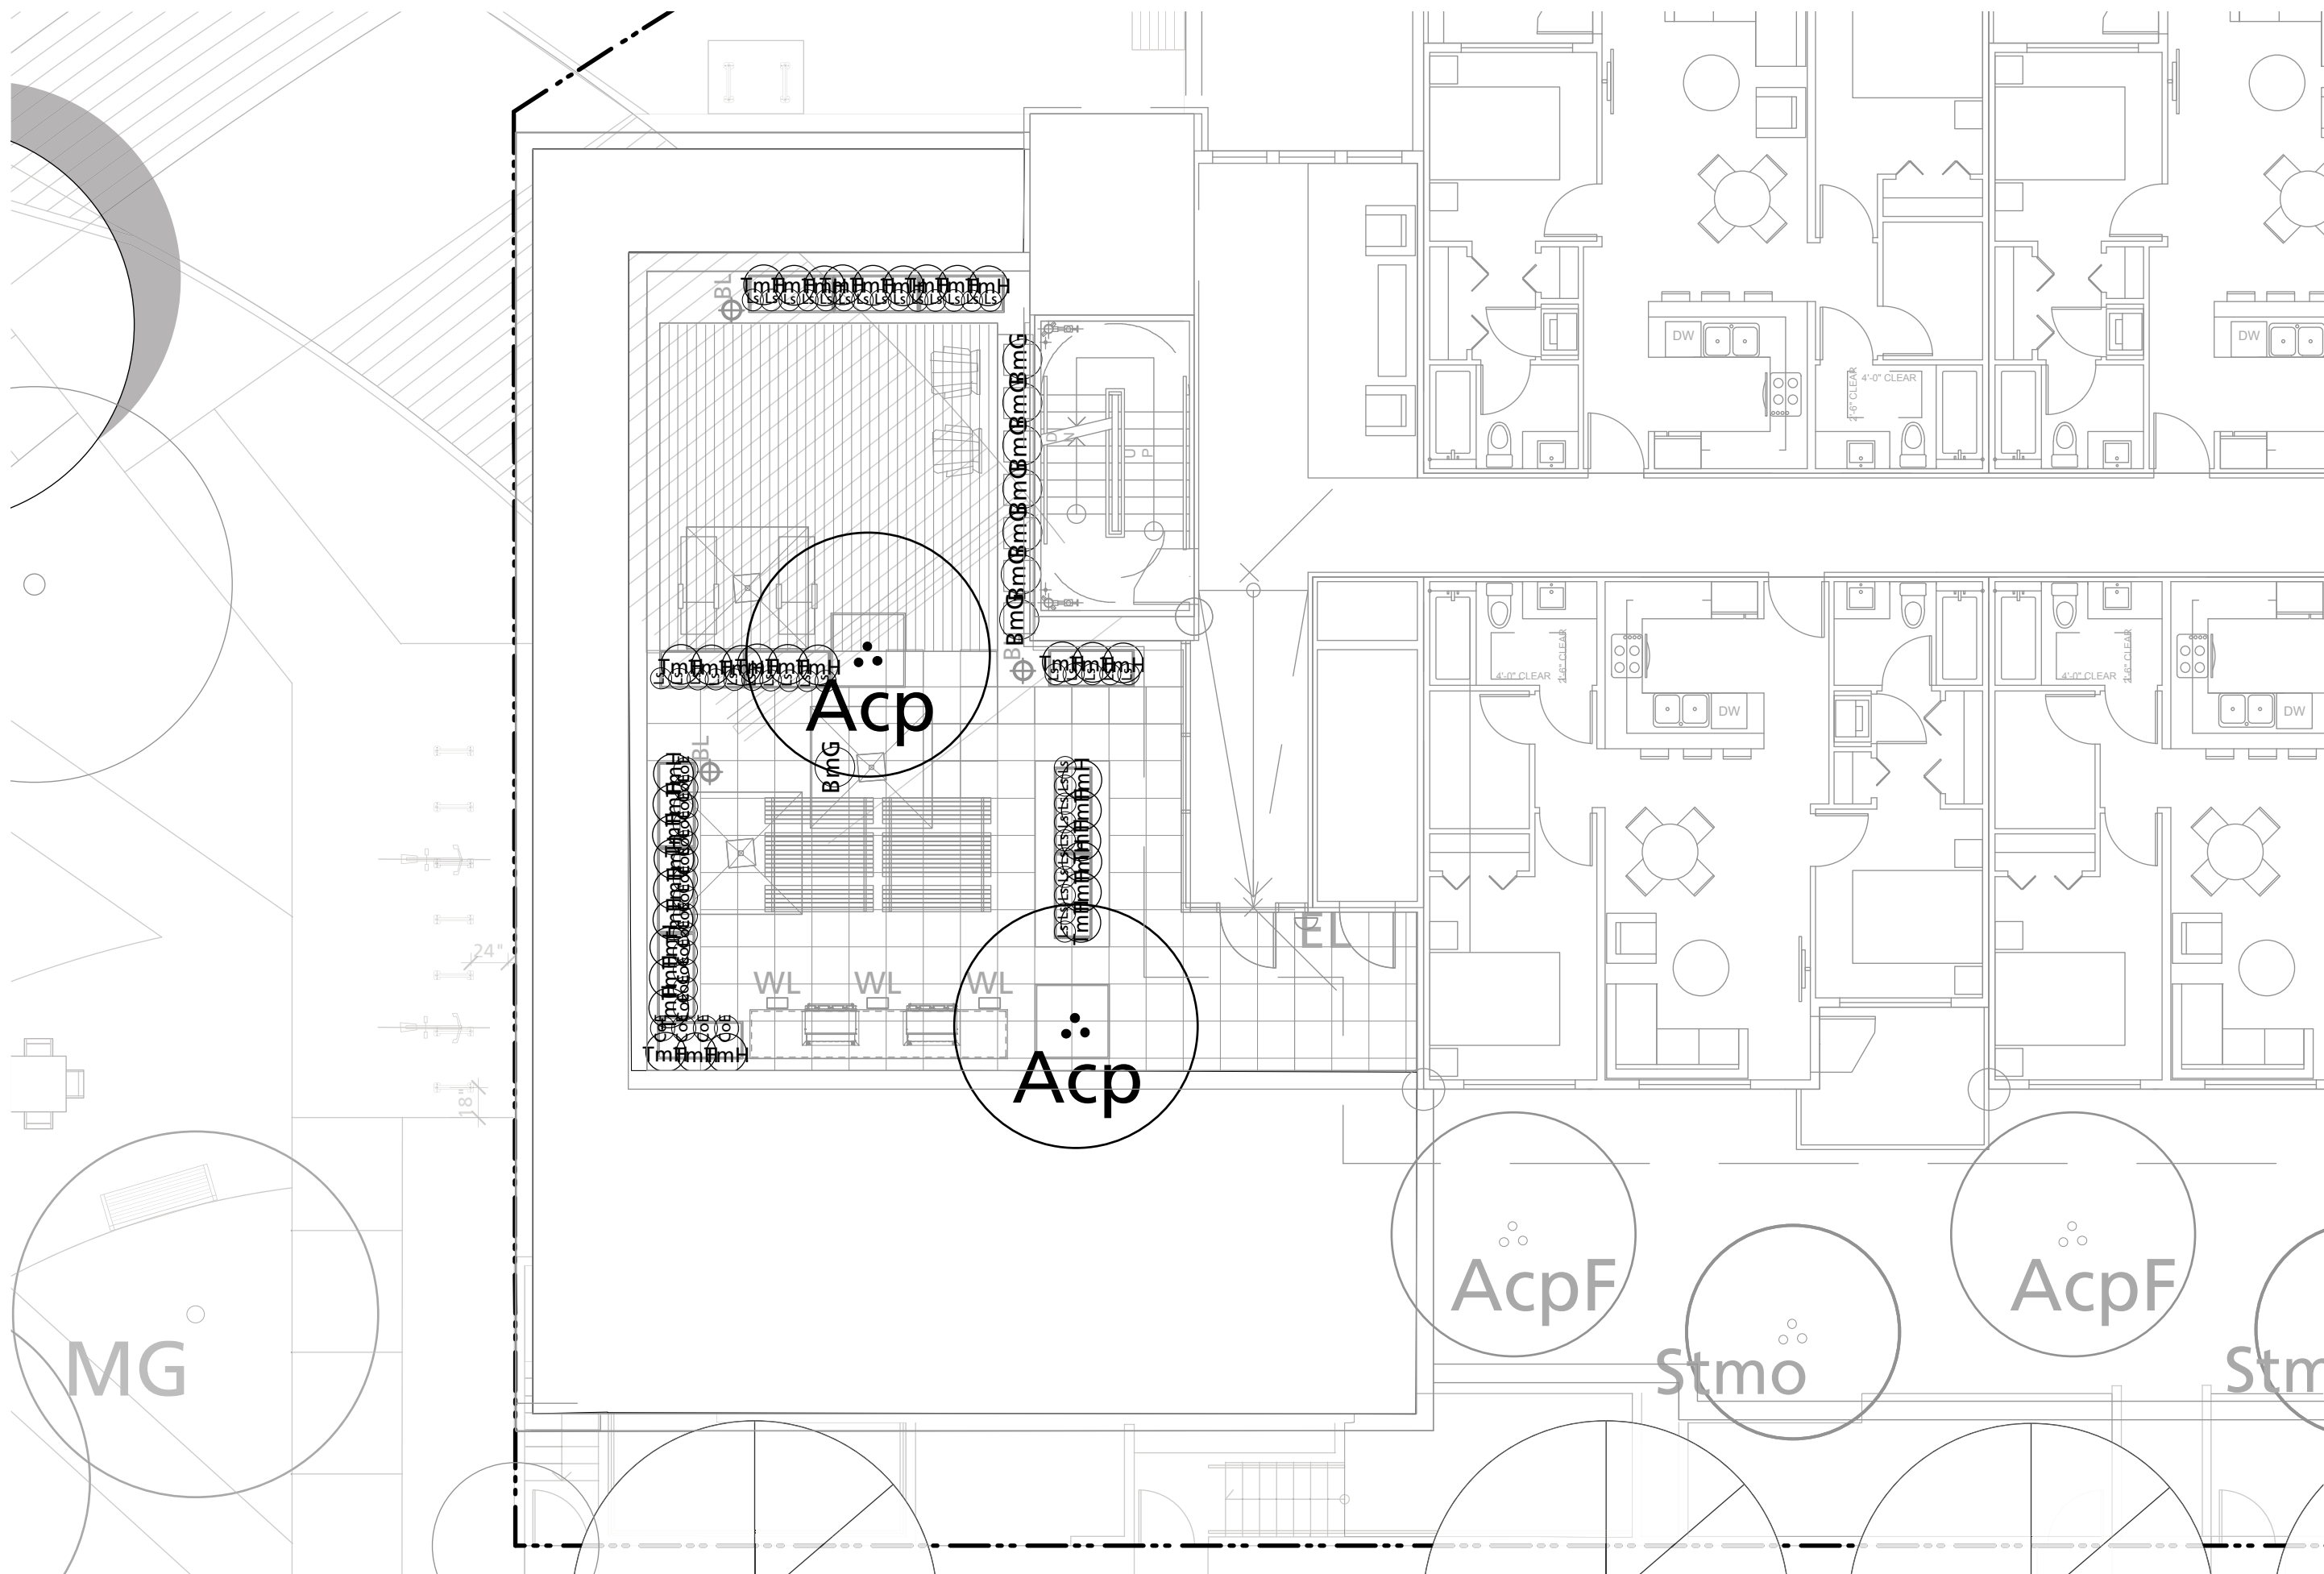

1:100

Plant List					
Symbol	Qty.	Botanical Name	Common Name	Scheduled Size	Remarks
Trees					
	2	Acer palmatum	Japanese Maple	6cm cal.	
Shrubs					
BmG	8	Buxus microphylla var. japonica 'Green Beauty'	Green Beauty Boxwood	Trimmed to a 60cm ht. ball	
TmH	36	Taxus x media 'Hicksii' (male form)	Hicksii Yew (male form)	4' ht	Hedge
Groundcovers, Vines, Ferns, Perennials and Grasses					
CoE	18	Carex oshimensis 'Evergold'	Sedge	#1 pot	
Ls	39	Liriope spicata	Lily Turf	#1 pot	

4	Re-issue for DP	07/06/15
3	Re-Issue for DP	06/01/15
2	Issue for DP	05/07/15
1	Issue for Preliminary AUDP	02/26/2015
Revision No.		Date

COPYRIGHT RESERVED
This drawing is and shall remain the property of R. Kim Perry & Associates Inc., and R. Kim Perry & Associates Inc. shall retain the copyright therein. This document shall not be reproduced or used for additions or alterations to the project or for the purpose of any other project without the prior written consent of R. Kim Perry & Associates Inc.

Client:
UBC Properties Trust

Project Title:
Lot E

Drawing Title:
**Level Six
Planting Plan**

Project North:	Drawn By:	DS
	Checked By:	MP
Scale:	Job No.:	15-020
As Shown		
Sheet No.:		

L2.2

Rem PT. F
PLAN BCP35352


PLAN A
PLAN BCP35352

PLAN B
PLAN BCP35352

Rem E
PLAN BCP35352

PLAN C
PLAN BCP35352

PLAN D
PLAN BCP35352

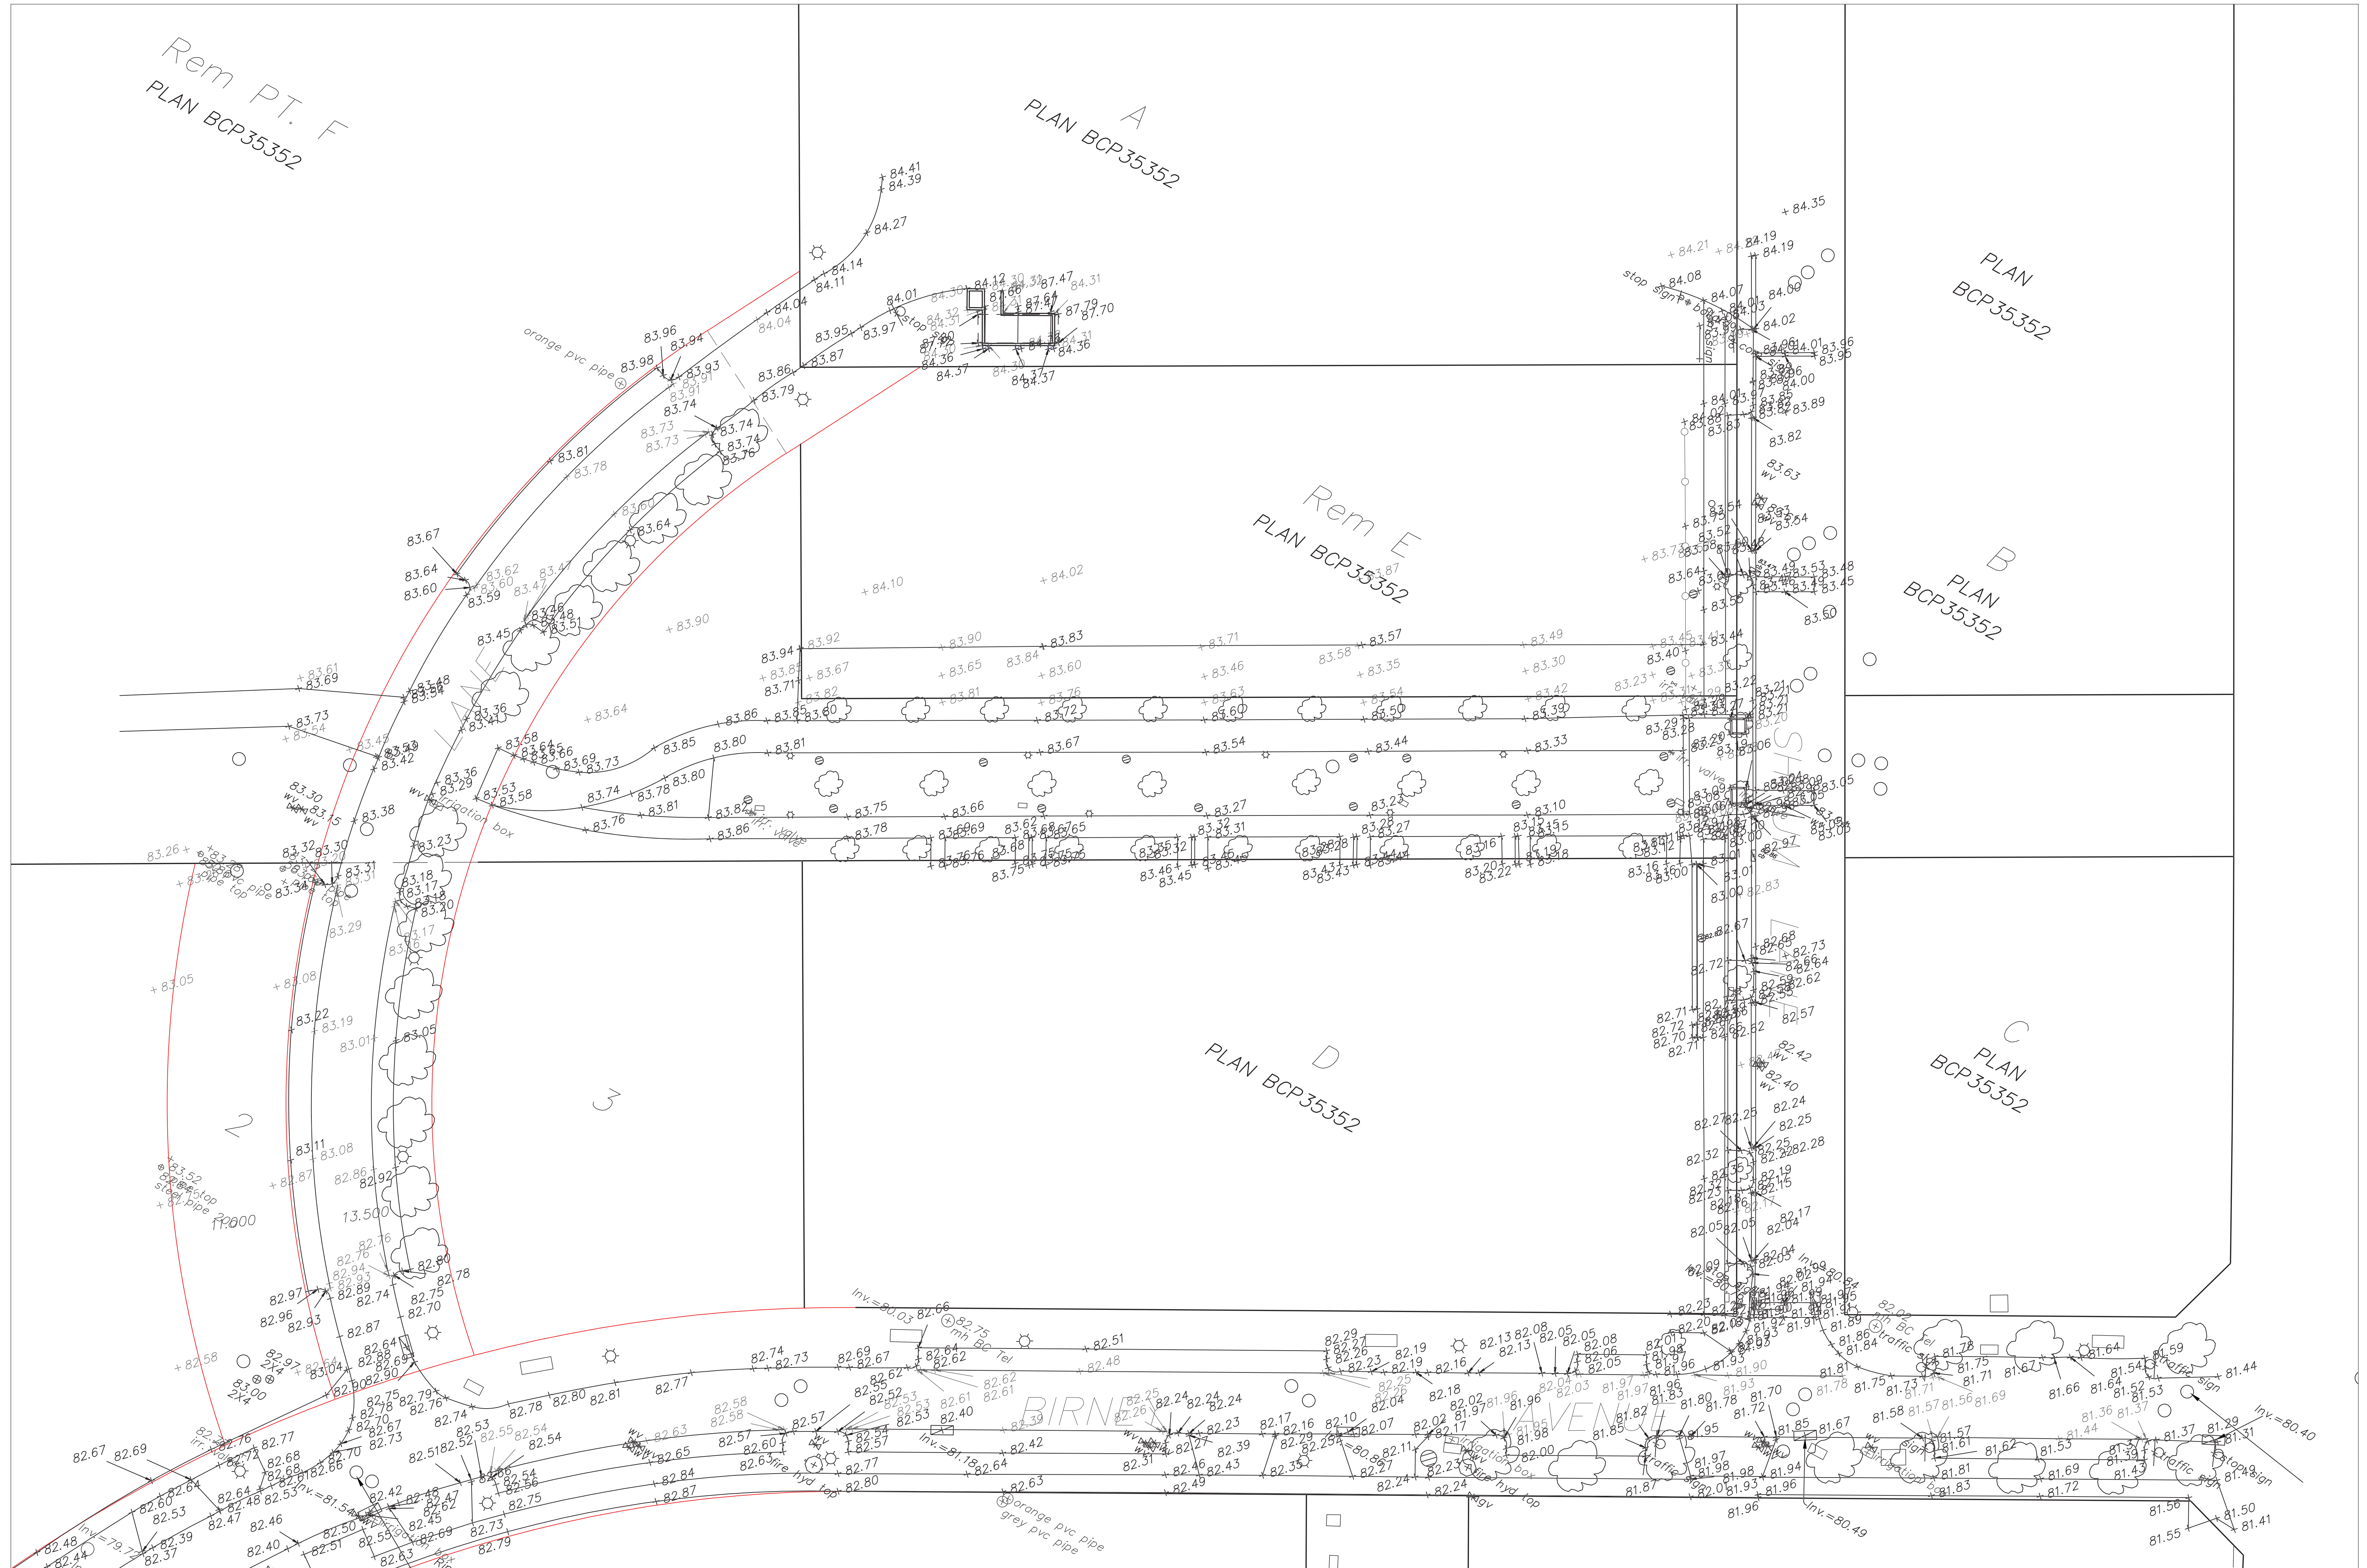


m PT. F
BCP35352

6494

Rem
T. F
LAN
35352

AN
30252

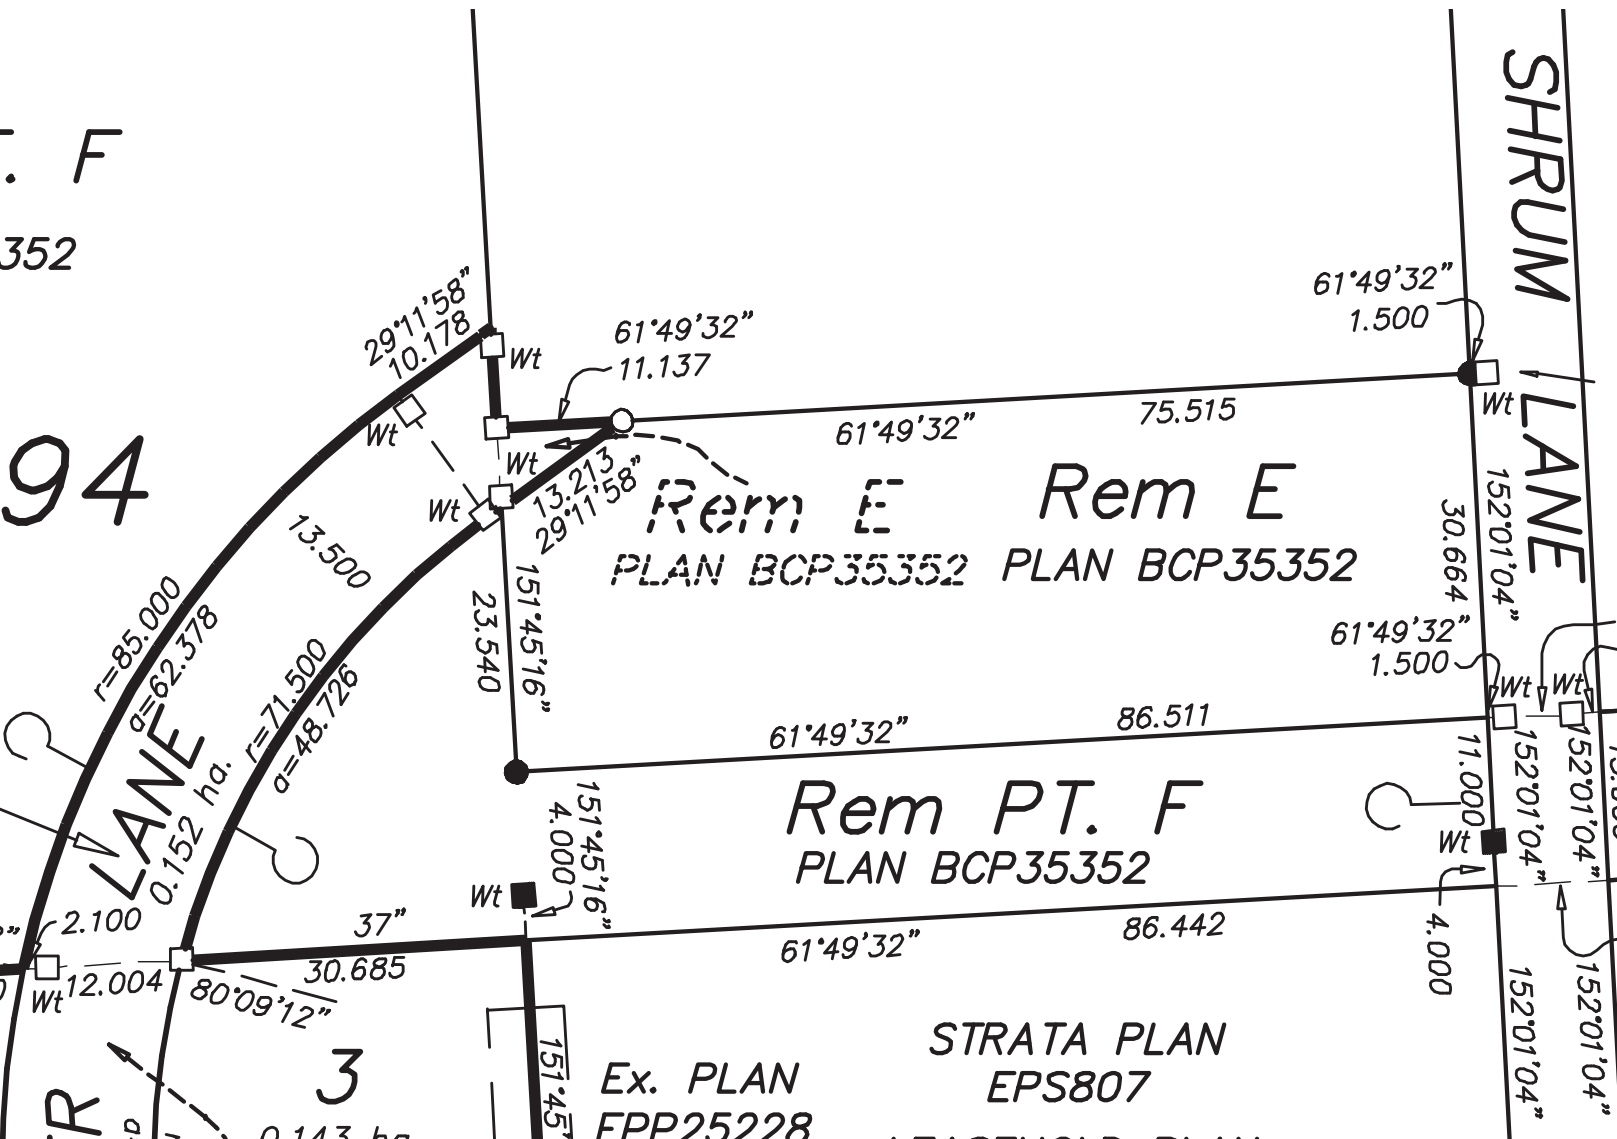

B
PLAN
BCP35352
OIP Found, now
destroyed. Set LP
Witness

Rem PT.

C
PLAN